

openreach

Plant Symbols

Proposed Plant to be Laid by Developer

	25mm PVC Duct
	50mm PVC Duct
	90mm PVC Duct
	Other Duct to Openreach Specification

A number in brackets above the duct will indicate where there is more than 1 bore. e.g.

	Joint Box built to Openreach Specification
	Duct Tee
	Reducer

Plot Information


	Plot Number
	Manifold/CBT Identifier
	Joint box
	Manifold/CBT Location

Openreach Proposed Plant

	Duct
	Joint box
	Manhole
	Pole
	Duct Tee
	Reducer
	Cabinet

Openreach Existing Plant

	Duct
	Joint Box
	Manhole
	Pole
	Duct Tee
	Reducer
	Cabinet

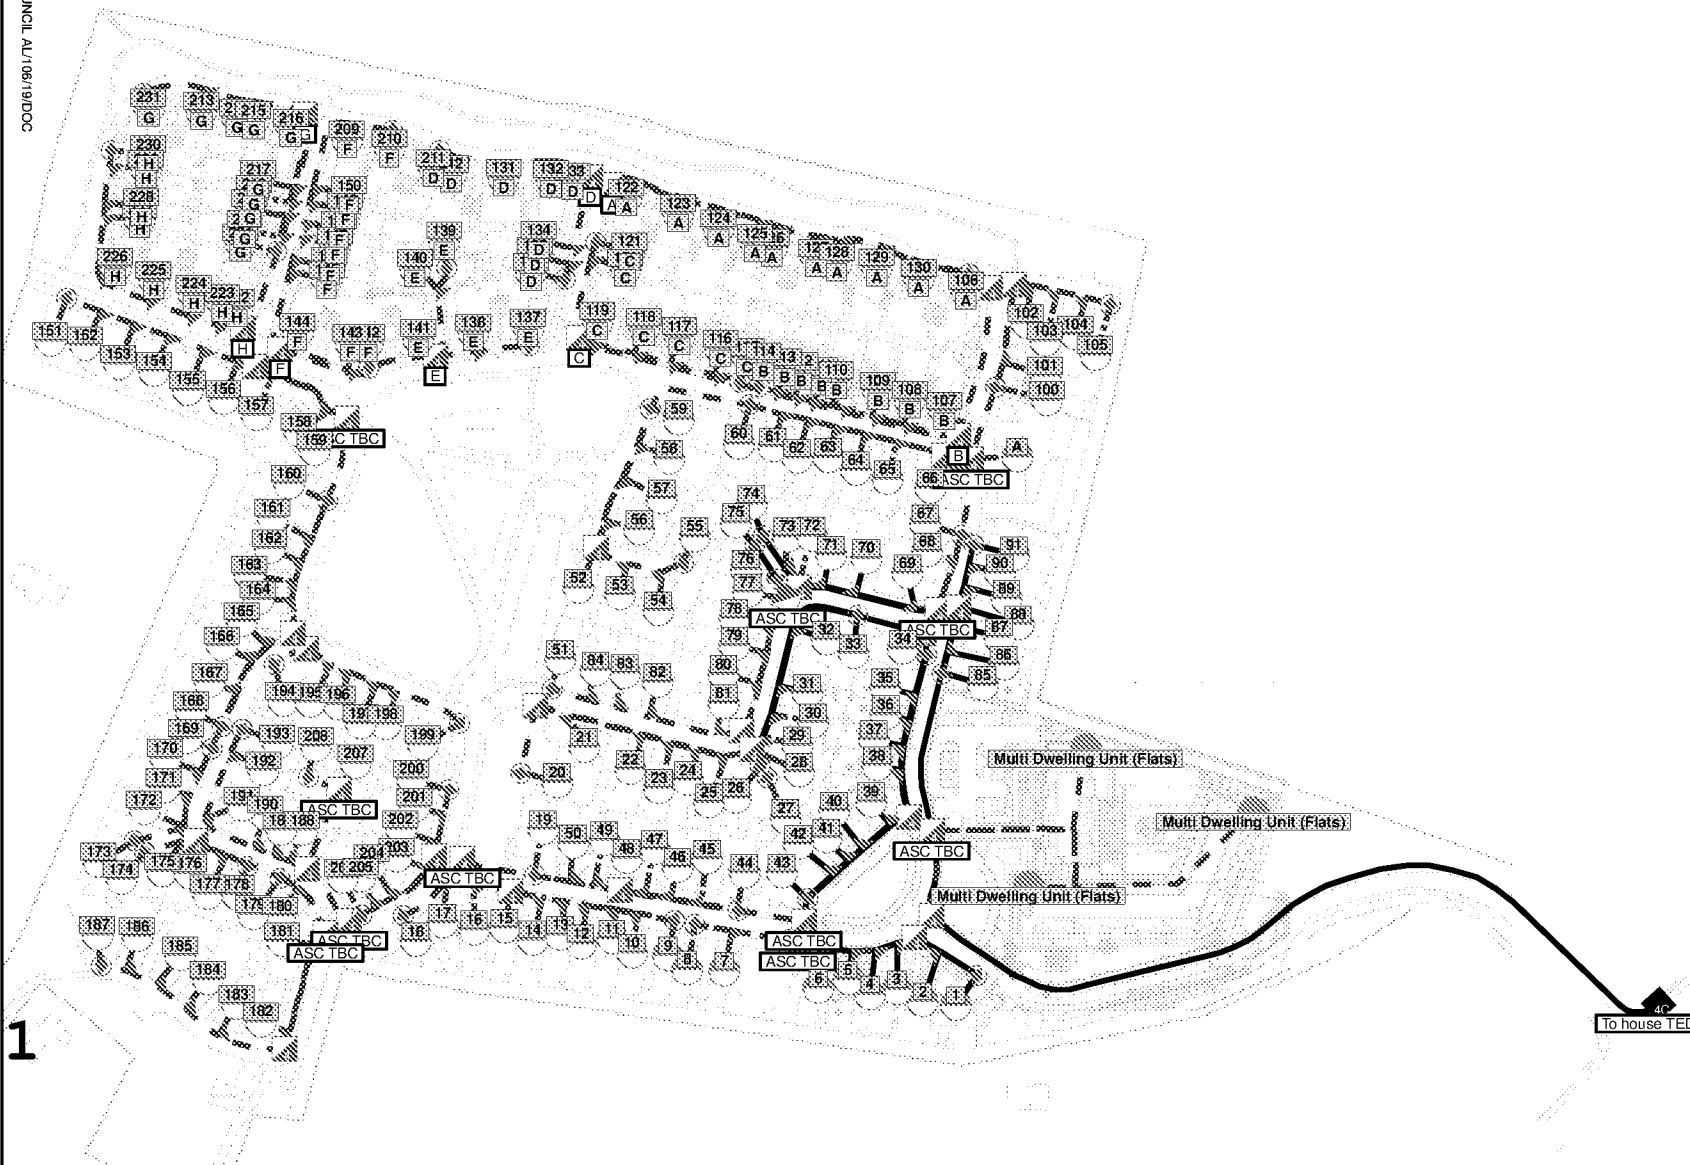

Job Description:
New Site-Former Nyton Nurseries site

Notes :
ADDITIONAL PLOTS AND REARRANGEMENT OF PLOTS MAP REF 494453105650



Exchange Area: EASTERGATE

Planned By: BT802179546

NSI: EJA_075

Issue No: 2

Map Reference: <Map_Reference>

Date: 03/10/2019

Page No: <1>