




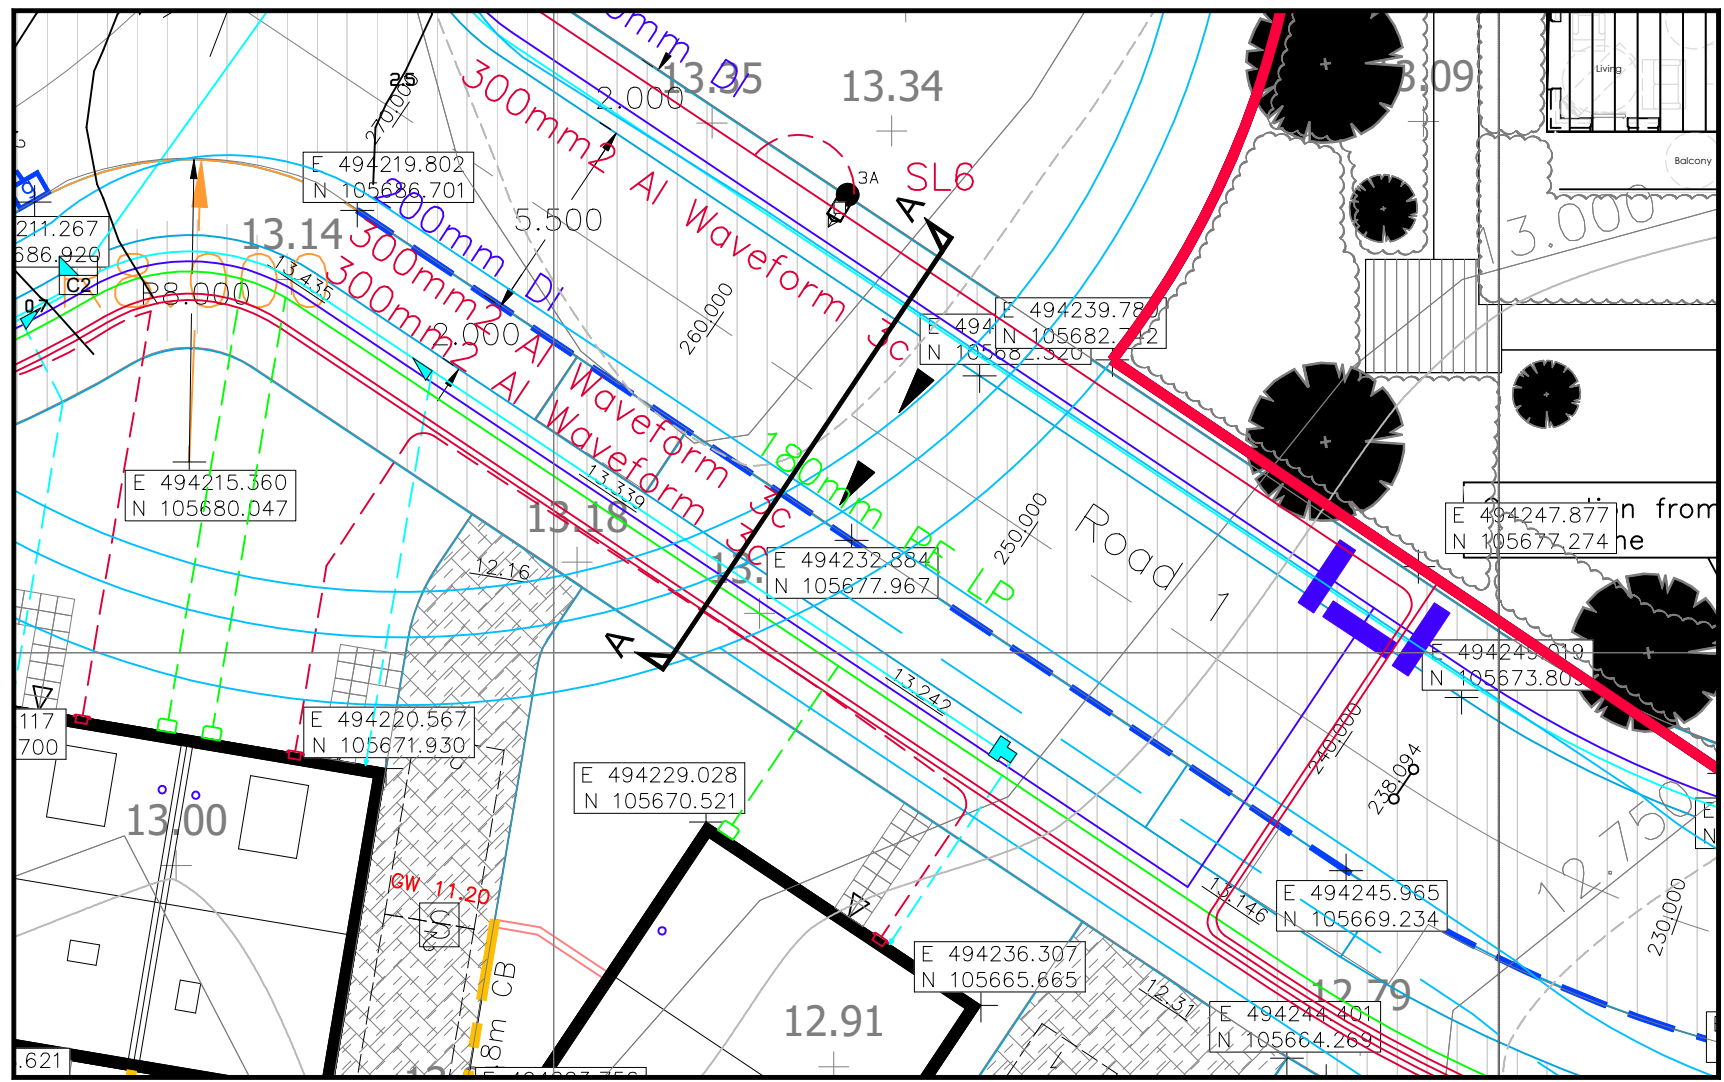


PLAN
Scale 1:200

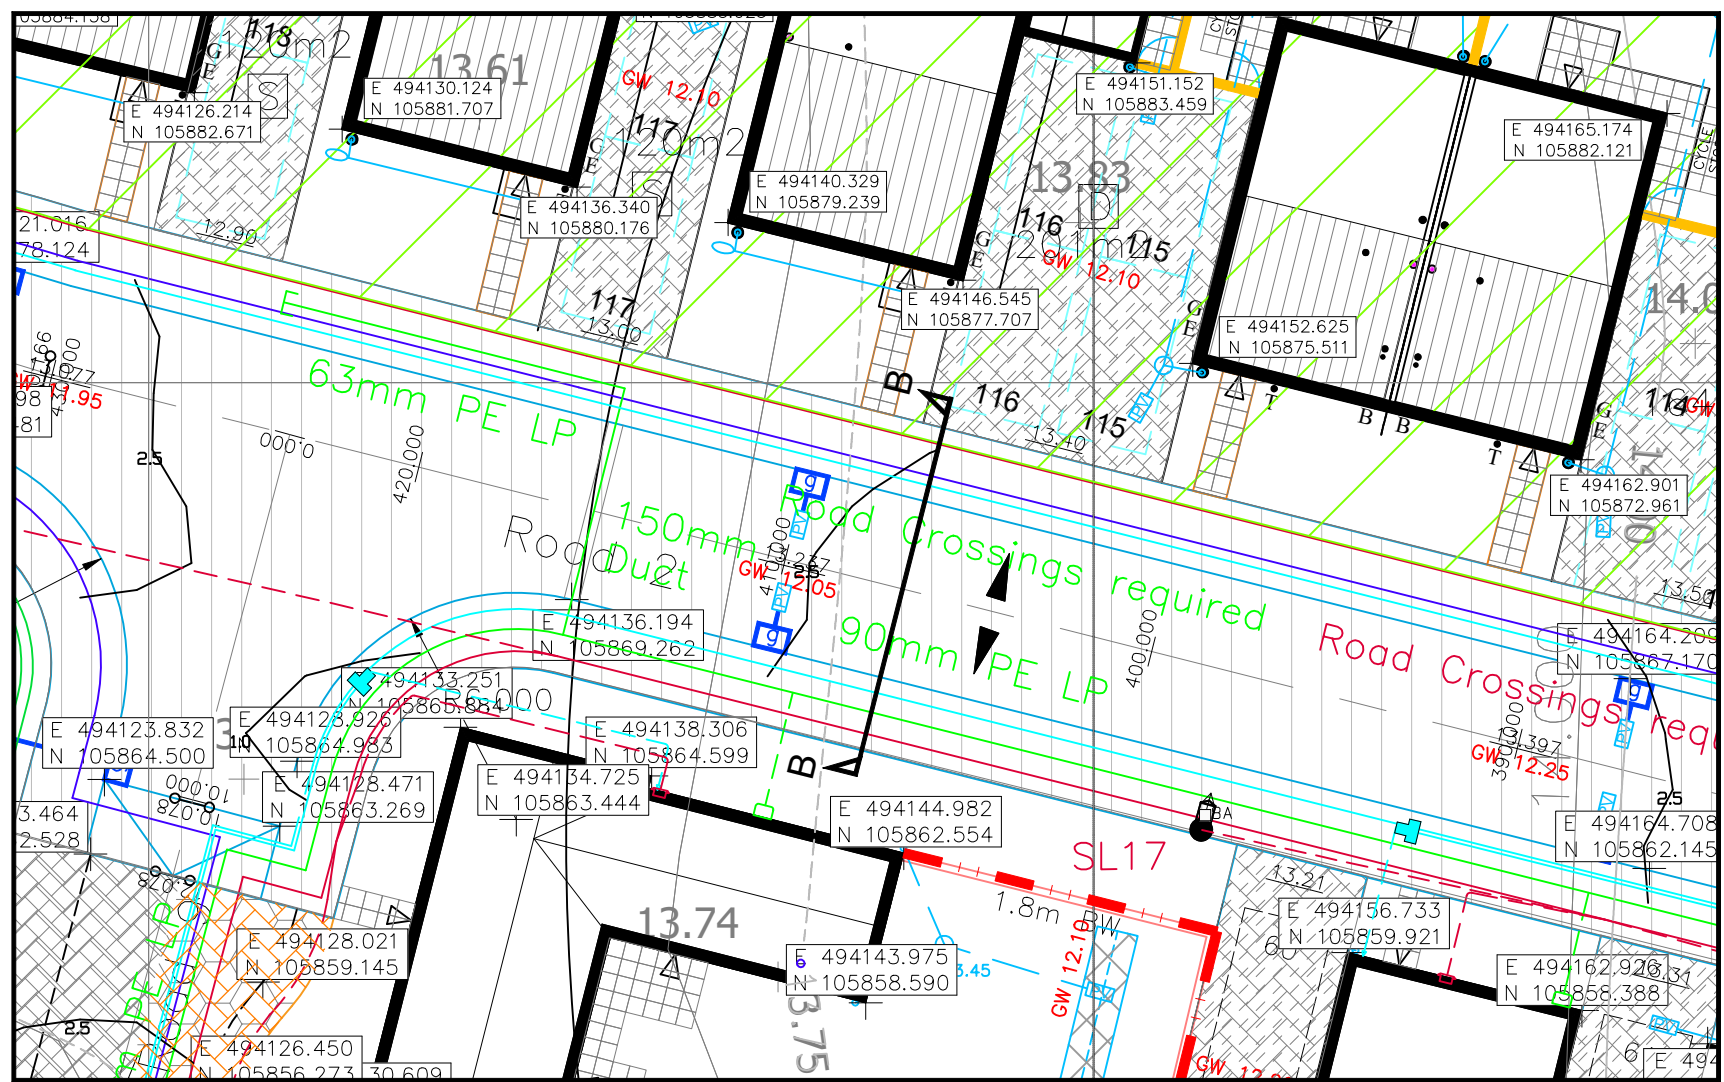


PLAN
Scale 1:200

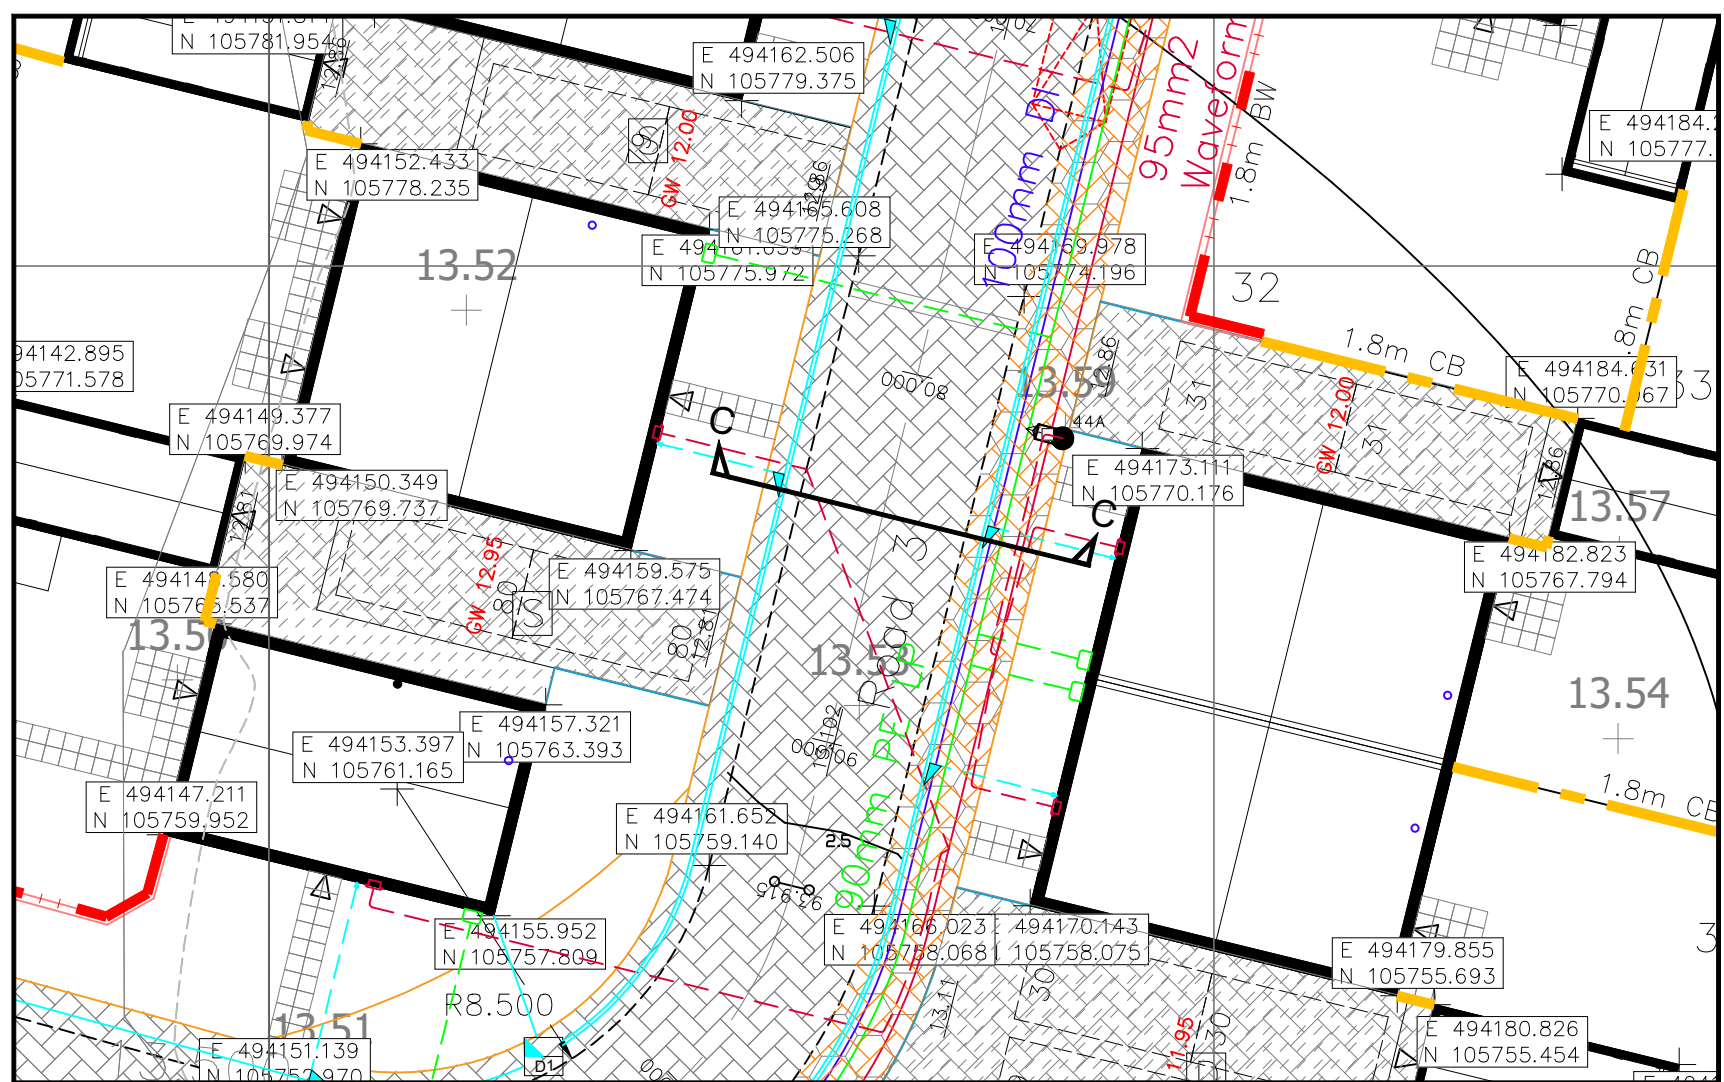

PLAN
Scale 1:200

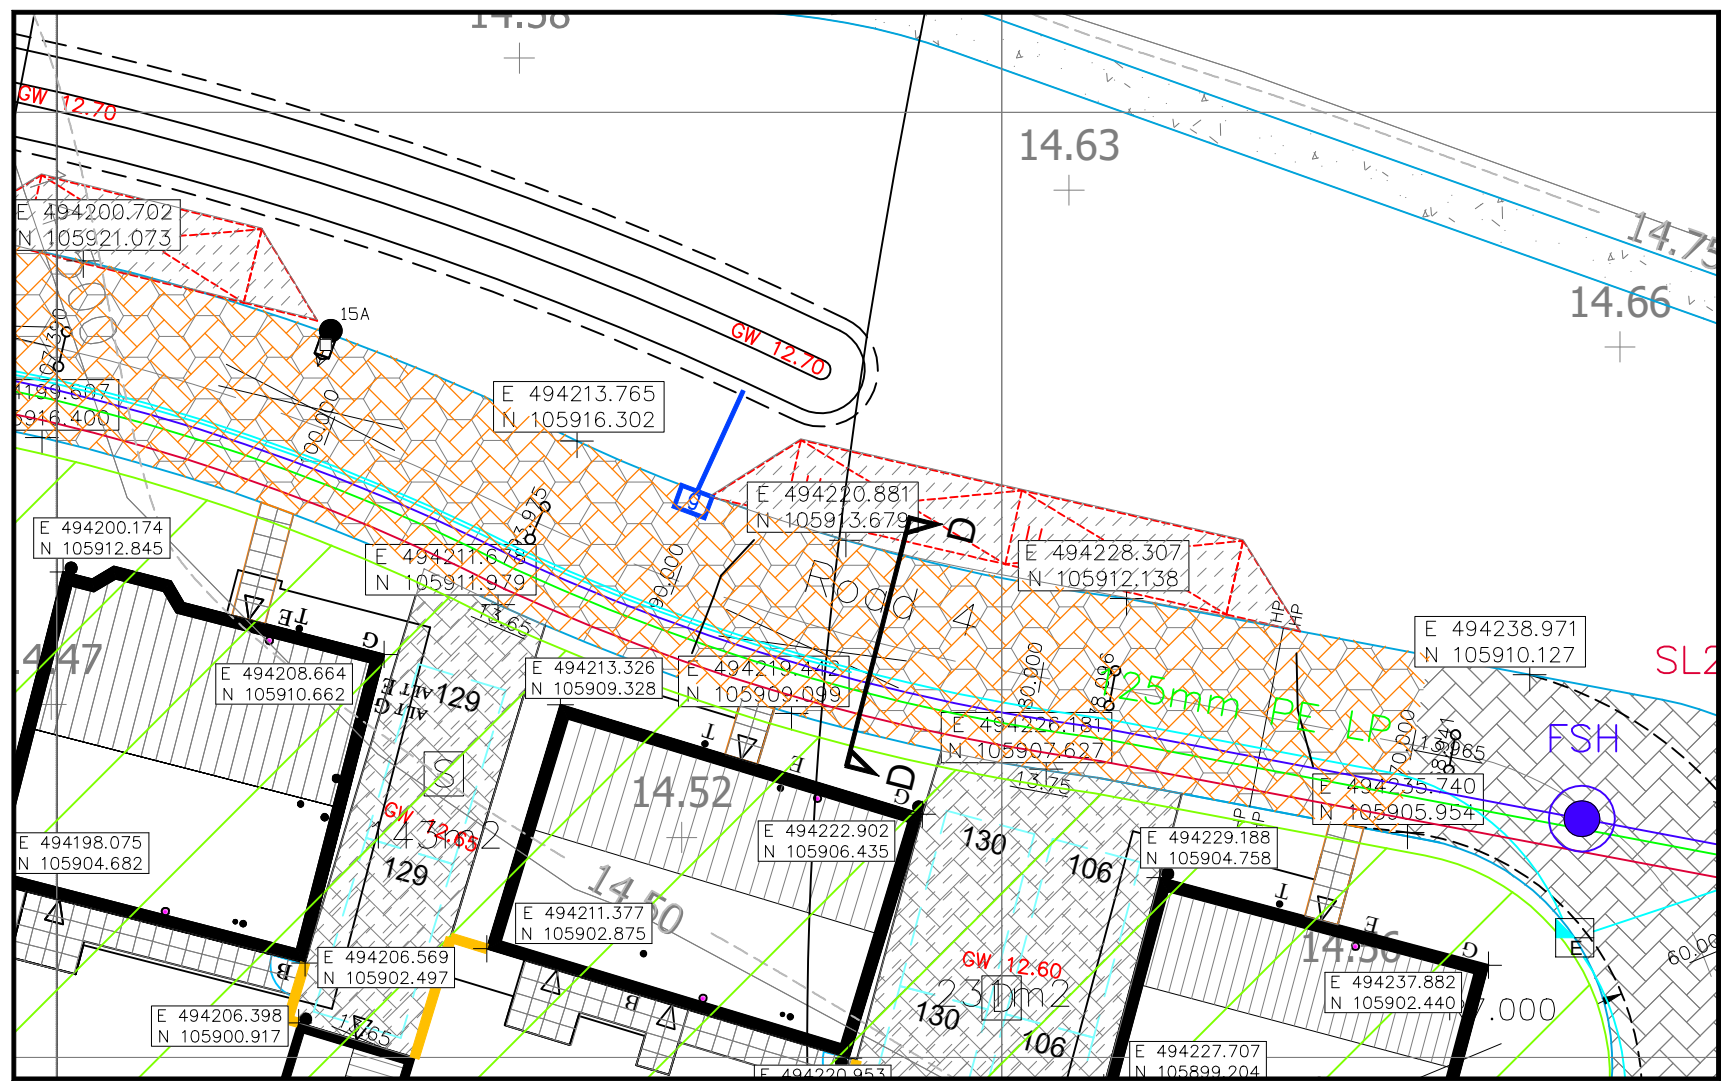


PLAN
Scale 1:200

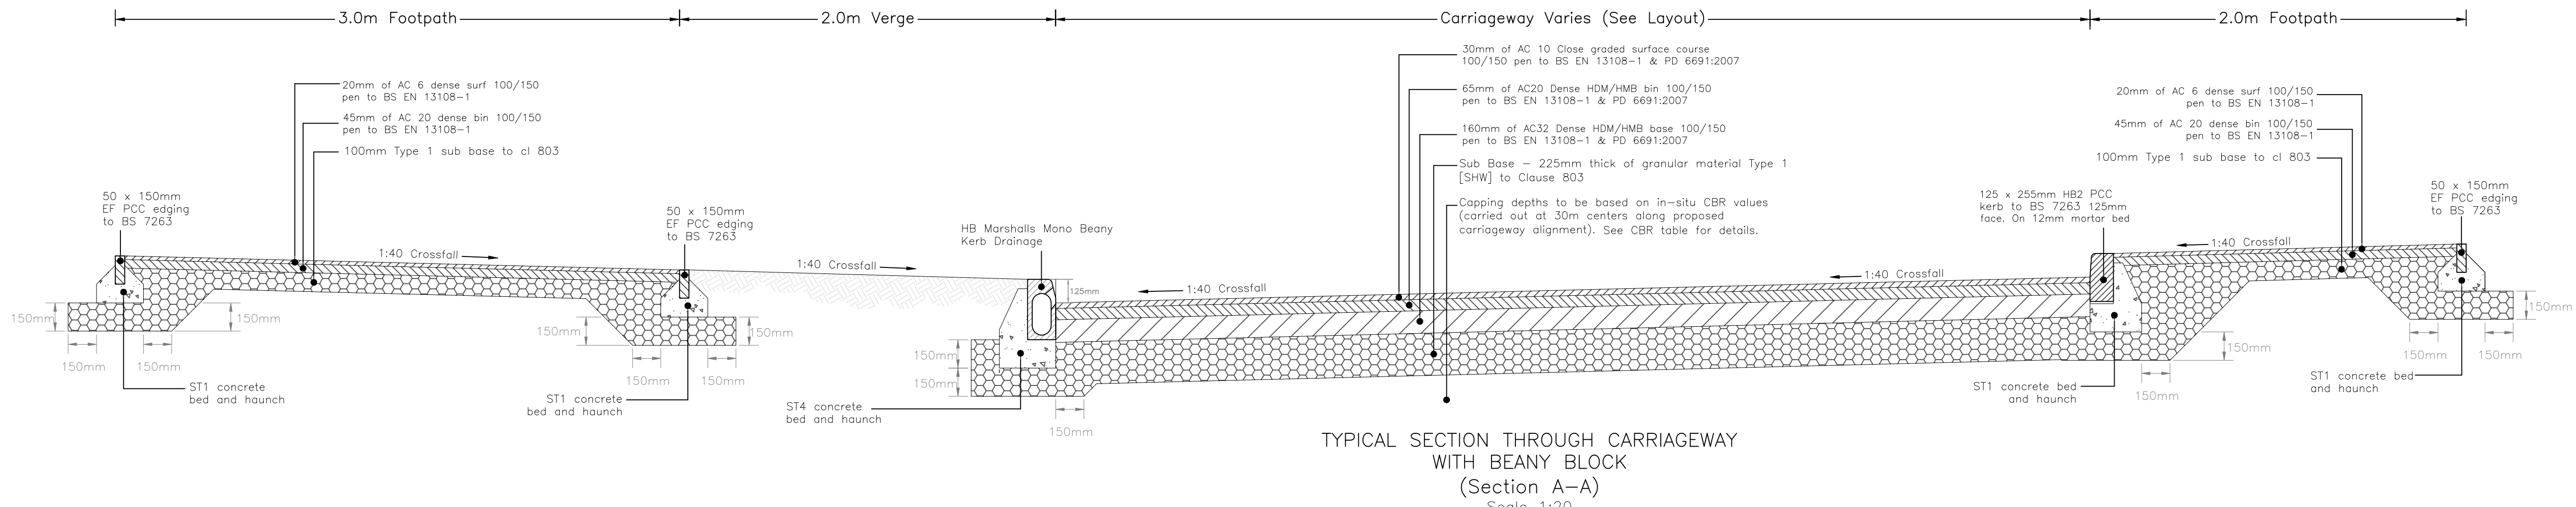


SUB-GRADE CBR %	CAPPING LAYER THICKNESS (mm)	SUB-BASE LAYER THICKNESS (mm)
15-30	0	150
>30	0	225
2-5	350	150
<2	600	150


CBR tests to be undertaken on formation to determine sub base thickness.

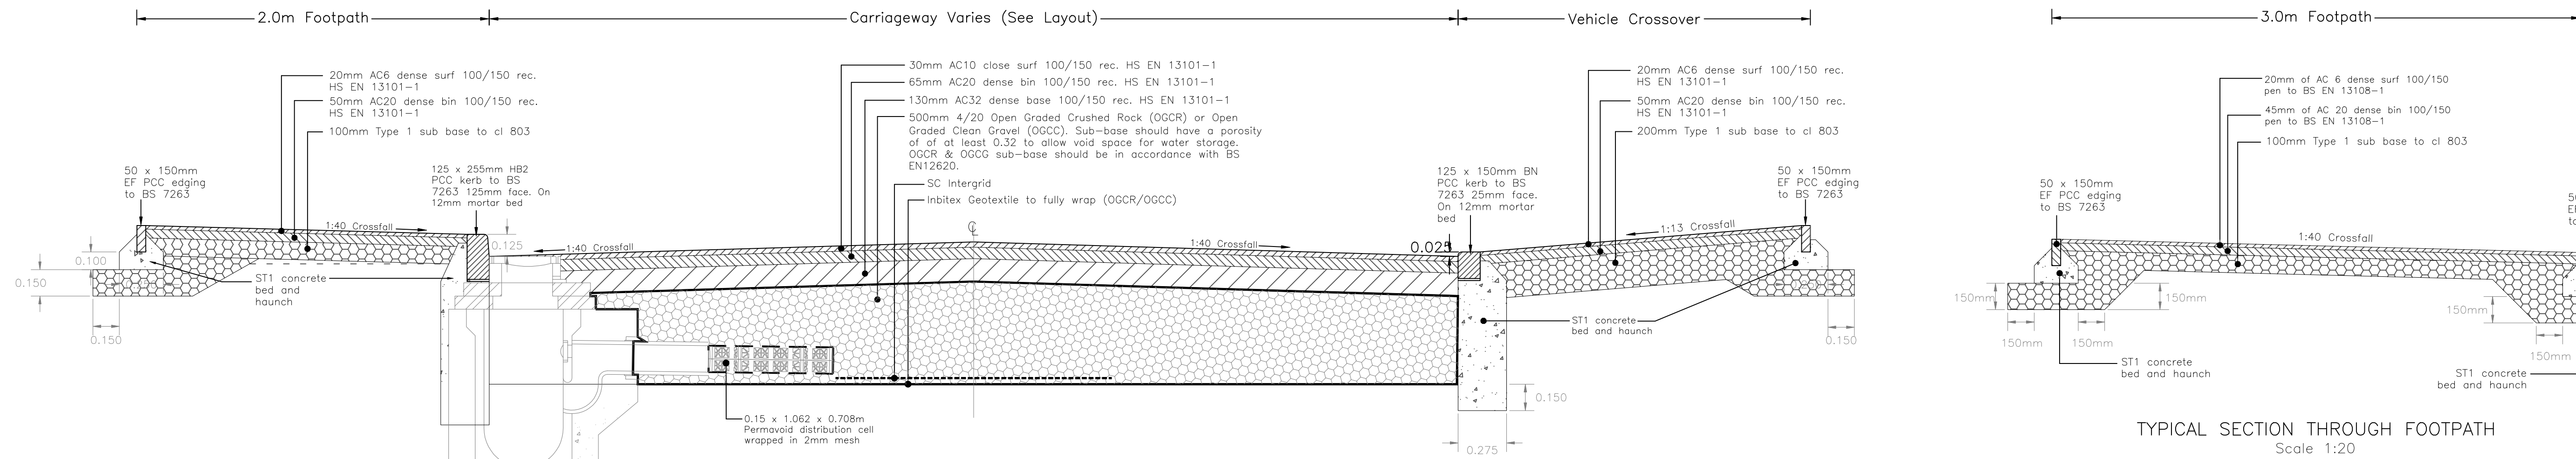


TYPICAL CROSS SECTION THROUGH MACADAM CARRIAGEWAY WITH PERMEABLE SUB BASE (Section B-B)
Scale 1:20

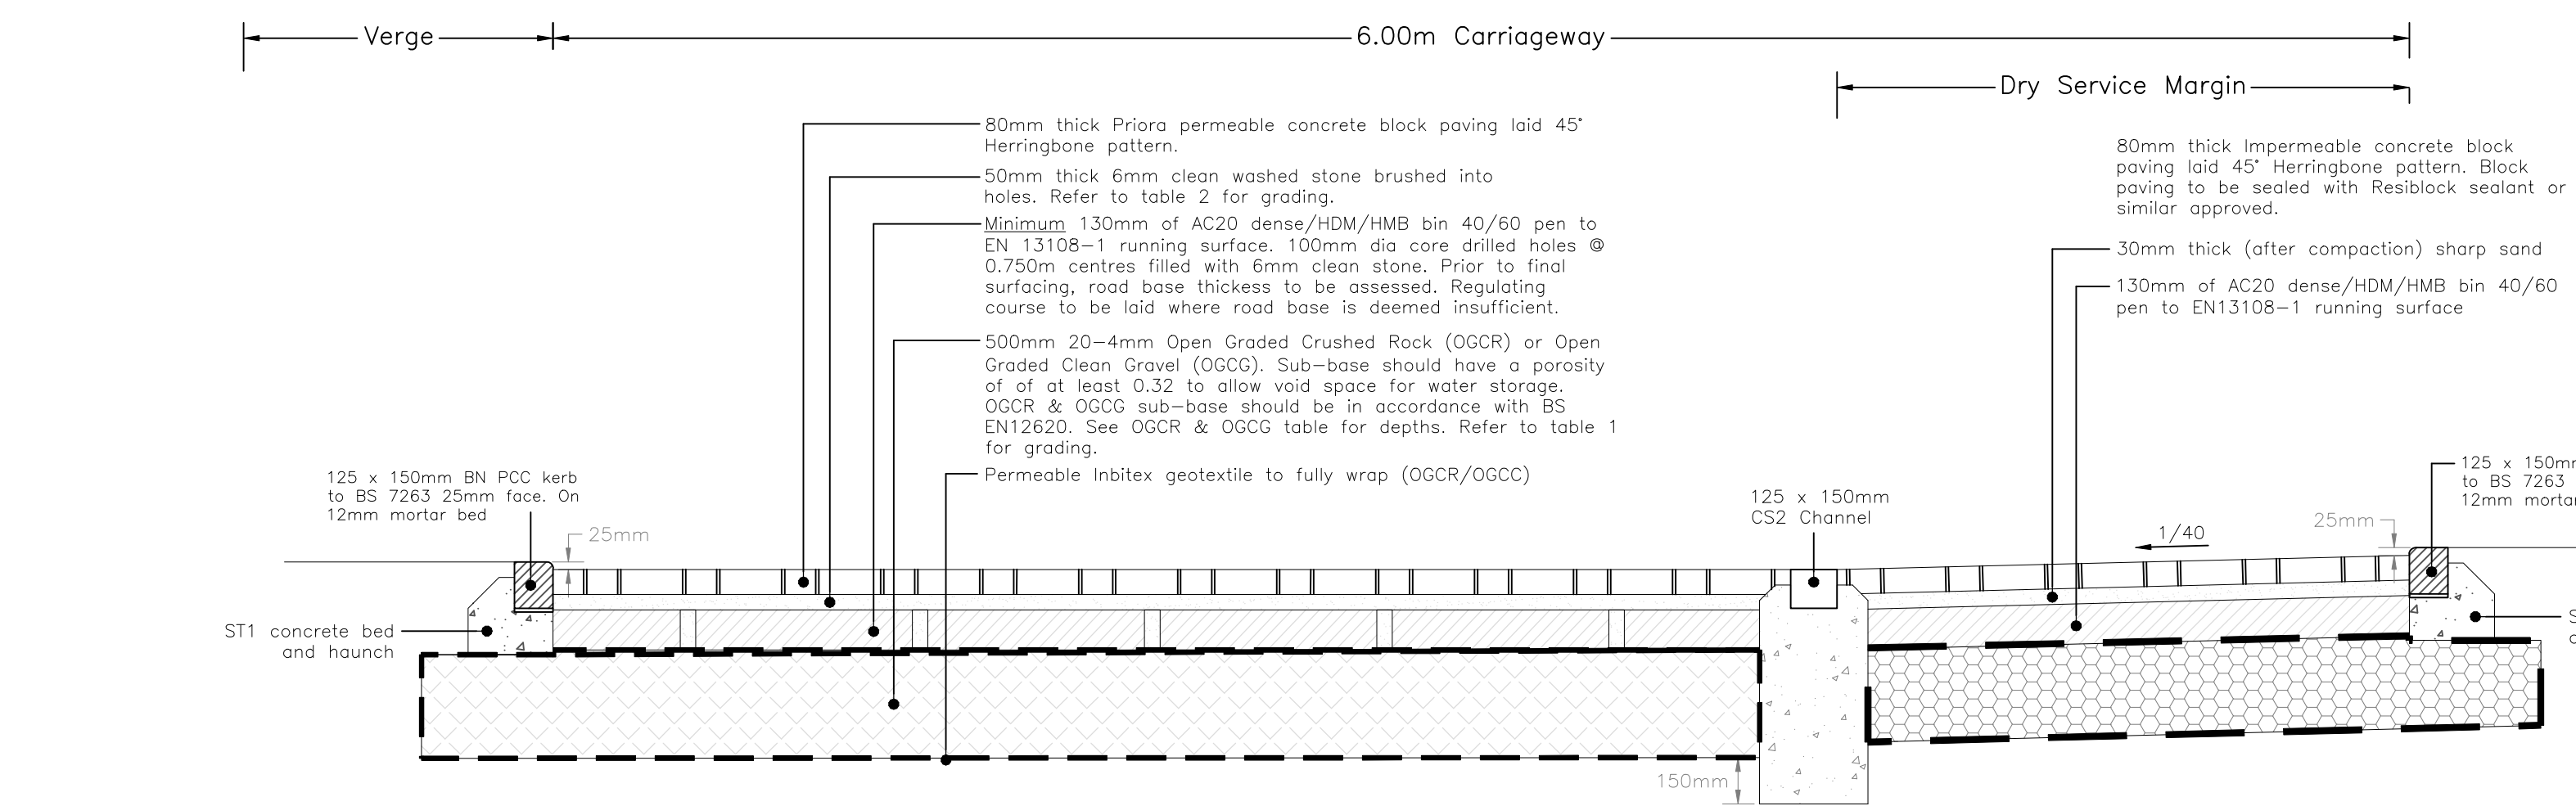


PERMEABLE BLOCK PAVED ROAD WITH DRY SERVICE MARGIN (Section C-C)
Scale 1:20

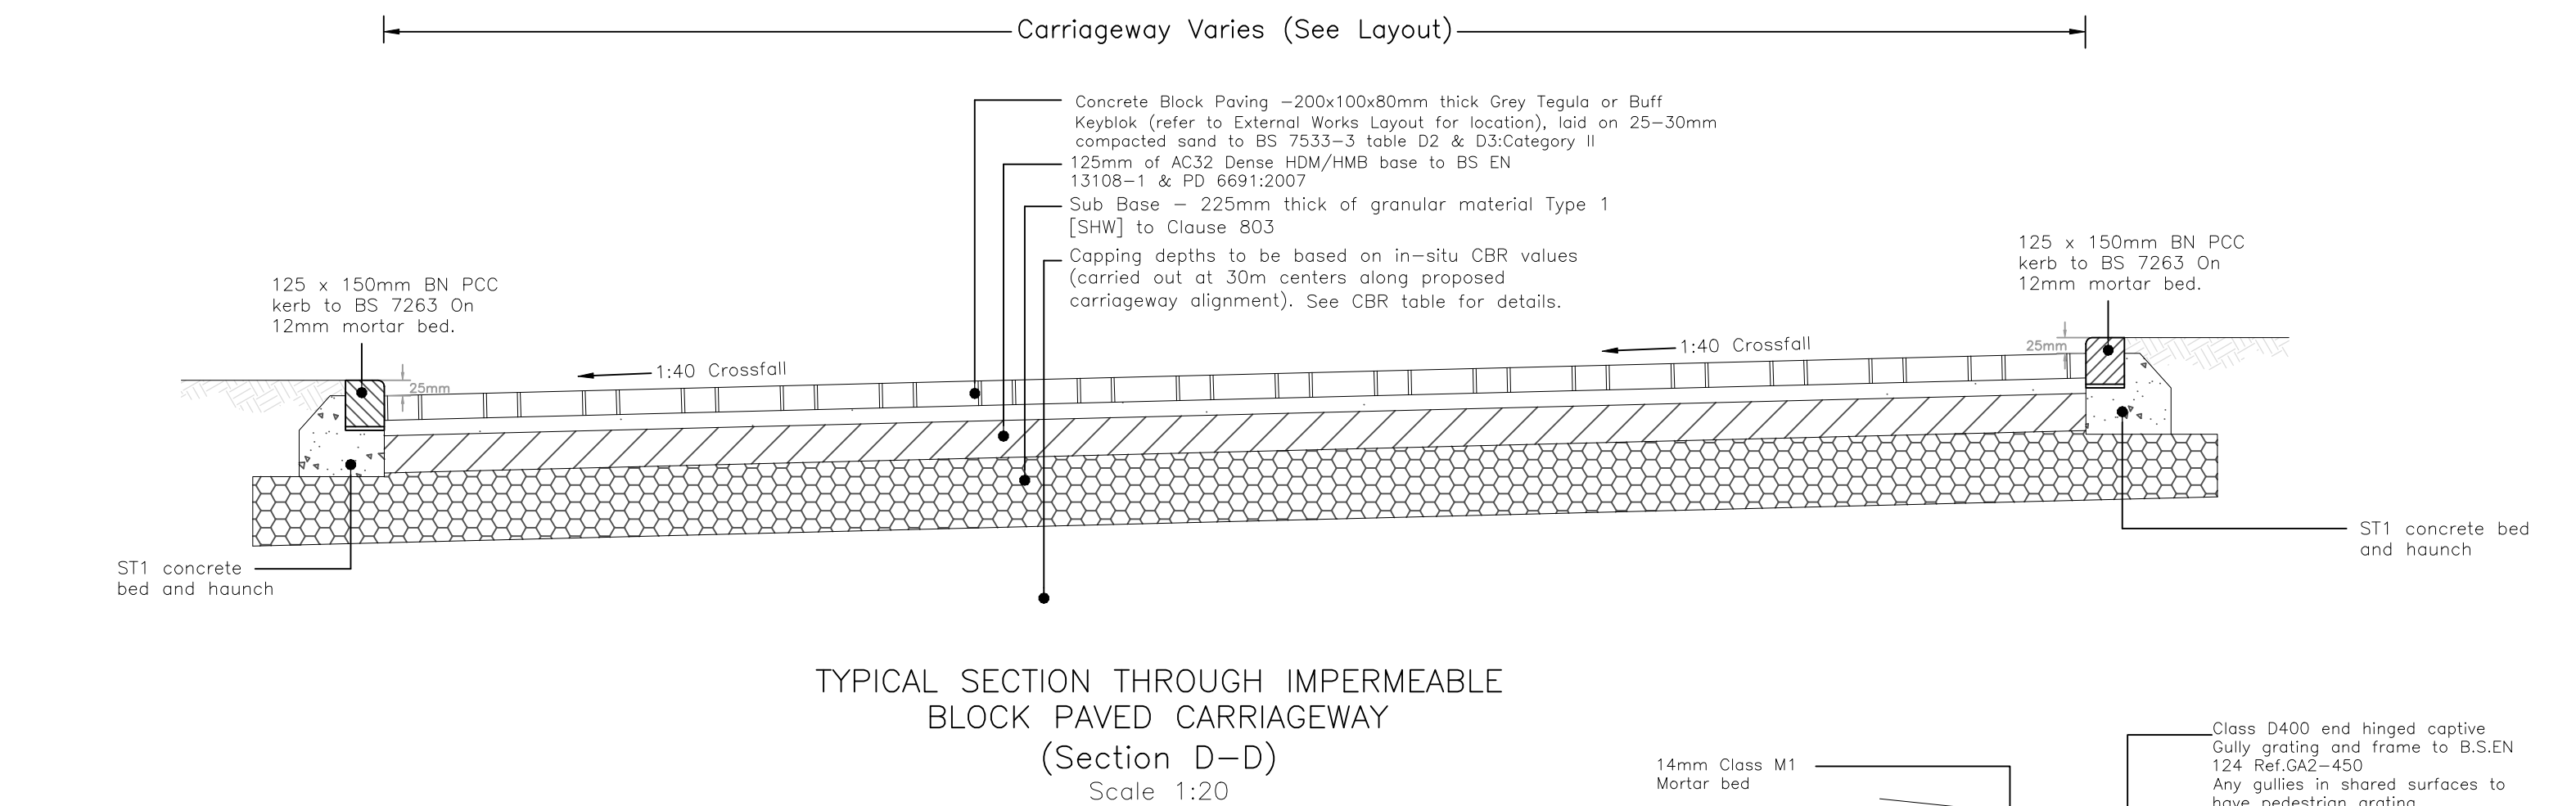


TYPICAL SECTION THROUGH IMPERMEABLE BLOCK PAVED CARRIAGEWAY (Section D-D)
Scale 1:20

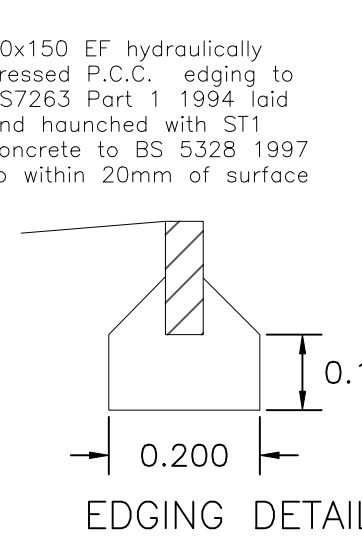


EDGING DETAIL

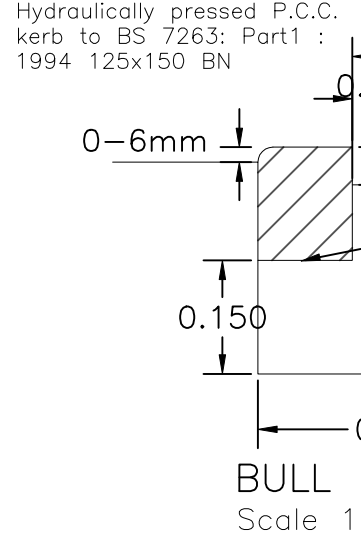


BULL NOSE KERB
Scale 1:10

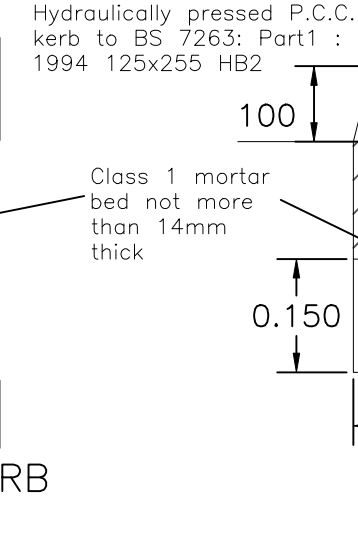


HB2 KERB
Scale 1:10

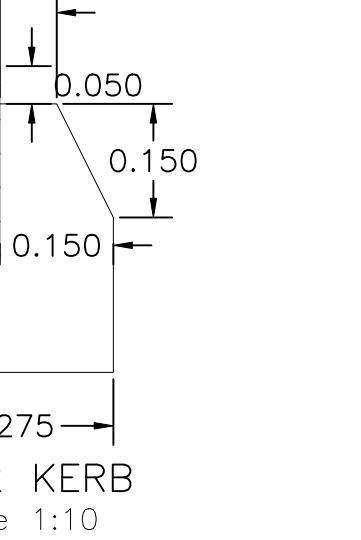



KERB/EDGING DETAILS
Scale 1:10

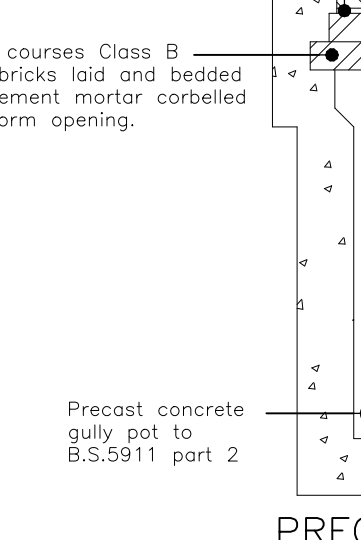


PRECAST HIGHWAY GULLY DETAIL
NTS

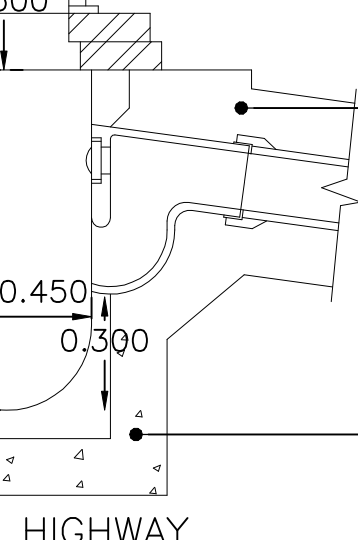


PRIVATE DRIVE - PERMEABLE BLOCK PAVED CONSTRUCTION
Scale 1:20

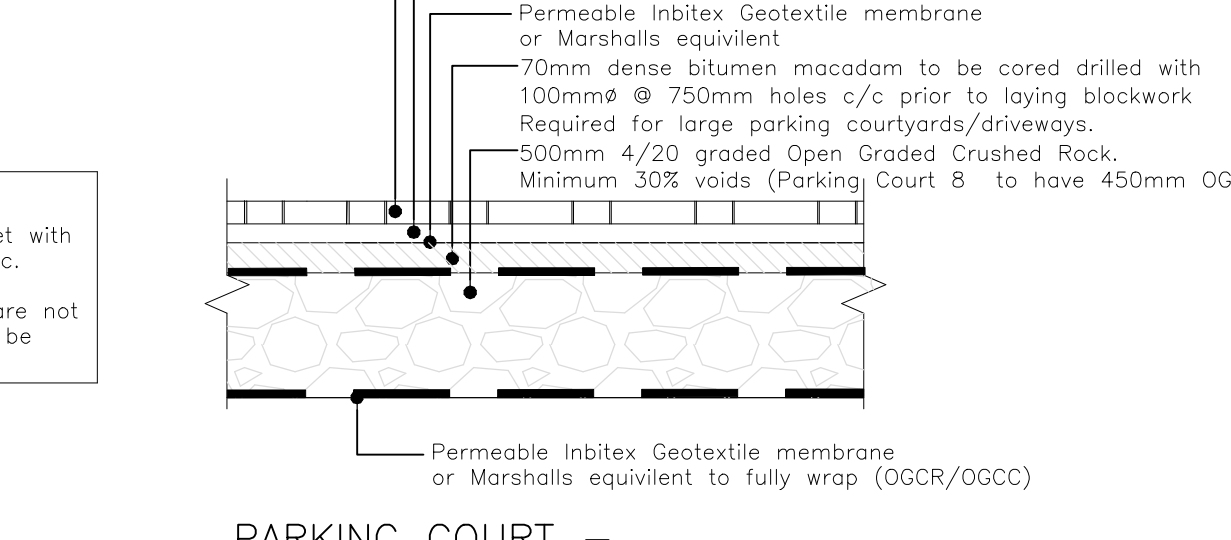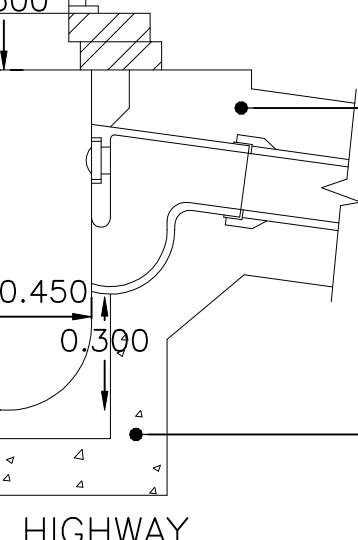


PRIVATE DRIVE - PERMEABLE BLOCK PAVED CONSTRUCTION
Scale 1:20

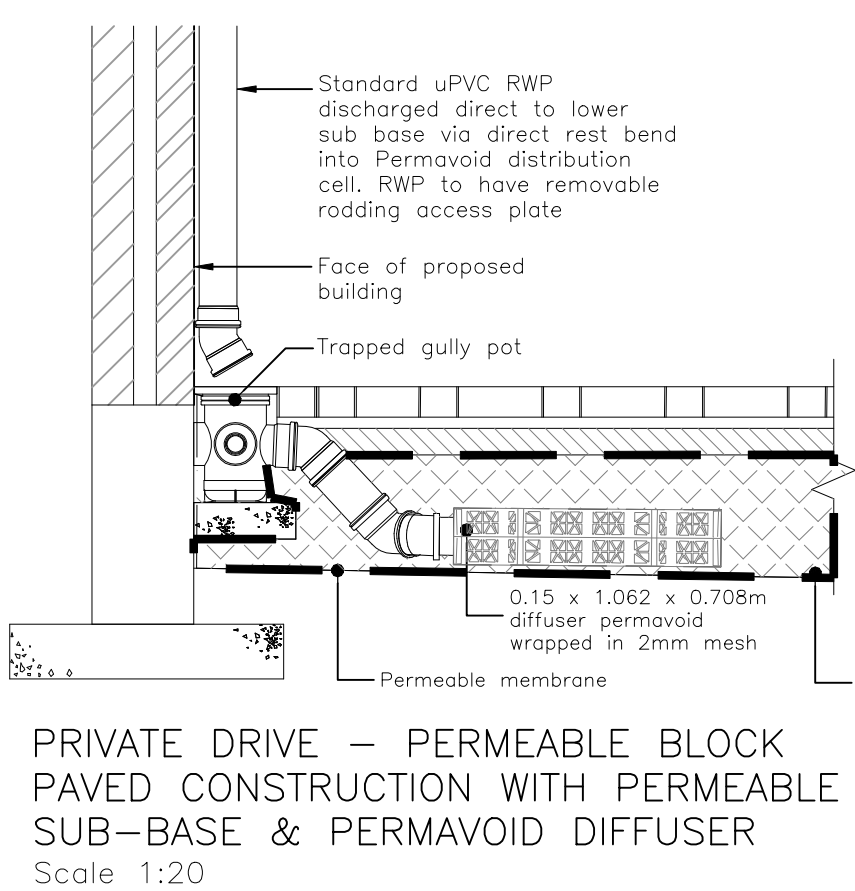


PRIVATE DRIVE - PERMEABLE BLOCK PAVED CONSTRUCTION WITH PERMEABLE SUB-BASE & PERMAVOID DIFFUSER
Scale 1:20

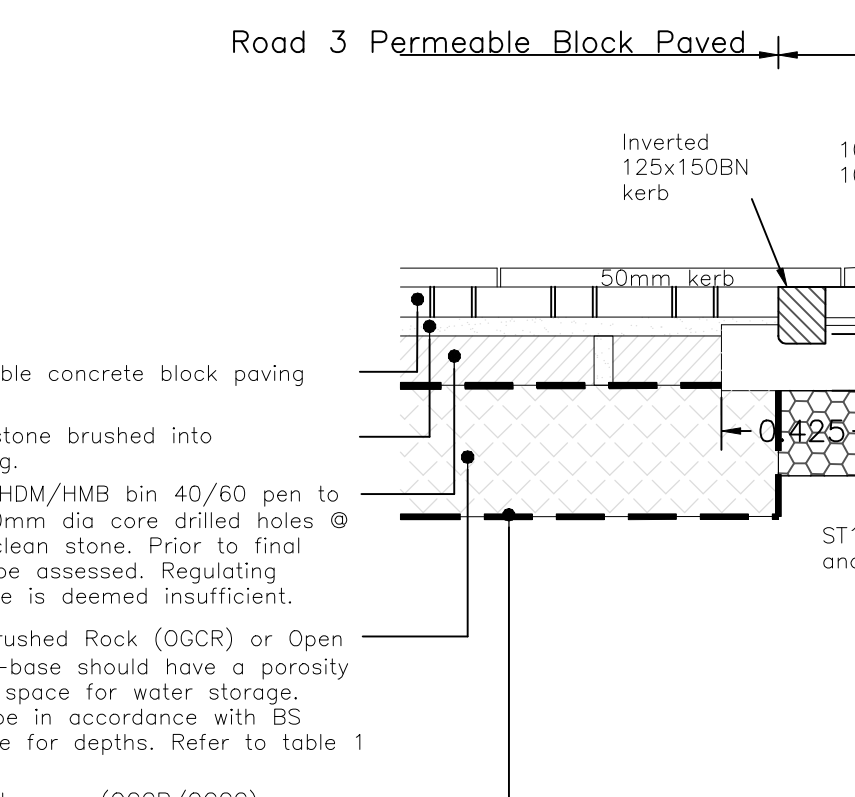

TYPICAL FLUSH PANEL SECTION
Scale 1:20

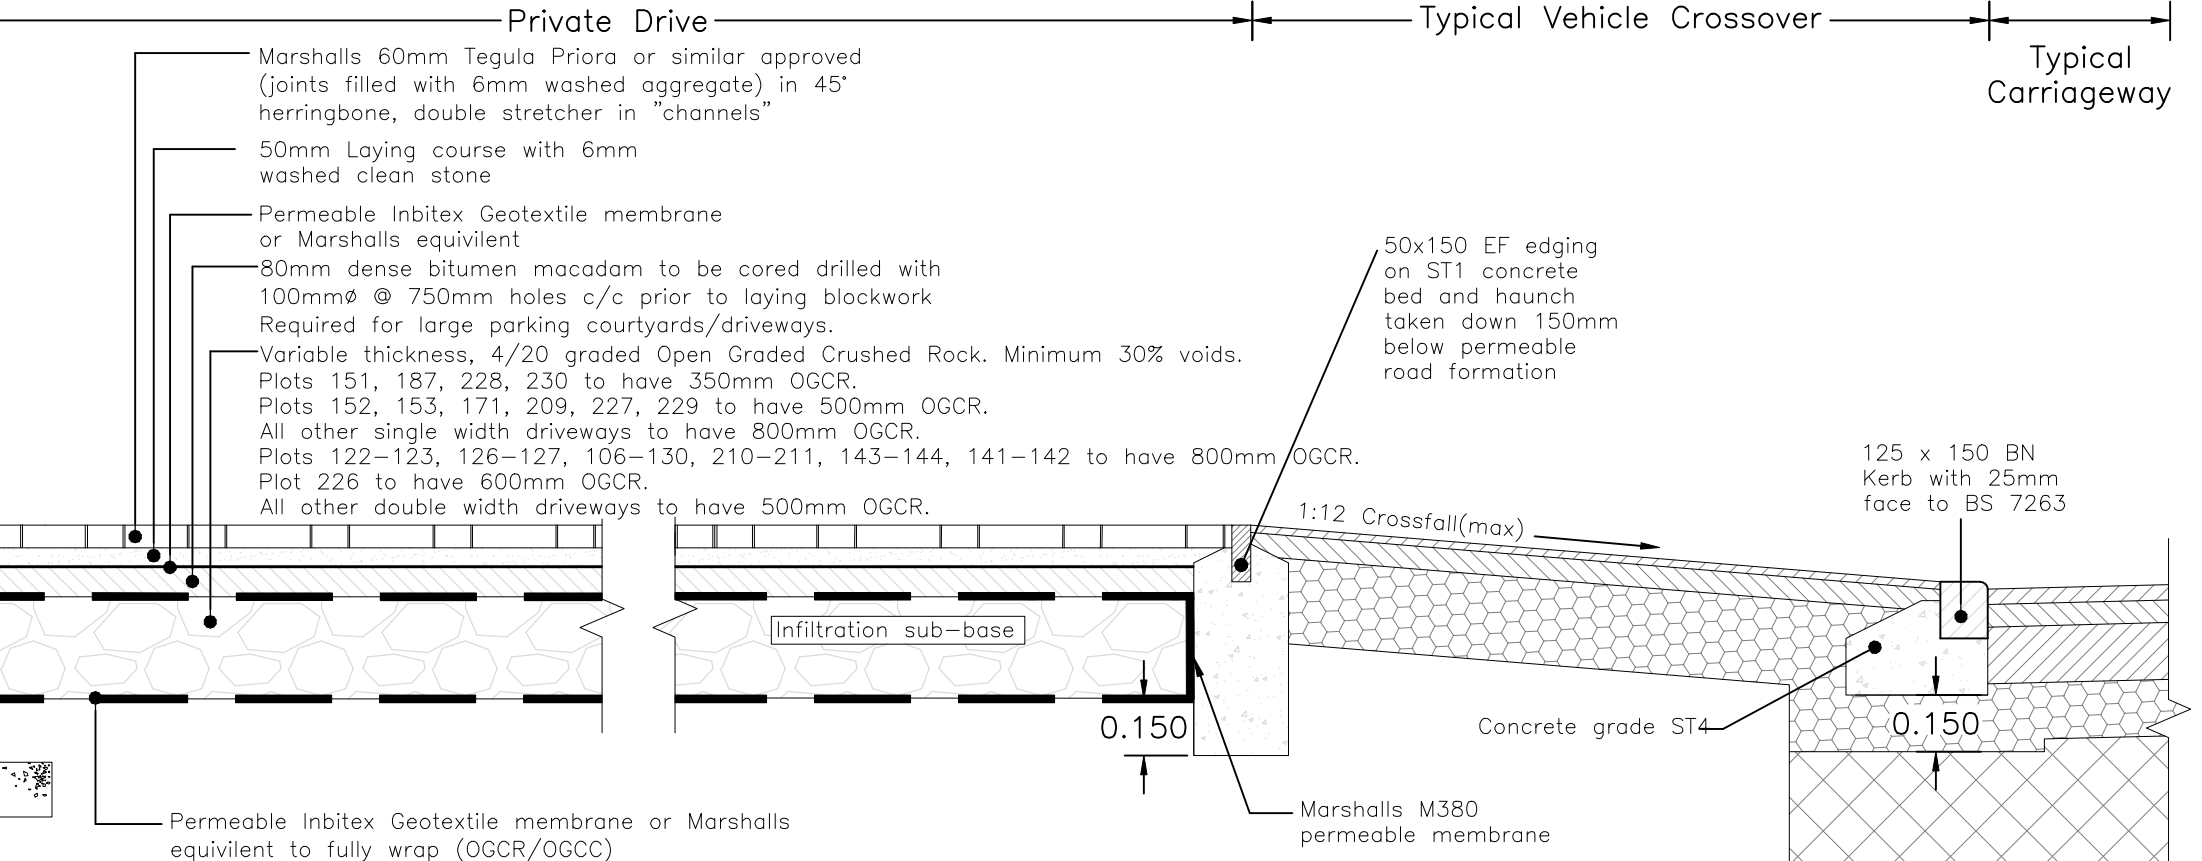

PRIVATE DRIVE - PERMEABLE BLOCK PAVED CONSTRUCTION
Scale 1:20

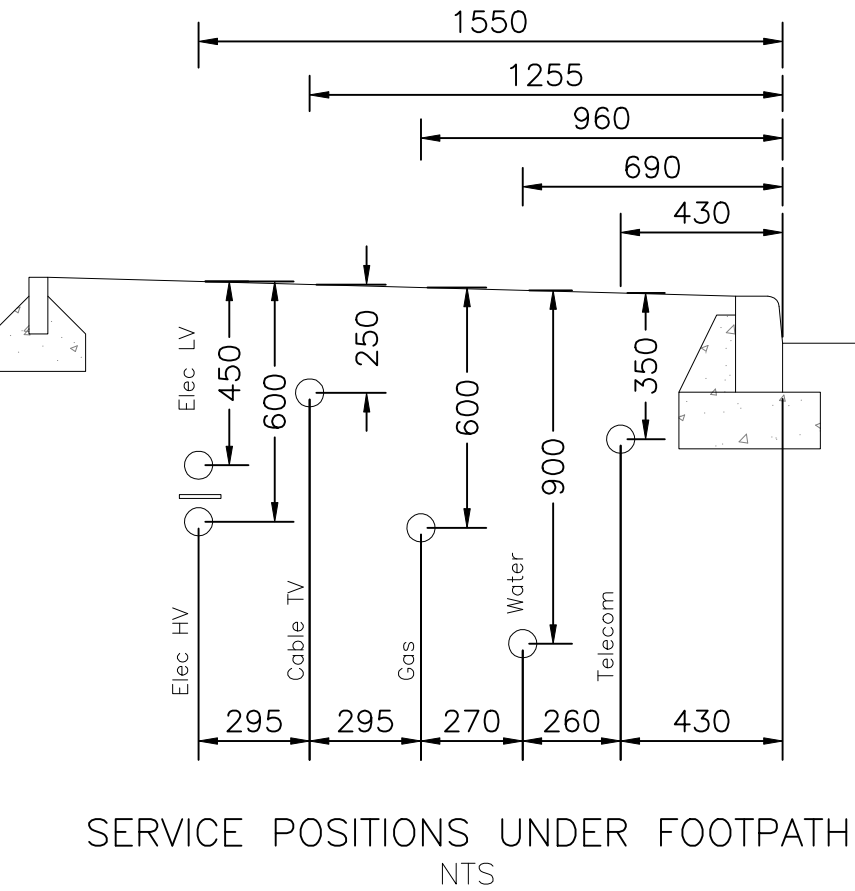

SERVICE POSITIONS UNDER FOOTPATH
NTS

PRELIMINARY

REV. No.	DATE	DESCRIPTION	INITIALS
0	31.07.19	Permeable paving details updated.	SS
N	19.07.19	Sub-base of plot 226 updated.	SS
M	04.07.19	Permeable block paved road block type amended.	JW
L	20.06.19	Granular sub-base depths updated.	SS
Client	Taylor Wimpey plc		
Project	Westergate & Eastergate		
Title	Construction Details		
Scale	As Shown @ A0	Date	17 Sep '17
Checked	WSR	Drawn	DT
Drawing No.	5655:20		
Rev	0		

