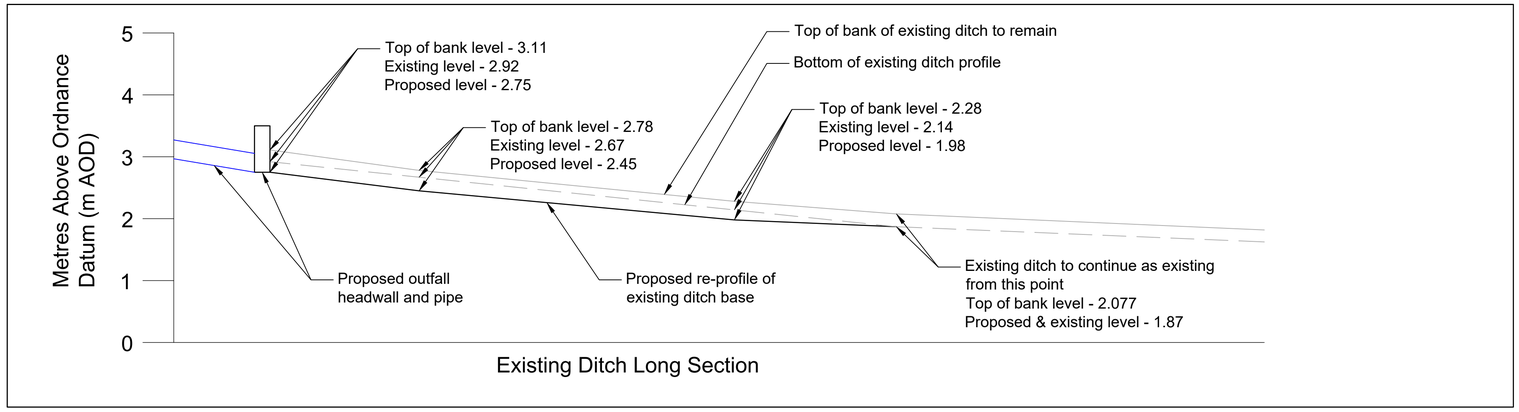

Existing Ditch Long Section

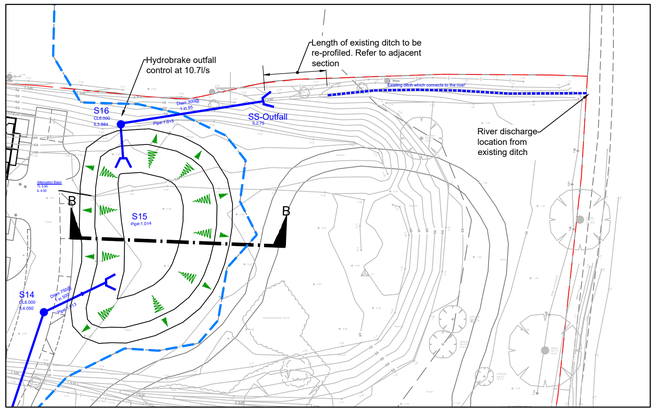

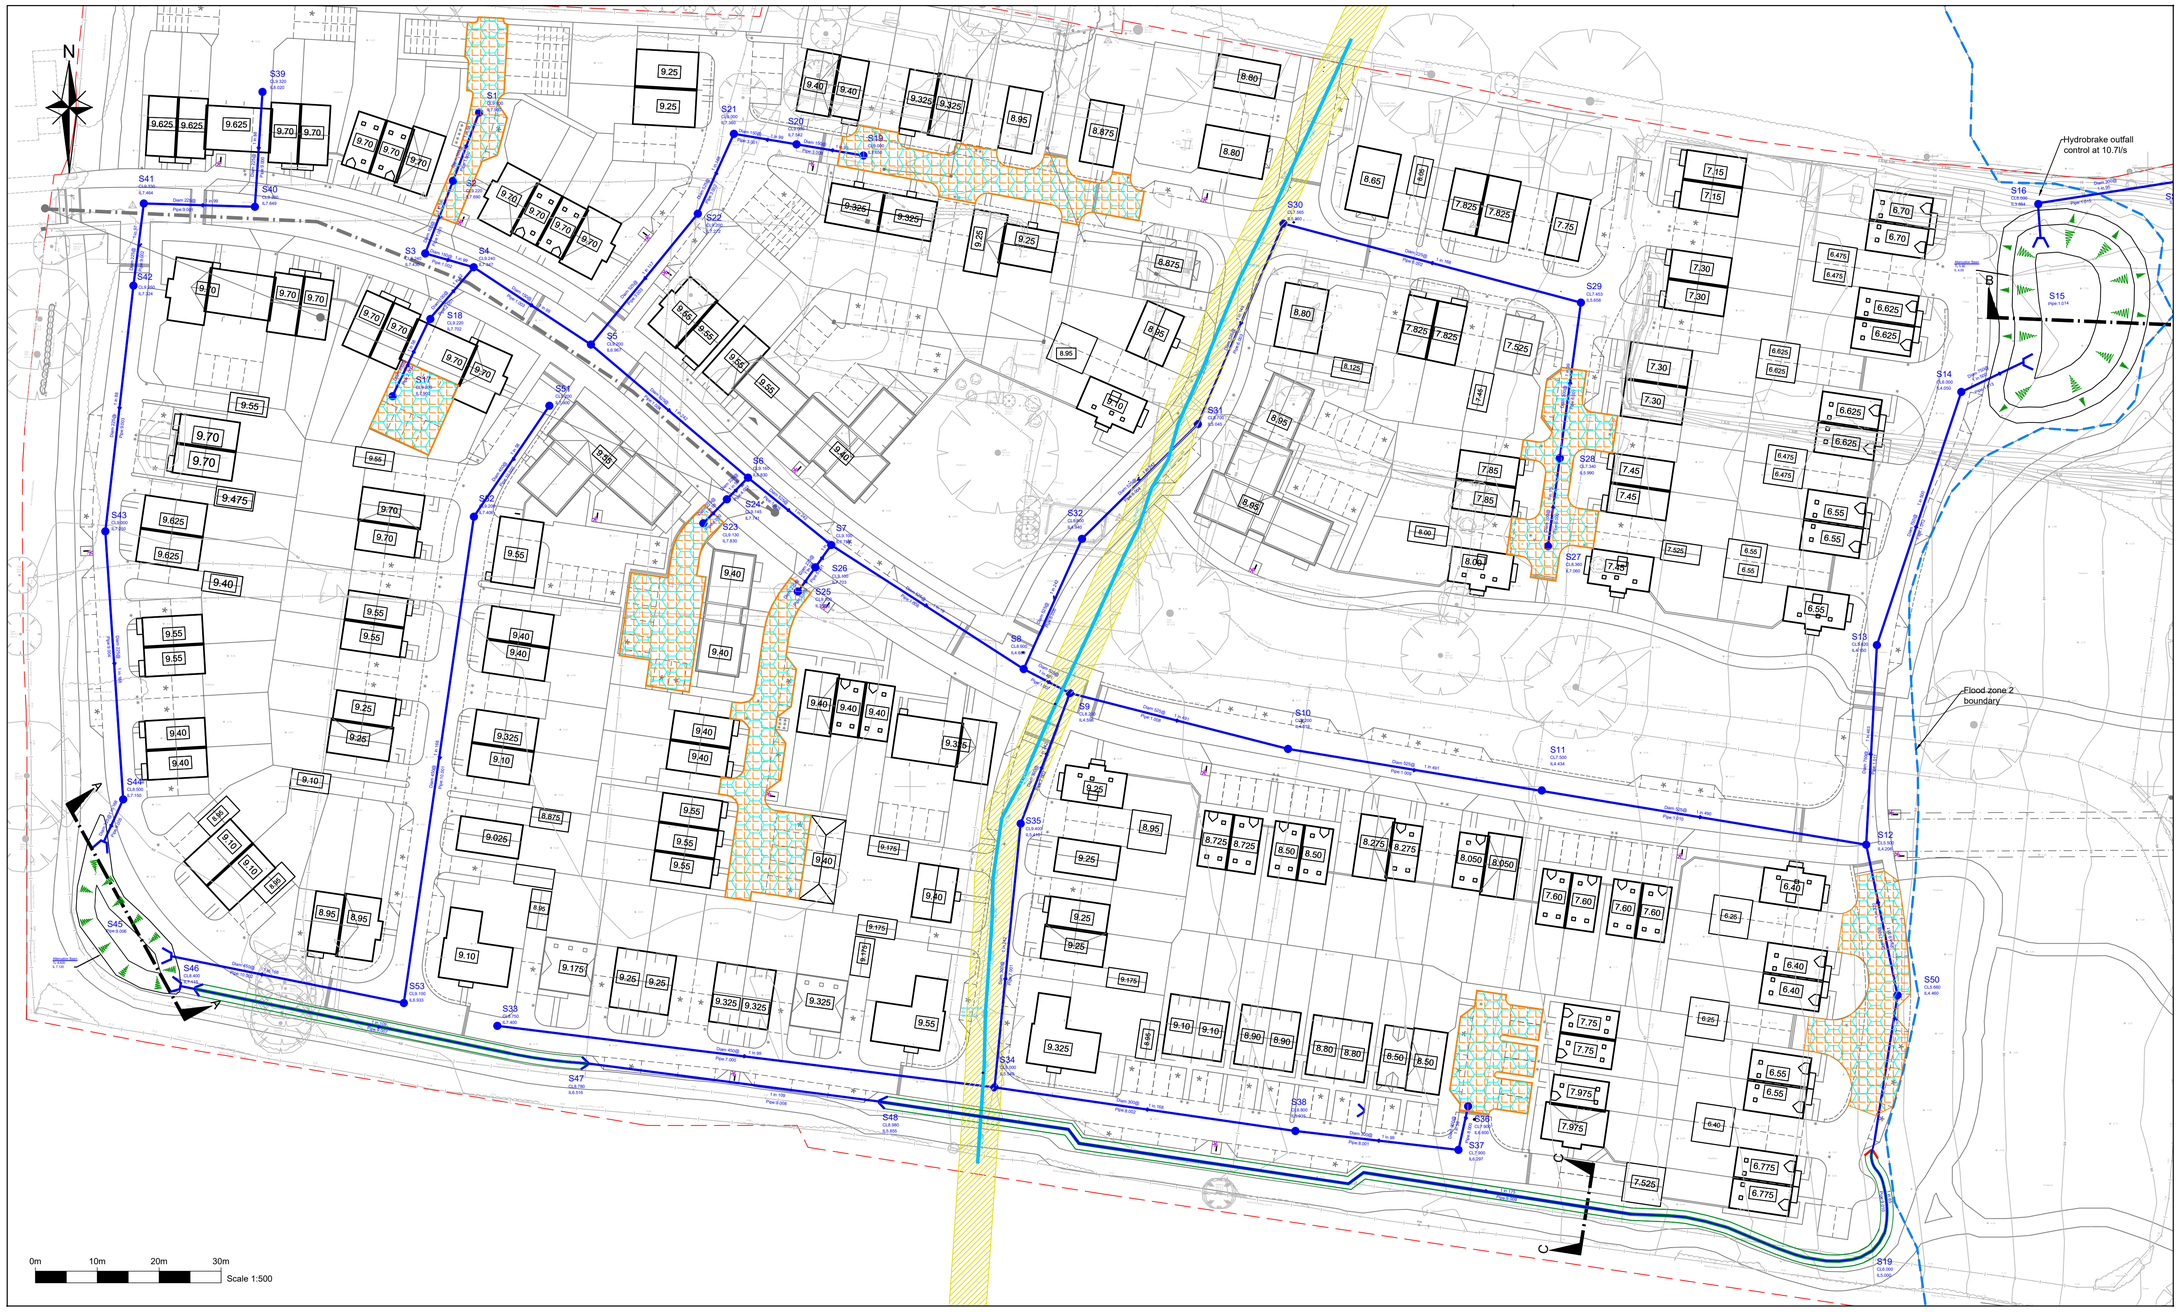

NOTES

NOTES

1. THIS DRAWING IS TO BE READ IN CONJUNCTION WITH 20-061-017 AND ALL OTHER RELATED DRAWINGS ISSUED BY THE ENGINEER.
2. DO NOT SCALE FROM THIS DRAWING. WORK FROM FIGURED DIMENSIONS ONLY.
3. ALL DIMENSIONS SHOWN ON THIS DRAWING ARE IN METRES UNLESS OTHERWISE SHOWN.
4. ALL DIMENSIONS, LEVELS AND SURVEY GRID CO-ORDINATES ARE TO BE CHECKED ON SITE AND THE ENGINEER NOTIFIED IMMEDIATELY OF ANY DISCREPANCIES PRIOR TO THE COMMENCEMENT OF THE WORKS. DRAWING BASED ON TOPOGRAPHICAL SURVEY PROVIDED BY OTHERS; C&A ARE NOT RESPONSIBLE FOR ANY INACCURACIES.
5. SECTIONS CAN BE FOUND ON DRAWING 20-061-017

LEGEND:

- Surface Water Drainage
- Flood zone 2 boundary
- Existing 450 Ø potable water main W/ 3m Easement
- SuDS Storage Structure (See Drawing 20-061-017)
- Conveyance Swale
- Headwall
- Lined permeable paving
- Lined permeable paving with cellular storage

Rev	Amendments	Drn	Chk	App	Date
N	New Architect layout	CSG	TSH	GAC	Aug 2022
M	Existing ditch reprofiled, outfall level dropped to suit	TSH	SAC	GAC	Feb 2022
L	Layout Updates	SC	SAC	GAC	Feb 2022
K	Drainage Updates	SC	SAC	GAC	Jan 2022
J	Drainage Updates	SC	SAC	GAC	Jan 2022
I	Drainage Updates	SC	SAC	GAC	Nov 2021
H	Drainage Updates	SC	SAC	GAC	Aug 2021
G	Layout Updates	SC	SAC	GAC	Jul 2021
F	Discharge swale shown connecting to existing ditch	GW	SAC	GAC	Jul 2021
E	FFL's added & discharge swale updated	GW	SAC	GAC	Jul 2021
D	Drainage updated to suit, updated Layout .	SC	SAC	GAC	Jul 2021
C	Drainage updated to suit, updated Layout .	SC	SAC	GAC	Apr 2021
B	Drainage updated to suit, updated Layout (02L).	JT	MR	GAC	Feb 2021
A	Drg renamed, updated Layout (02K).	JT	MR	GAC	Jan 2021

Charles & Associates

Issued by

☒ Landmark House, Station Road, Hook, Hampshire, RG27 9HA, 01256 630420

☐ Park House, Park Farm, East Malling Trust Estate, Bradbourne Lane, Aylesford, Kent, ME20 6SN, 01732 448120

enquiries@cs-a.uk.com
www.c-a-uk.com

Job Title

Land East of Woodgate Lane

Drawing Title

Preliminary Drainage Strategy

Client

Pye Homes

Scale	Date	Designed
1:500@A1	Jan 21	JT
Drawn	**Checked**	**Approved**
JT	TSH	GAC

Job No	Drawing No	Rev
20-061	20-061-007	N