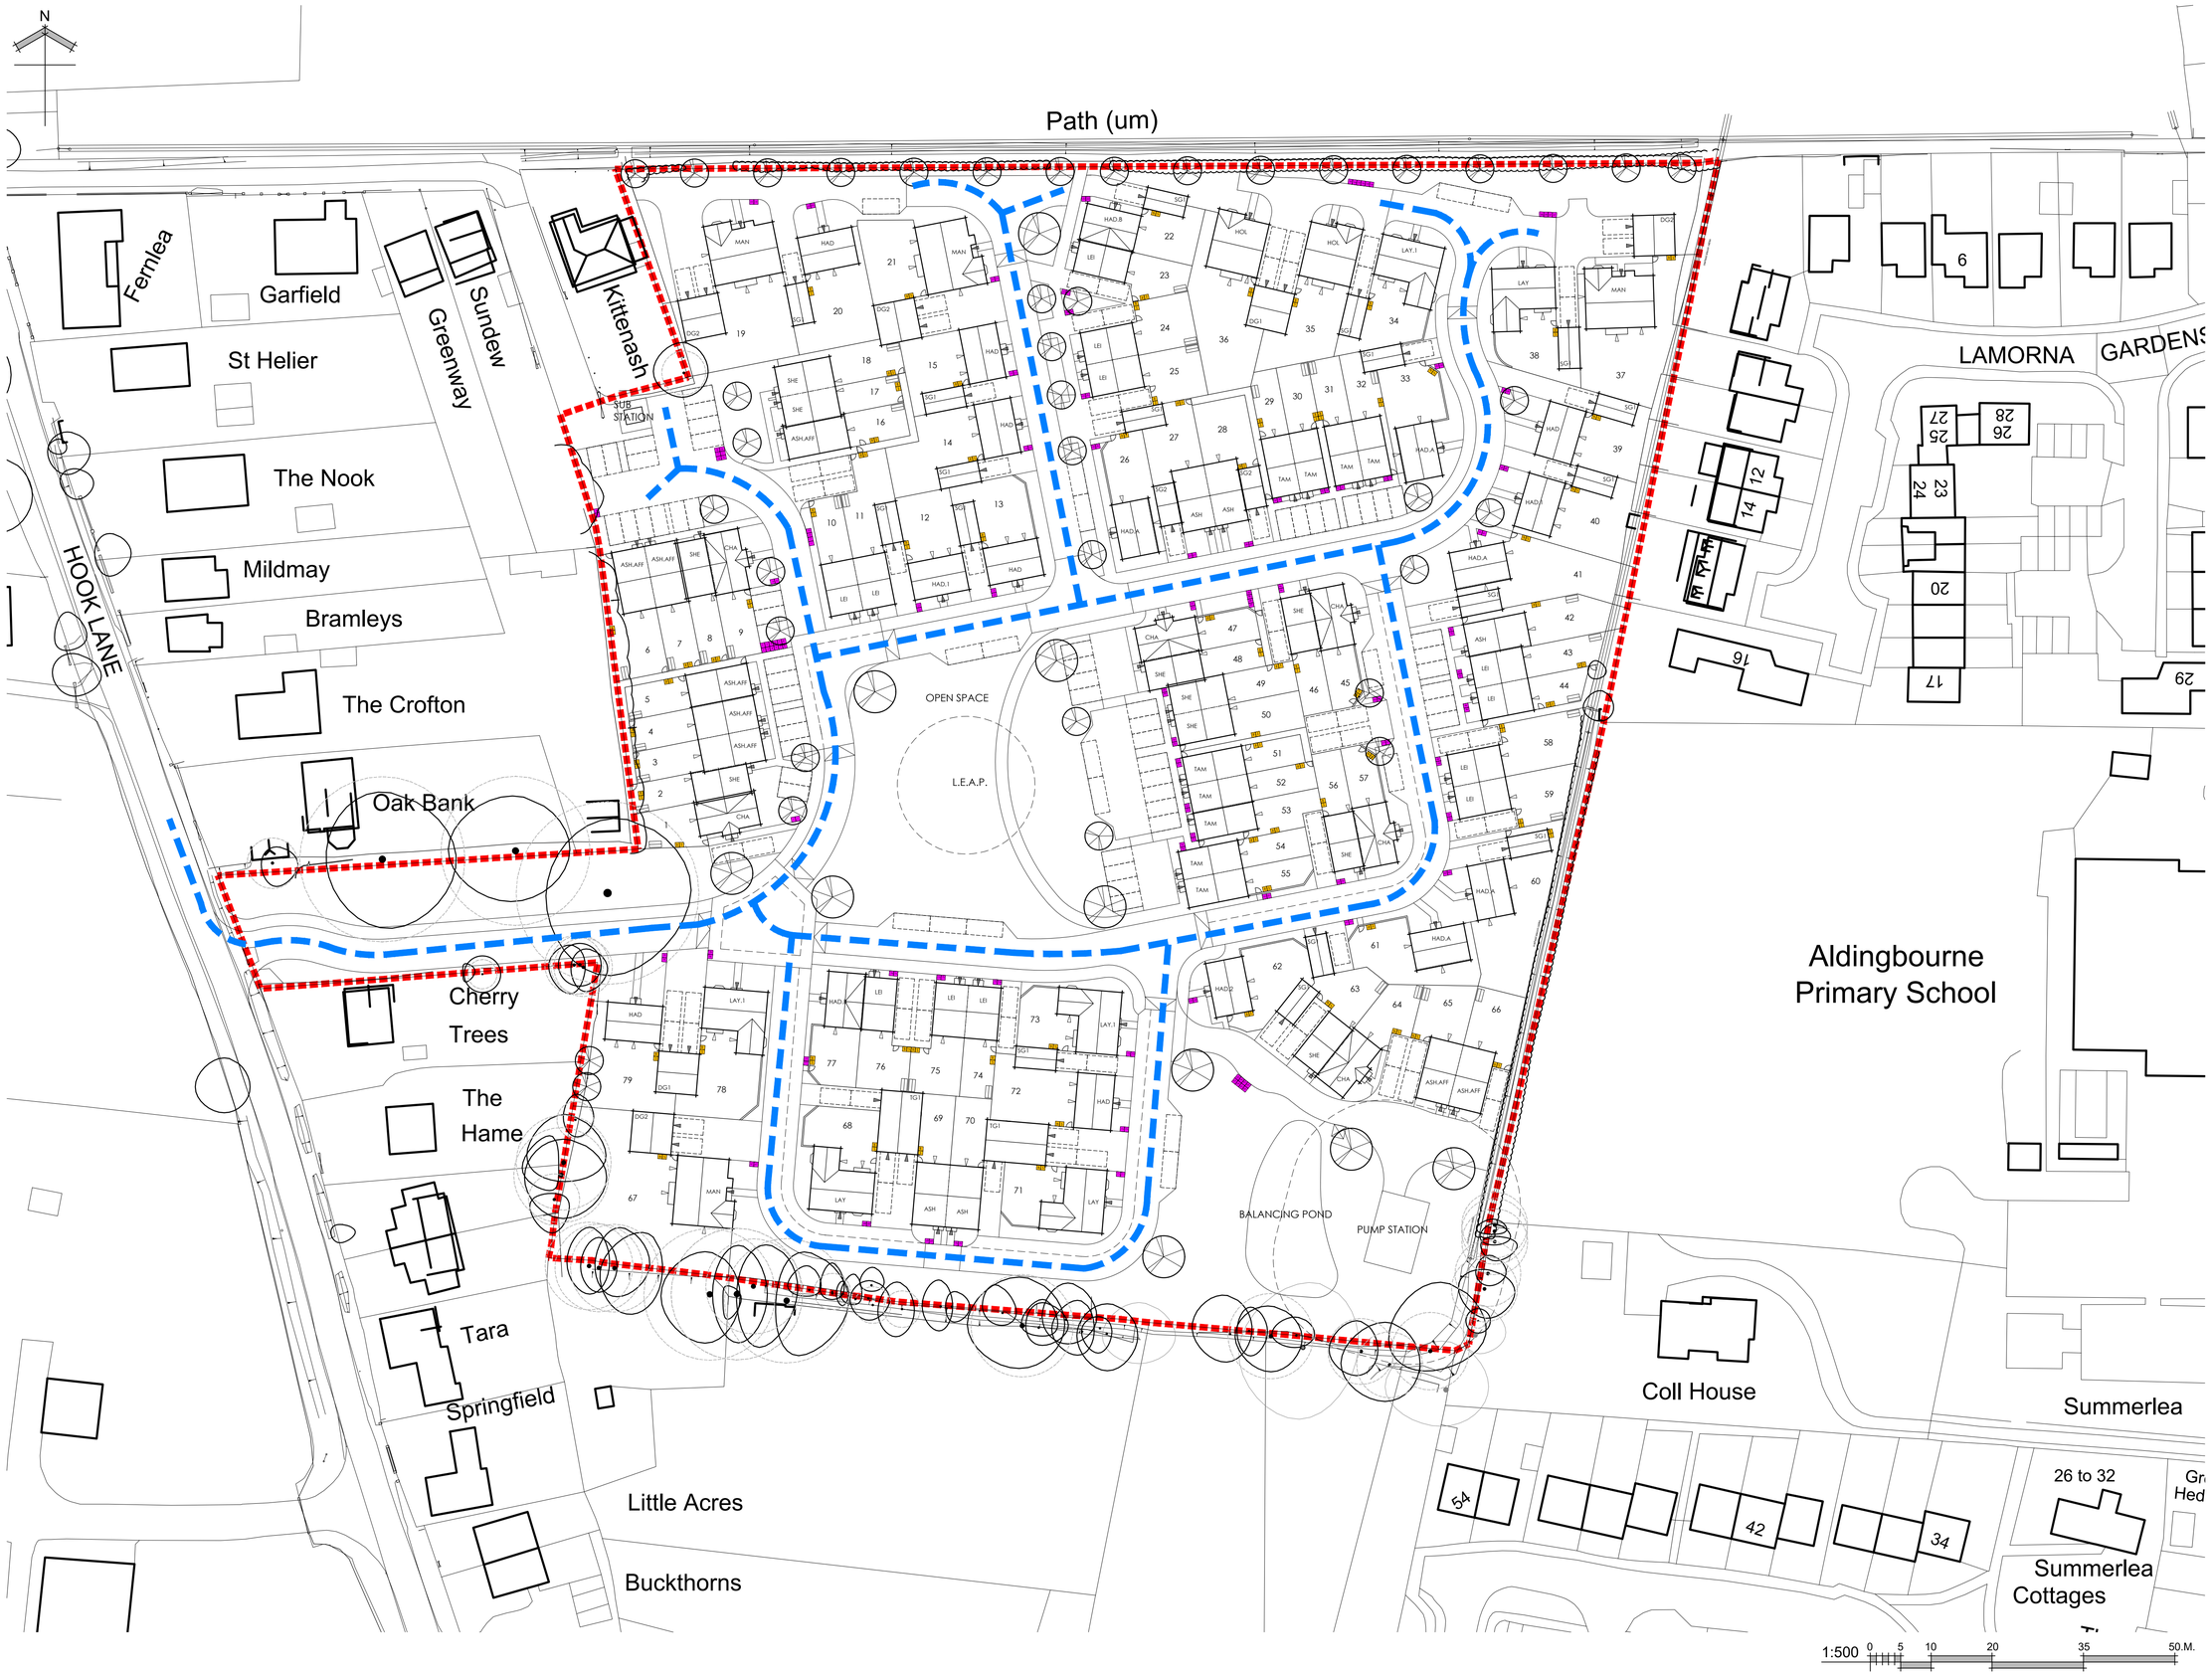

Drawn by : MJW Checked by :

Date: APRIL '16

© This drawing and the works depicted contains information that is the copyright of Carlton Design Partnership Ltd. This drawing may also contain copyrighted information of third parties. This drawing or part thereof may not be reproduced, re-used or altered except with the written permission of the originators. No liability will be accepted for amendments made by third parties. Scaled measurements must not be taken from this drawing. Any discrepency or disparity must be notified to the originator in writing. This drawing may contain Ordnance Survey Data that is subject to Crown Copyright. All Rights reserved.

Revisions

Rev	Date	Drawn	Checked
A	28/04/16	LMB	
UPDATED IN LINE WITH SITE LAYOUT REV R.			
B	30/08/16	MJW	
UPDATED IN LINE WITH SITE LAYOUT REV S.			

Refuse Vehicle Route

Hardstanding for Bin Storage

Bin Collection Point

Project:
LAND TO THE EAST OF HOOK LANE
WESTERGATE
WEST SUSSEX

Drawing Title:
REFUSE PLAN

DAVID WILSON HOMES
WHERE QUALITY LIVES

carlton design partnership

jubilee house, 326 castle way, southampton, SO14 2WR tel: 023 8071 9400
carlton design partnership ltd. reg 7326916 registered office 7 fleury, l.n. ojg, hockhurst, tb 8ny, uk

Scale: 1:500 @ A1

Drg No: 160104/RP Rev: B

X:\CURRENT PROJECTS\BARRATT SOUTHAMPTON\160104 WESTERGATE, WEST SUSSEX\SITE LAYOUT\SITE LAYOUT_37

ARUN DISTRICT COUNCIL AL/107/16/RES