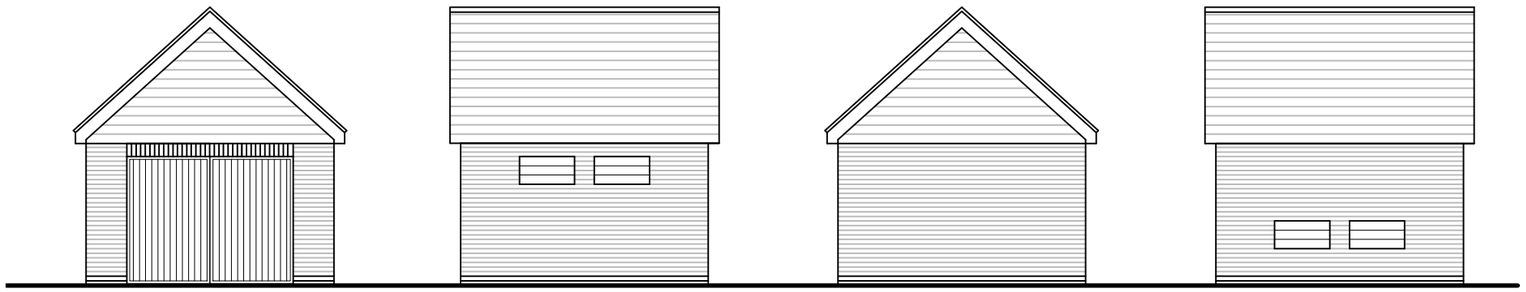

Front Elevation

Side Elevation

Rear Elevation

Side Elevation

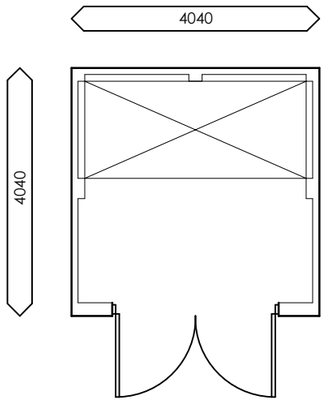

Floor Plan

1:100 0 1 2 4 7 10.M.

Drawn by : LMB Checked by :

Date: JUN '16

© This drawing and the works depicted contains information that is the copyright of Carlton Design Partnership Ltd. This drawing may also contain copyrighted information of third parties. This drawing or part thereof may not be reproduced, re-used or altered except with the written permission of the originators. No liability will be accepted for amendments made by third parties. Scaled measurements must not be taken from this drawing. Any discrepency or disparity must be notified to the originator in writing. This drawing may contain Ordnance Survey Data that is subject to Crown Copyright. All Rights reserved.

Revisions

Rev	Date	Drawn	Checked

Project:
LAND TO THE EAST OF HOOK LANE
WESTERGATE
WEST SUSSEX

Drawing Title:
SUB STATION
EVEVATIONS AND PLAN

DAVID WILSON HOMES
WHERE QUALITY LIVES

carlton
design partnership
selwyn house, 32a castle way, southampton, so14 2aw tel: 023 8071 9400
carlton design partnership ltd reg:7326416 registered office: 7 Trinity 161 Old Christchurch Rd BH1 1JU

Scale: 1:100 @ A3

Drg No: 160104/SUB/EP Rev:

\\SERVER1\DESIGN\CURRENT PROJECTS\BARRATT SOUTHAMPTON\160104 WESTERGATE, WEST SUSSEX\HOUSE TYPES\ANCILLARY BUILDINGS\SUB-STATION