


Path (um)

SPECIFICATION
All works generally, to comply with the written Soft
Landscape Specification.

NOTE: DO NOT SCALE FROM DRAWING

Legend

- Tarmac to roads, footpaths and
driveways to be installed following
engineer's details.
- Keyblok paving in brindle laid in
herringbone to secondary routes from
Marshalls or similar and approved.
Driveways and parking bays to be
permeable equivalent as per drainage
strategy. Laid to engineer's details.
- Keyblok paving in brindle laid in
herringbone to tertiary routes and feature
squares from Marshalls or similar and
approved. Driveways and parking bays to
be permeable equivalent as per drainage
strategy. Laid to engineer's
details.
- Keyblok paving in pennant grey laid in
herringbone to parking areas and
driveways from Marshalls or similar and
approved. Driveways and parking bays to
be permeable equivalent as per
drainage strategy. Laid to engineer's
details.
- Keyblok paving in pennant grey laid in
stretcher bond to raised tables and
between surface changes from Marshalls
or similar and approved. Laid to
engineer's details.
- Cobbles in pennant grey to overrun
areas from Marshalls or similar and
approved. Laid to engineer's details.
- Concrete slabs in natural to private
footpaths and bin collection points.
45x45cm from Marshalls or similar and
approved. Laid to engineer's details.
- 2m Brick Screen Wall. See Boundary
Plan by Carlton for more details.
- 1.8m Close Board Fence. See Boundary
Plan by Carlton for more details.

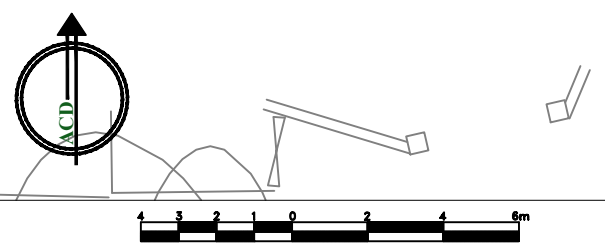

E	08.03.17	Layout change	AE
D	20.02.17	Revisions due to revised drainage	AE
C	29.11.16	Sub Station Layout Change + addition of fences	JD
B	30.08.16	Comments	LS
A	09.06.16	Comments	JD
Rev	Date	Details	Drawn



HEAD OFFICE
Rodbourne Rail Business Centre, Grange Lane,
Malmesbury, SN16 0ES
Tel: 01666 825646

Courtyard House, Mill Lane, Godalming, GU7 1EY
Tel: 01483 425714

Suite 6, Crescent House, Yonge Close, Eastleigh, SO50 9SX
Tel: 02382 026300

9 Brownlow Road, Cambridge, CB4 3NG
Tel: 07825 868654

email: mail@acdenv.co.uk
www.acdenv.co.uk
DAVID WILSON HOMES
WHERE QUALITY LIVES

scheme: Hook Lane
Westergate
client: David Wilson Homes
drawing: Hard Landscape Proposals
date: May 2016
scale: 1:200@A1
drawing no: BDWS 20440 12E sheet 1of4
drawn: AE checked: DKM

Copyright of ACD Environmental Ltd. All rights described in
Chapter IV of the Copyright, Designs and Patents Act 1988 have
been generally asserted. 2011. Copyright of this plan remains
with ACD until all fees have been paid in full.