


1. Metal Slide
3.63020 from Timberplay



2. Play Tunnel from Timberplay



3. Rotating Beam
6.51500 from Timberplay

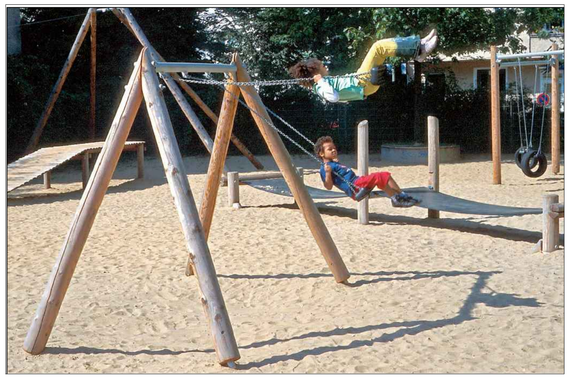

4. Multi surface Twin Swing
6.12820 from Timberplay




5. Stepping Logs
H14 from Russell play



6. Recumbent Boulders
TC1003 from Russell play



7. Bench with Back
9.20000 with matching Bin
from Timberplay

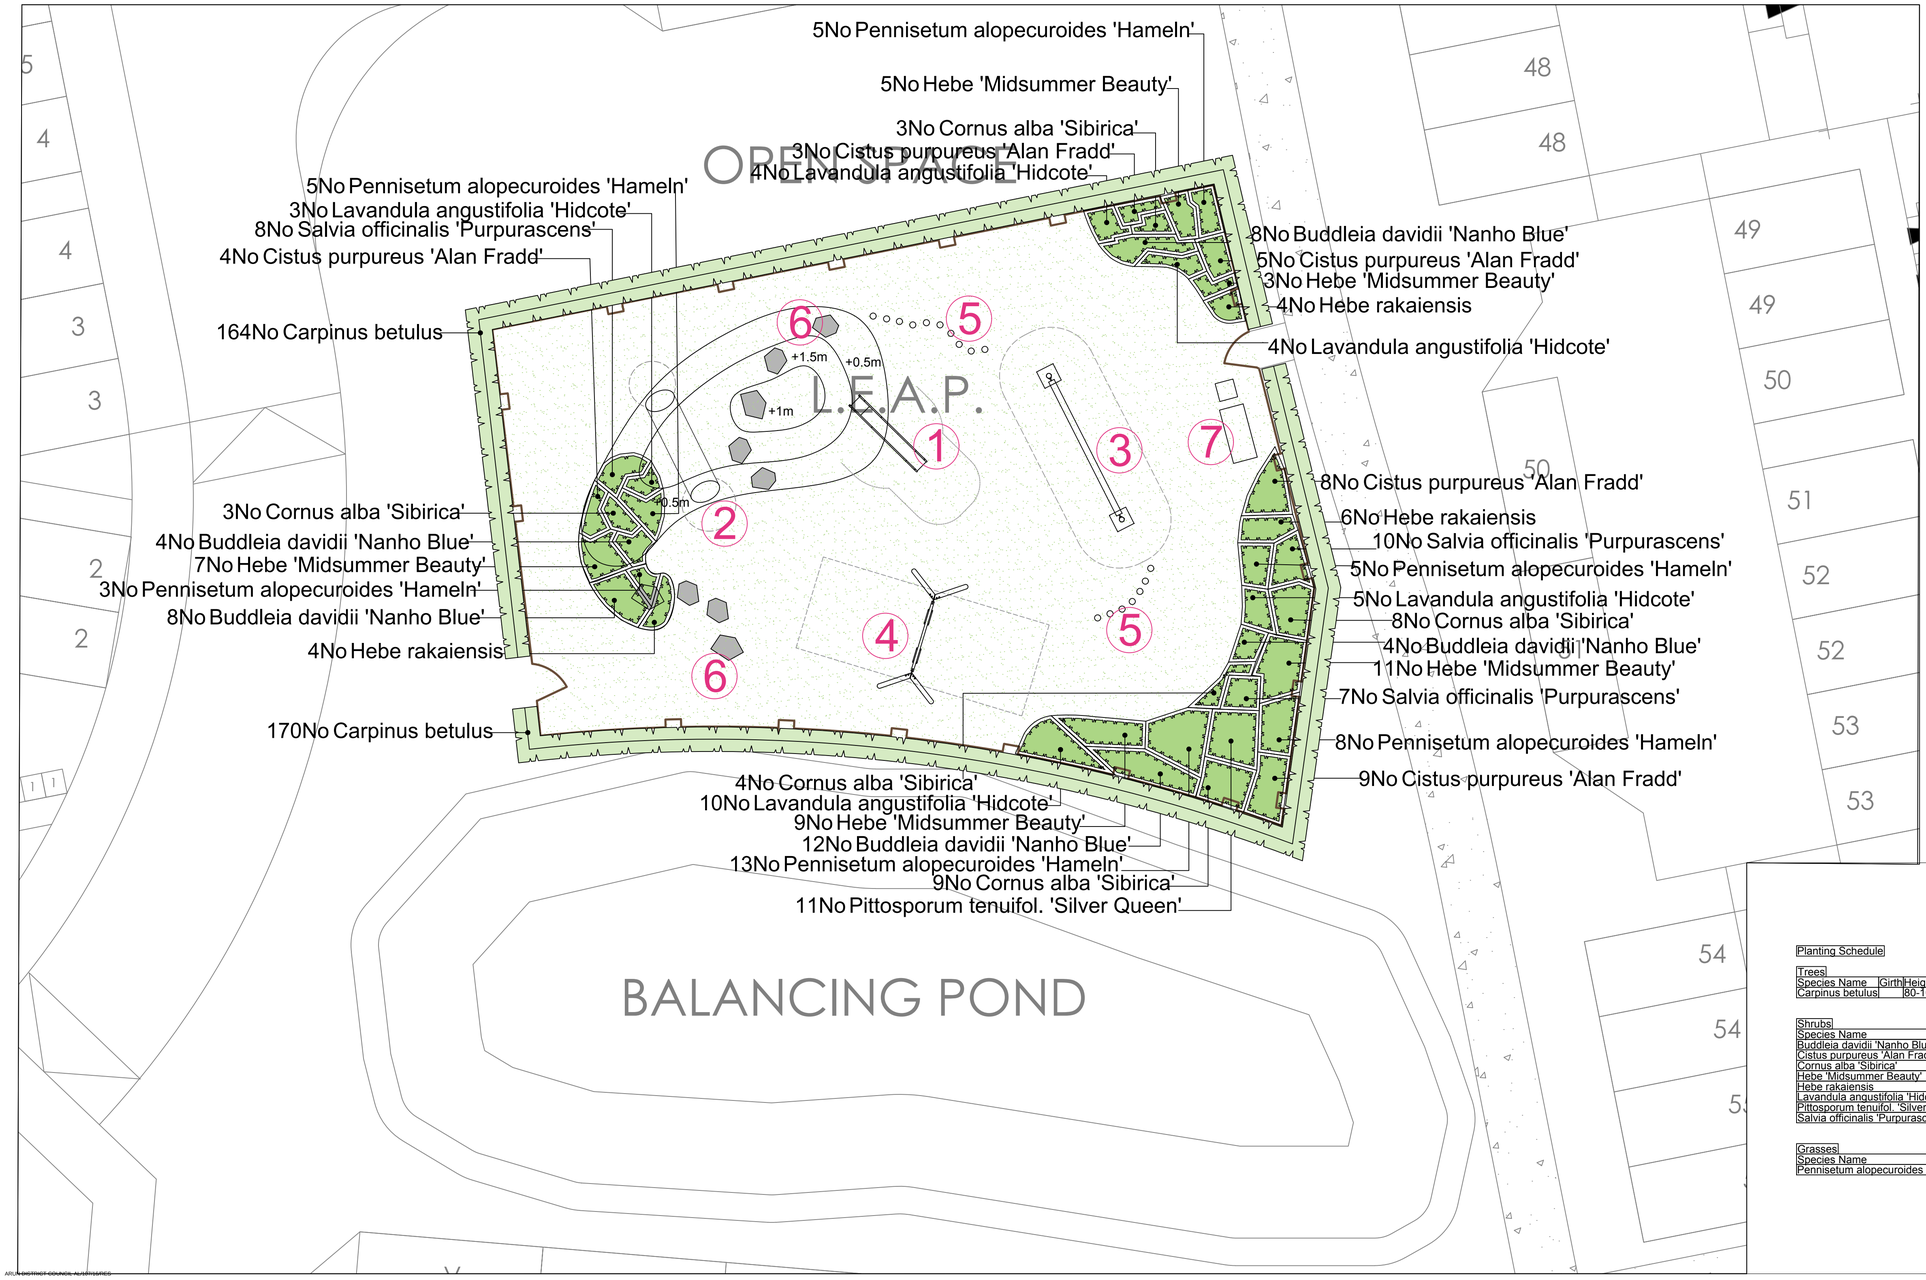

Planting Schedule

Trees

Species Name	Girth	Height	Density	Specification	No.
Carpinus betulus		80-100cm	0.5Ctr Double Staggered at 0.3m offset	Transplant	BR334No

Shrubs

Species Name	Height	Pot Size	Specification	Density	No.
Buddleia davidii 'Nanho Blue'	40-60cm	5-7.5L	Bushy	4/m²	36No
Cistus purpureus 'Alan Fradd'	40-60cm	5-7.5L	Bushy	4/m²	29No
Cornus alba 'Sibirica'	40-60cm	5-7.5L	Branched	4/m²	27No
Hebe 'Midsummer Beauty'	40-60cm	5-7.5L	Bushy	4/m²	35No
Hebe rakaiensis	30-40cm	5-7.5L	Bushy	4/m²	14No
Lavandula angustifolia 'Hidcote'	30-40cm	5-7.5L	Bushy	4/m²	26No
Pittosporum tenuifol. 'Silver Queen'	40-60cm	5-7.5L	Bushy	4/m²	11No
Salvia officinalis 'Purpurascens'	20-30cm	3L	Bushy	6/m²	25No

Grasses

Species Name	Height	Pot Size	Specification	Density	No.
Pennisetum alopecuroides 'Hameln'		5-7.5L		4/m²	39No

SPECIFICATION
All works generally, to comply with the written Soft Landscape Specification.

NOTE: DO NOT SCALE FROM DRAWING

Legend

Proposed *Carpinus* (hornbeam) hedge planting to be planted in a double staggered row 300mm apart and at 500mm centres in each row. To be maintained at 1m height

Proposed shrub planting to receive 75mm bark mulch after planting operations

Proposed grass areas to be seeded with A24 (wear and tear) from Germinal seeds or similar and approved. Grass to be fully established before the play area is opened to the public

Play equipment safety zone to receive safety matta 500x500mm laid to manufacturer's specification

Child Proof timber post and rail fencing by Jacksons with matching gate

Rev	Date	Details	Drawn
B	08.03.17	Layout change to path	AE
A	20.02.17	Layout change to LEAP space	DC

ACD ENVIRONMENTAL

HEAD OFFICE
Rodbourne Rail Business Centre, Grange Lane, Malmesbury, SN16 0ES
Tel: 01666 825646

Courtyard House, Mill Lane, Godalming, GU7 1EY
Tel: 01483 425714

Suite 6, Crescent House, Yonge Close, Eastleigh, SO50 9SX
Tel: 02382 026300

9 Brownlow Road, Cambridge, CB4 3NG
Tel: 07825 868654

email: mail@acdenv.co.uk
www.acdenvironmental.co.uk

DAVID WILSON HOMES
WHERE QUALITY LIVES

scheme: Hook Lane Westergate
client: David Wilson Homes
drawing: Detailed play area Proposals
date: May 2016
scale: 1:200@A1
drawing no: BDWS 20440 20B
drawn: DC checked: AE

Copyright of ACD Environmental Ltd. All rights described in Chapter IV of the Copyright, Designs and Patents Act 1988 have been generally asserted. 2011. Copyright of this plan remains with ACD until all fees have been paid in full.

APLAN DISTRICT COUNCIL ALWAYS STRIVES