
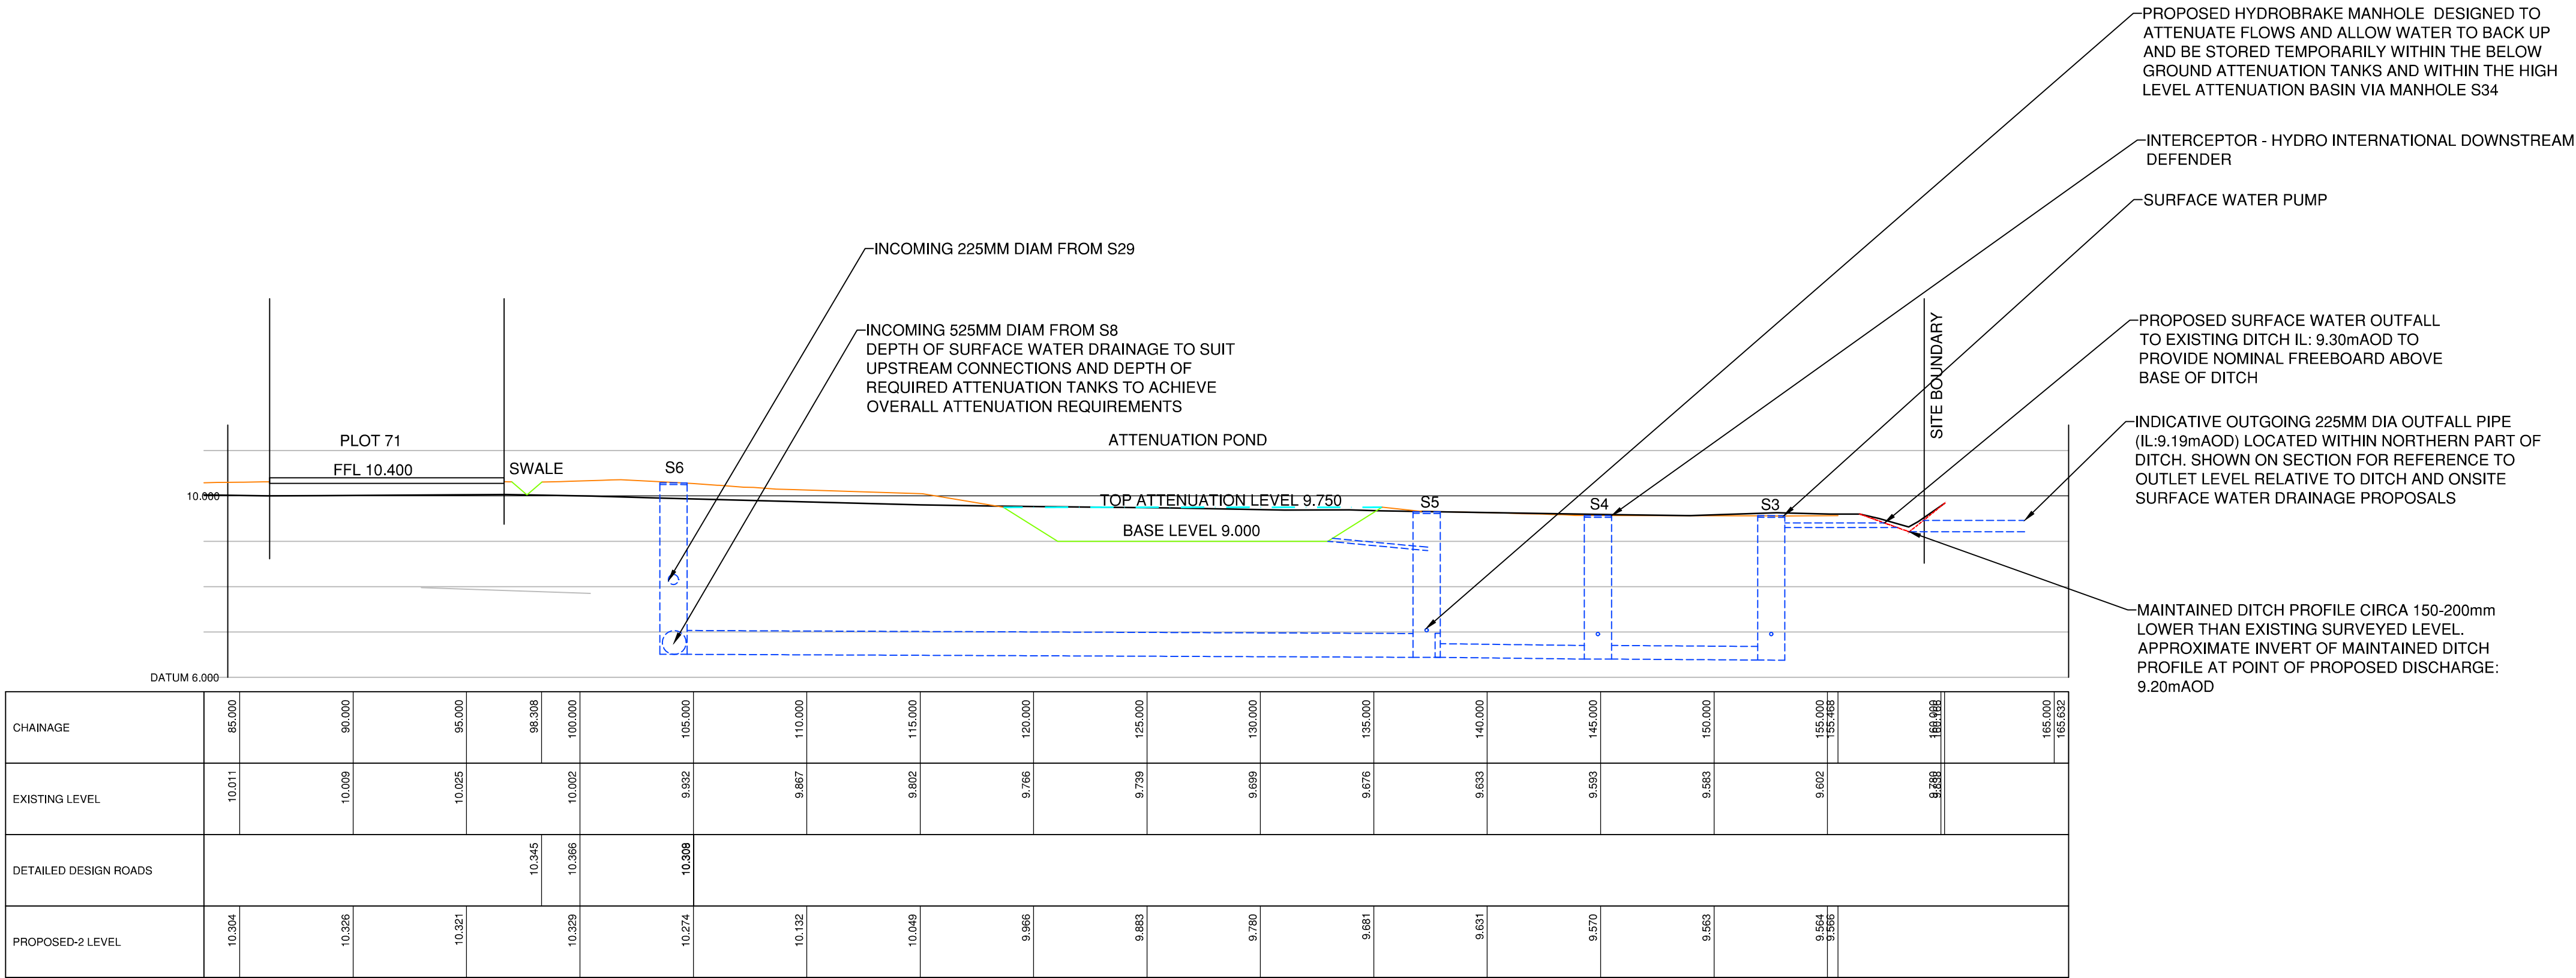
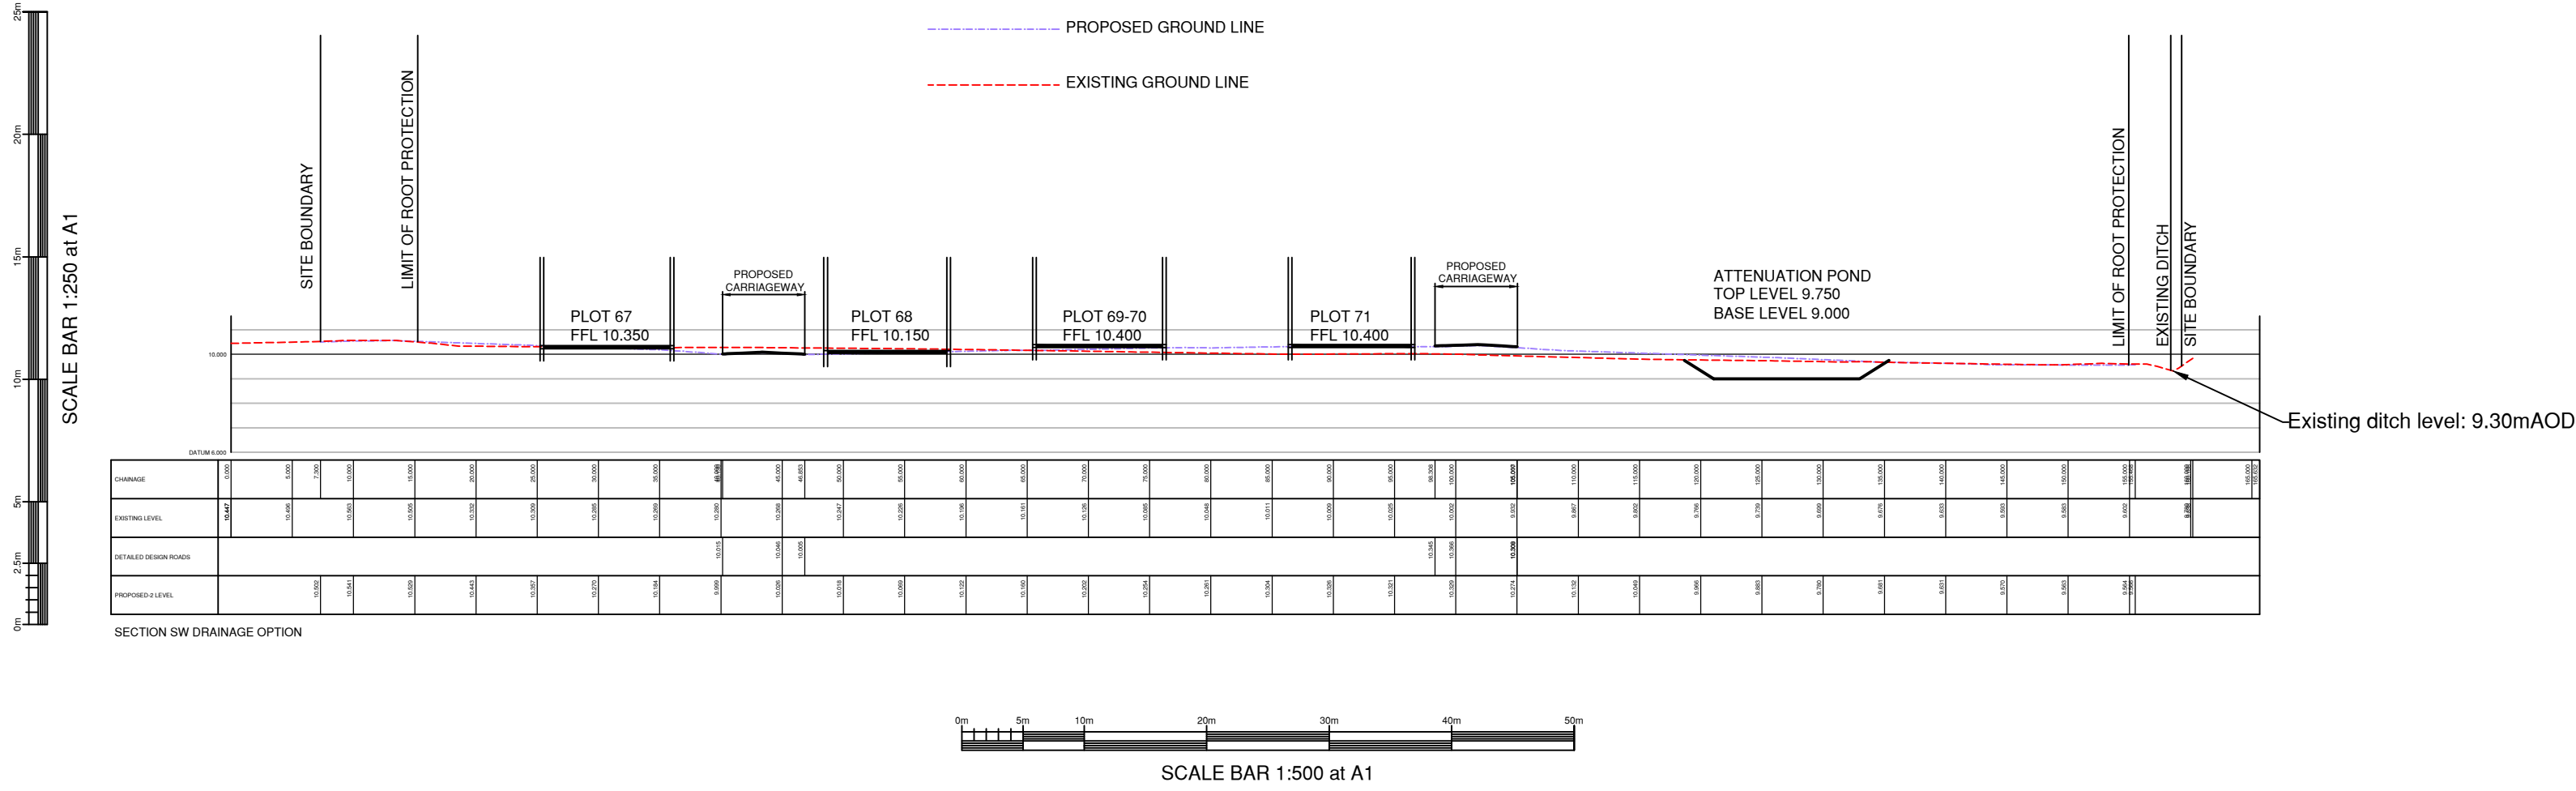
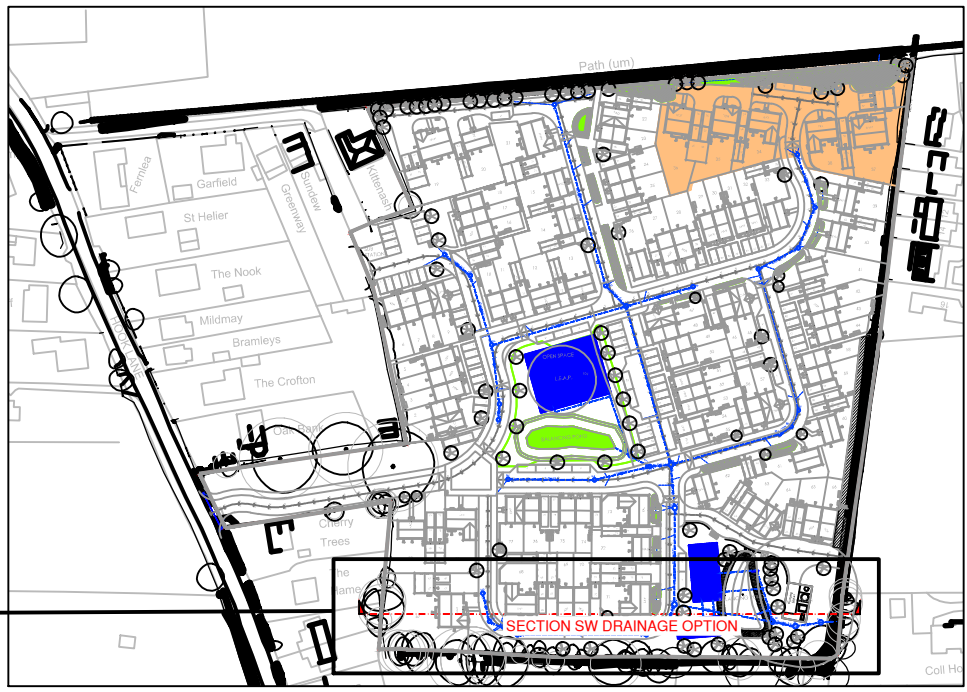


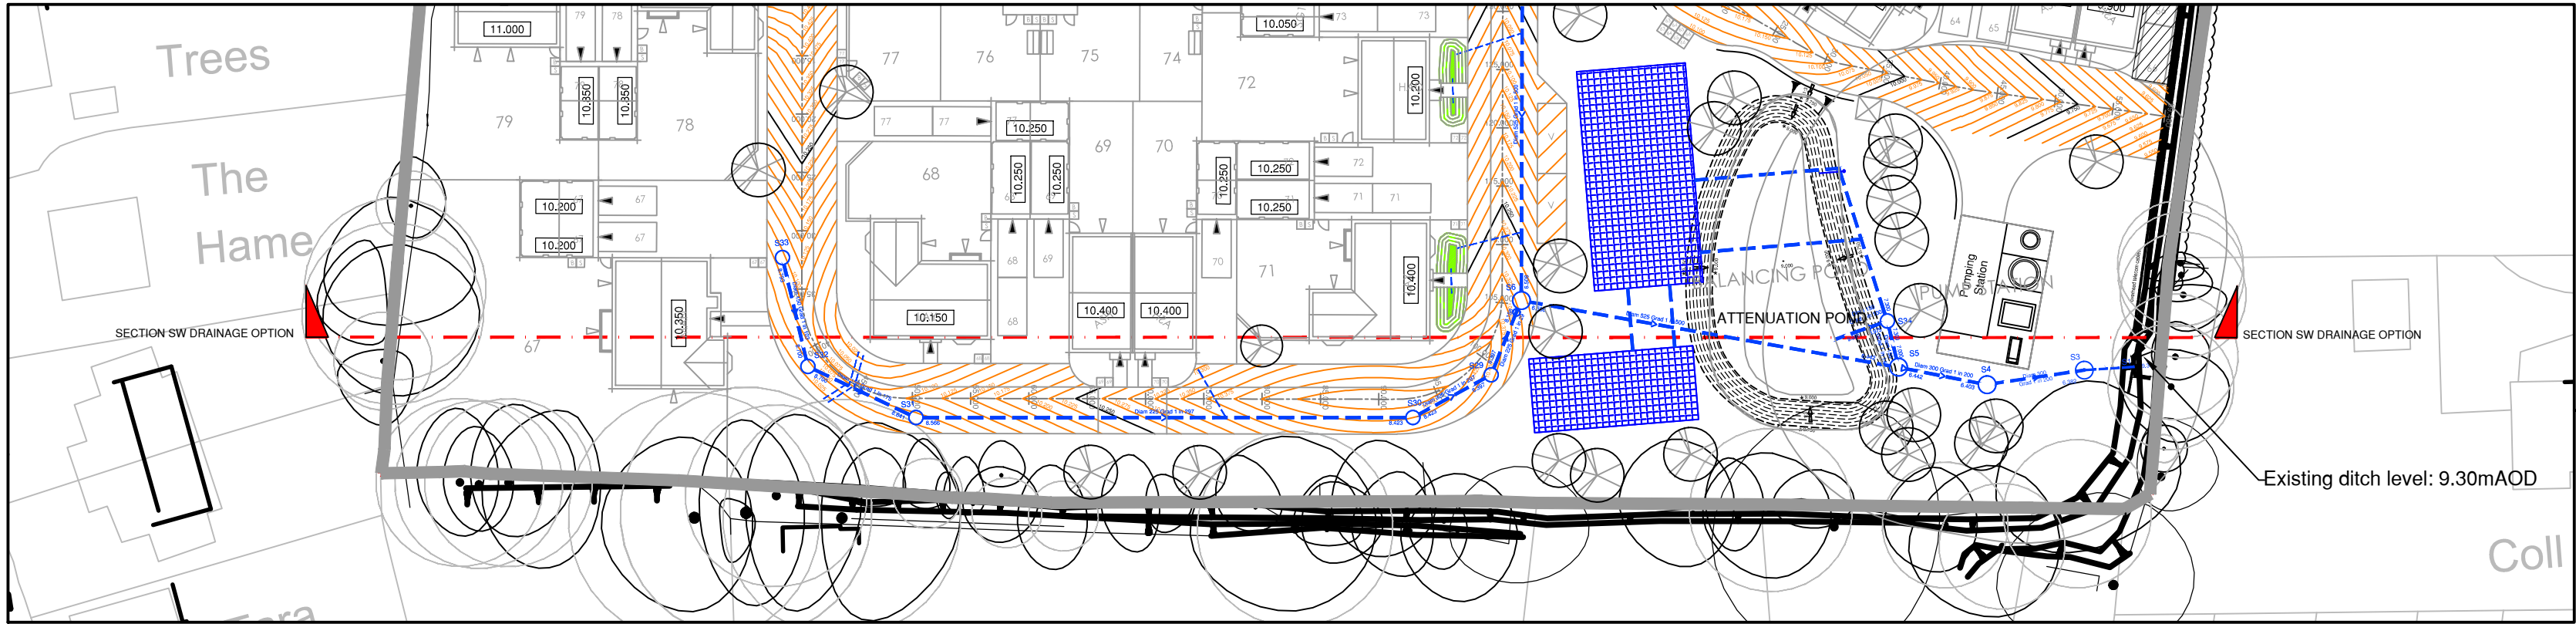

- NOTES
- All dimensions are in metres unless stated otherwise.
 - Do not scale this drawing.
 - Site layout shown in this drawing is based on Carlton Design Partnership Site Layout, drawing number 160104/SL Rev Y dated 11/04/17.
 - Topographic Survey as per Siltline Provisional Survey, drawing number 36W2001A dated February 2016.

SCALE BAR 1:500 at A1

© Crown copyright. All rights reserved. Licence number 100042156

Rev.	Date	Details	By	Chkd	Appd
C	19.04.17	Updated to CDP Site Layout rev Y issued 11-04-17.	SLW	KJ	TS
B	13.03.17	Drawing retitled	SLW	TS	TS
A	20.01.17	ENHANCED SECTION ADDED	SLW	TS	TS



Site:-
**Hook Lane
Westergate
West Sussex**

Drawing Title:-
**Typical SuDS
CROSS SECTION**

Date: January 2017 Scales: As shown at A1
Drawn: SLW Checked: TS Approved: TS

Drawing No. **BSO/E4462/032 C**

FOR INFORMATION ONLY

Rogers Cory Partnership
Civil, Structural and Architectural Consultants

the old school old school road
hook hampshire rg27 9nj
t 01256 769269 e mail@rcpcconsultants.co.uk
f 01256 763048 w rcpcconsultants.co.uk