


PLAN 2

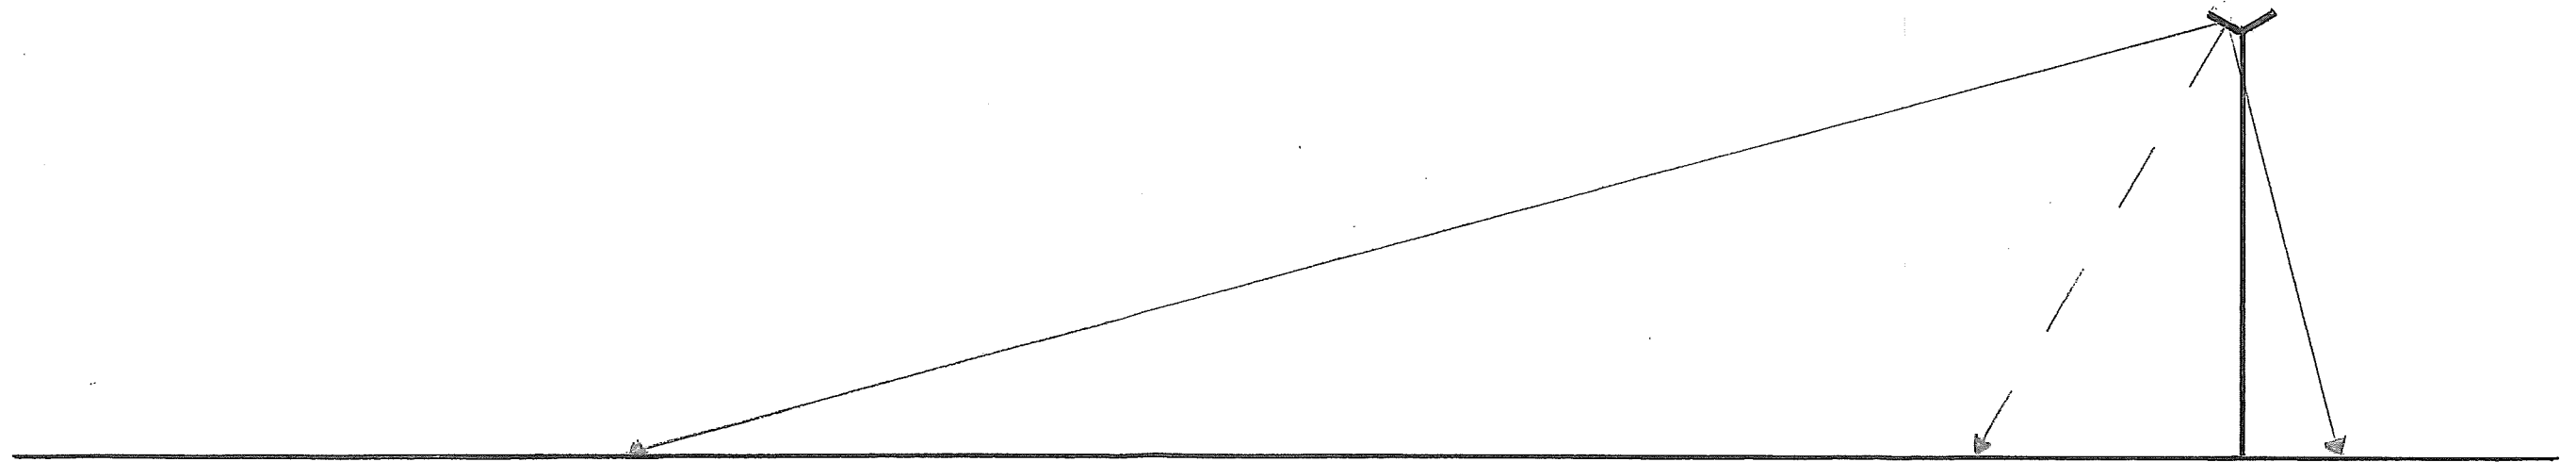

0m 1m 2m 3m

SCALE 1:50