
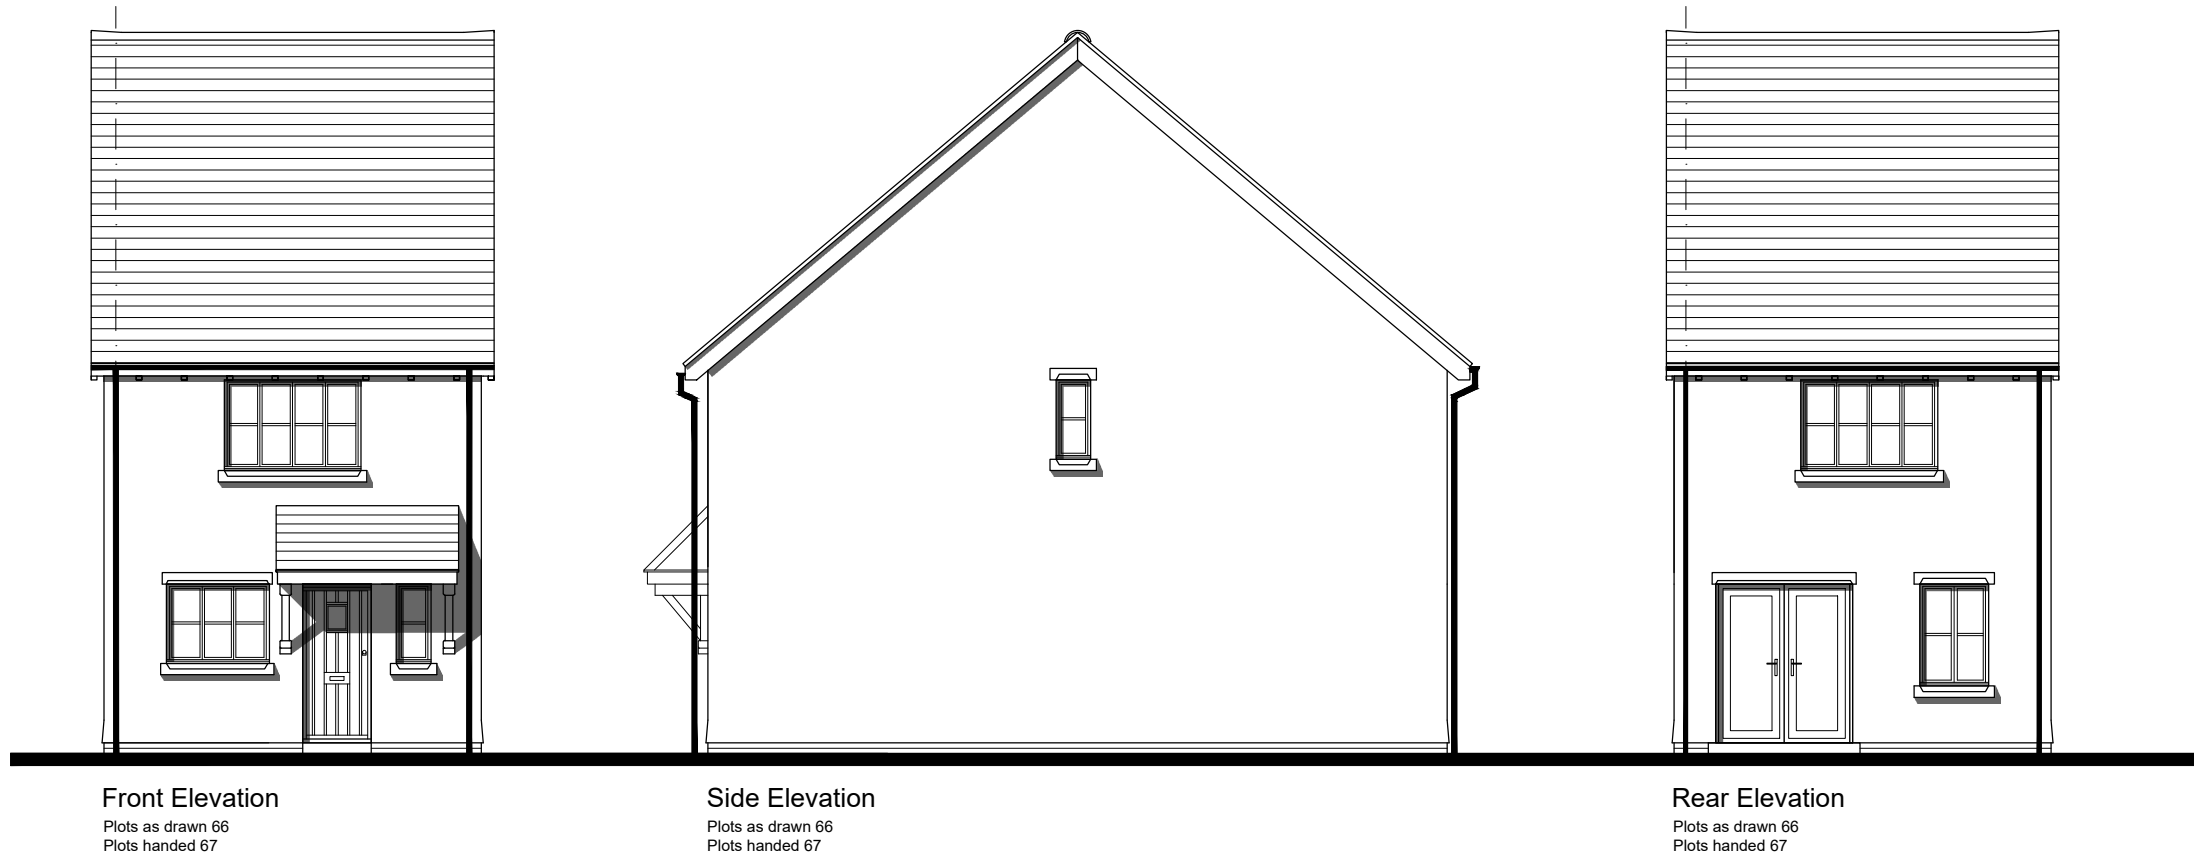


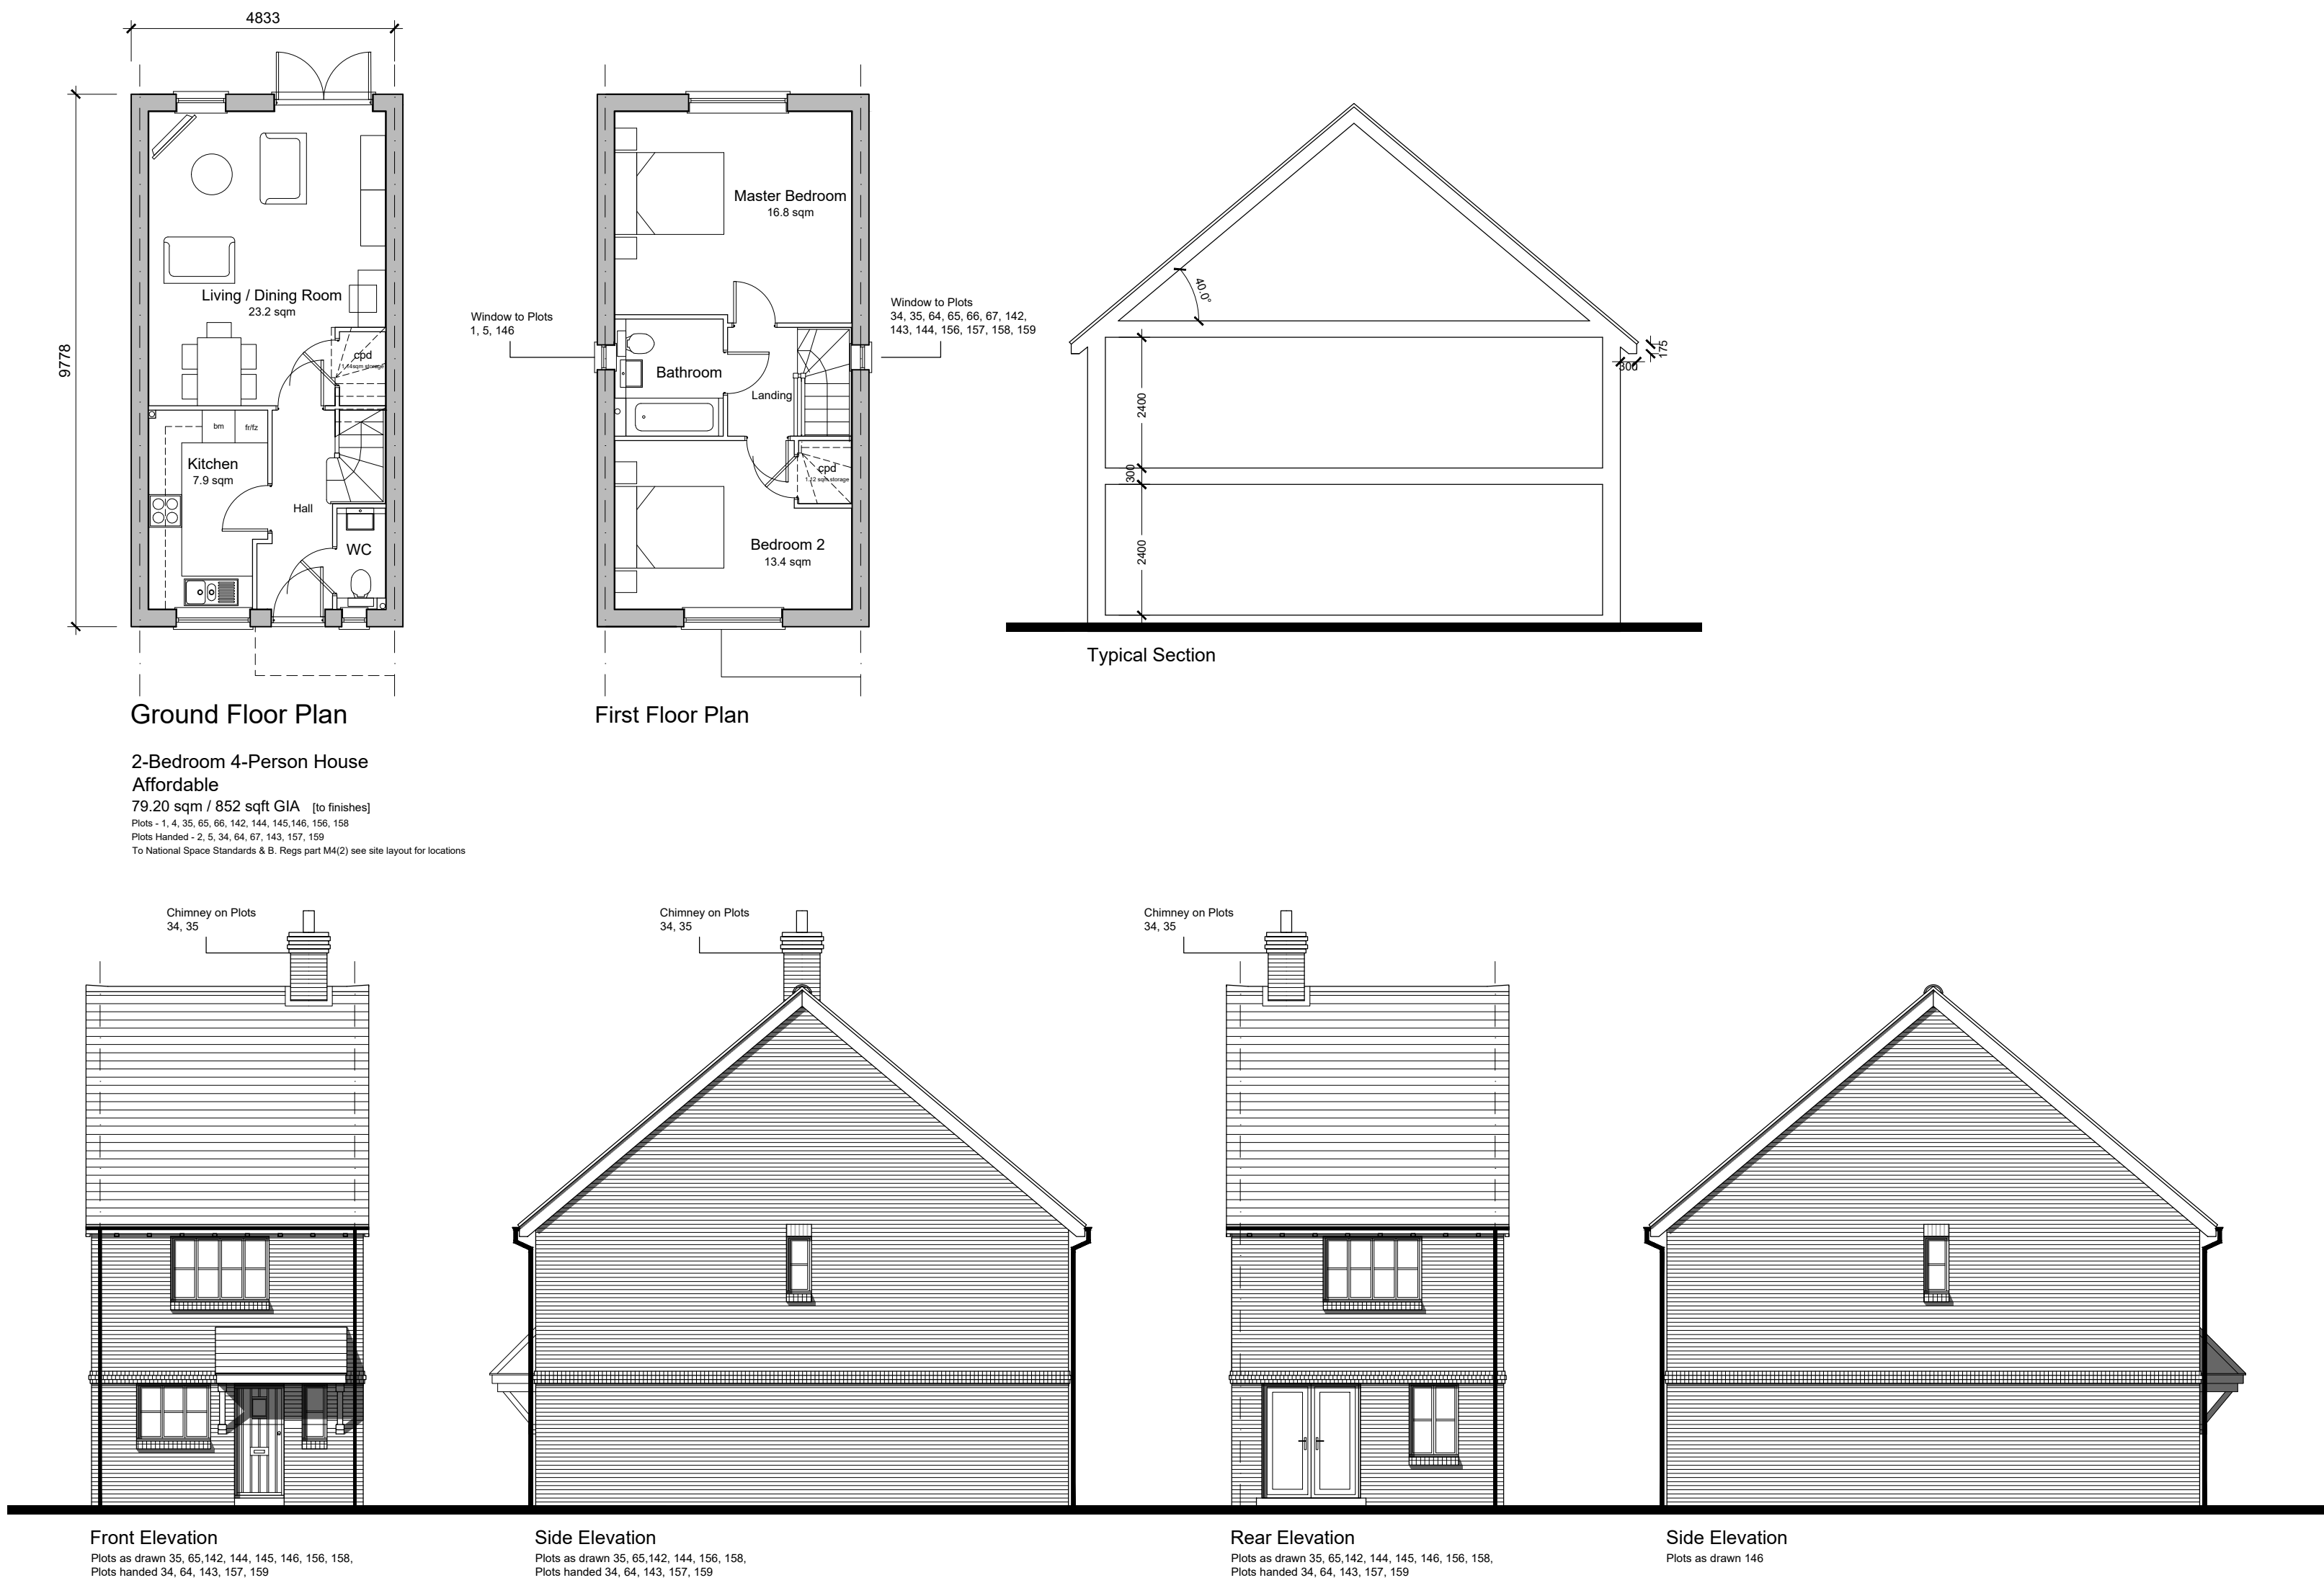

P1	06.08.21	Planning Issue	LT	KE
Rev	Date	Revision Details	Dr	Ch

ECE Architecture
www.ecearchitecture.com

London: 76 Great Suffolk Street
London, SE1 0BL
T 0207 928 2773 E london@ecearchitecture.com

Sussex: Brooklyn Chambers, 11 Goring Road
Worthing, West Sussex, BN12 4AP
T 01903 248777 E sussex@ecearchitecture.com

Bristol: Westworks, Colston Tower
Colston Street, Bristol, BS1 4XE
T 0117 214 1101 E bristol@ecewestworks.com

Client's Name
PYE Homes

Job Title
Woodgate Centre, Oak Tree Lane

Drawing Title
**Housetype E1 - Affordable
2 Bedroom 4 Person House**

Scale
1:100 @ A1 / 1:200 @ A3



Drawn	Checked	Date
AX	LT	05.07.21

Job No	Drawing No	Rev
6781	PL-15	P1

Status
APPROVAL