


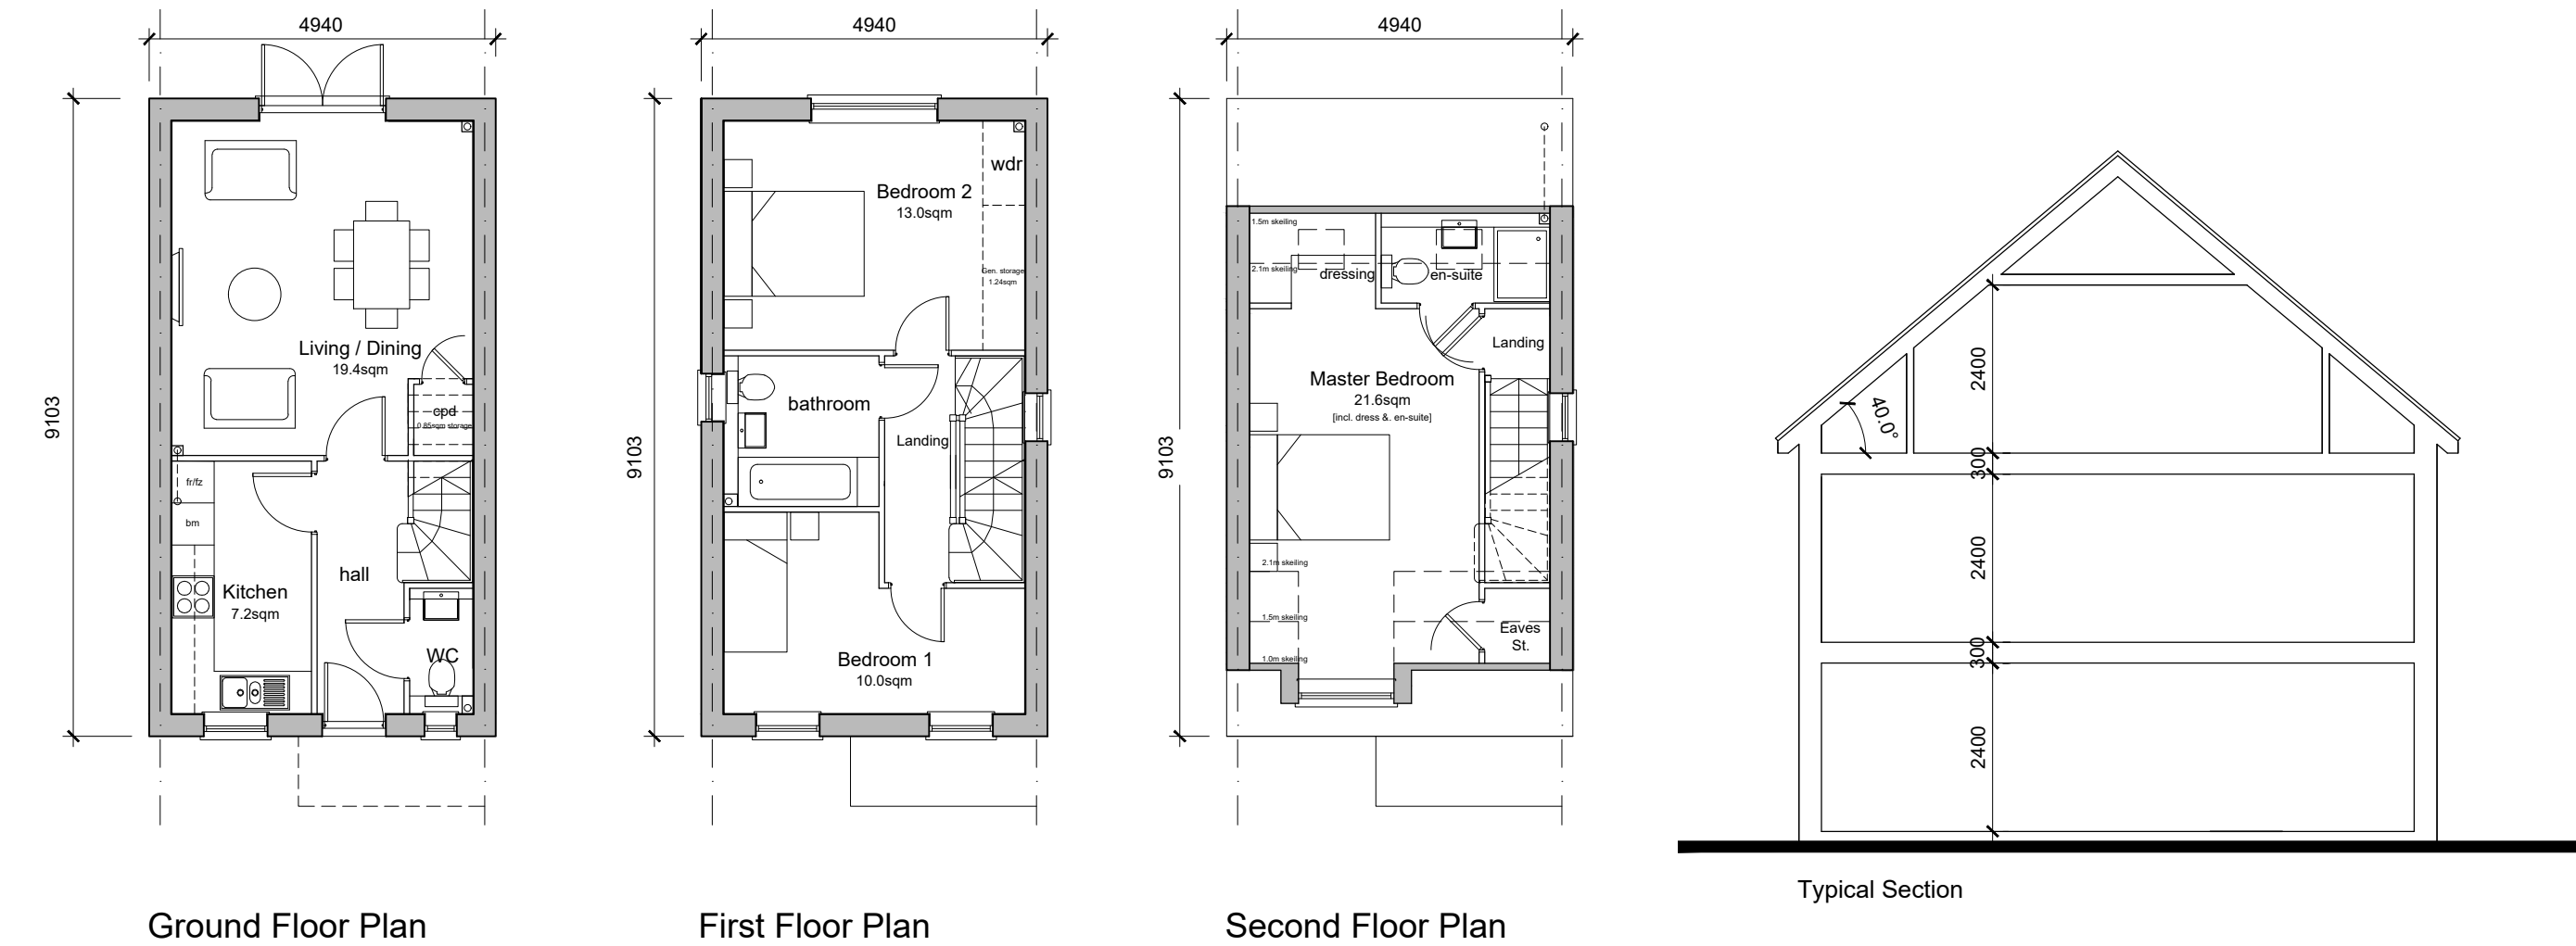

3-Bedroom 5-Person House
Private
99.08 sqm / 1066 sqft GIA (to finishes)
Plots 4, 10, 98, 91, 95, 91, 99, 114
Plots handed 7, 11, 90, 92, 94, 98, 100, 115, 116, 121, 122
To National Space Standards



P1	06.08.21	Planning Issue	LT	KE
Rev	Date	Revision Details	Dr	Ch

ECE Architecture
www.ecearchitecture.com

London: 76 Great Suffolk Street
London, SE1 0BL
T 0207 928 2773 E london@ecearchitecture.com

Sussex: Brooklyn Chambers, 11 Goring Road
Worthing, West Sussex, BN12 4AP
T 01903 248777 E sussex@ecearchitecture.com

Bristol: Westworks, Colston Tower
Colston Street, Bristol, BS1 4XE
T 0117 214 1101 E bristol@ecewestworks.com

Client's Name
PYE Homes

Job Title
Woodgate Centre, Oak Tree Lane

Drawing Title
**House Type S - Private
3-Bedroom 5-Person House**

Scale
1:100 @ A1 / 1:200 @ A3

Drawn
AX

Checked
LT

Date
05.07.21

Job No
6781

Drawing No
PL-29

Rev
P1

Status
APPROVAL