



Street Elevation E




Street Elevation F



Street Elevation G (Continued from F)



Street Elevation H

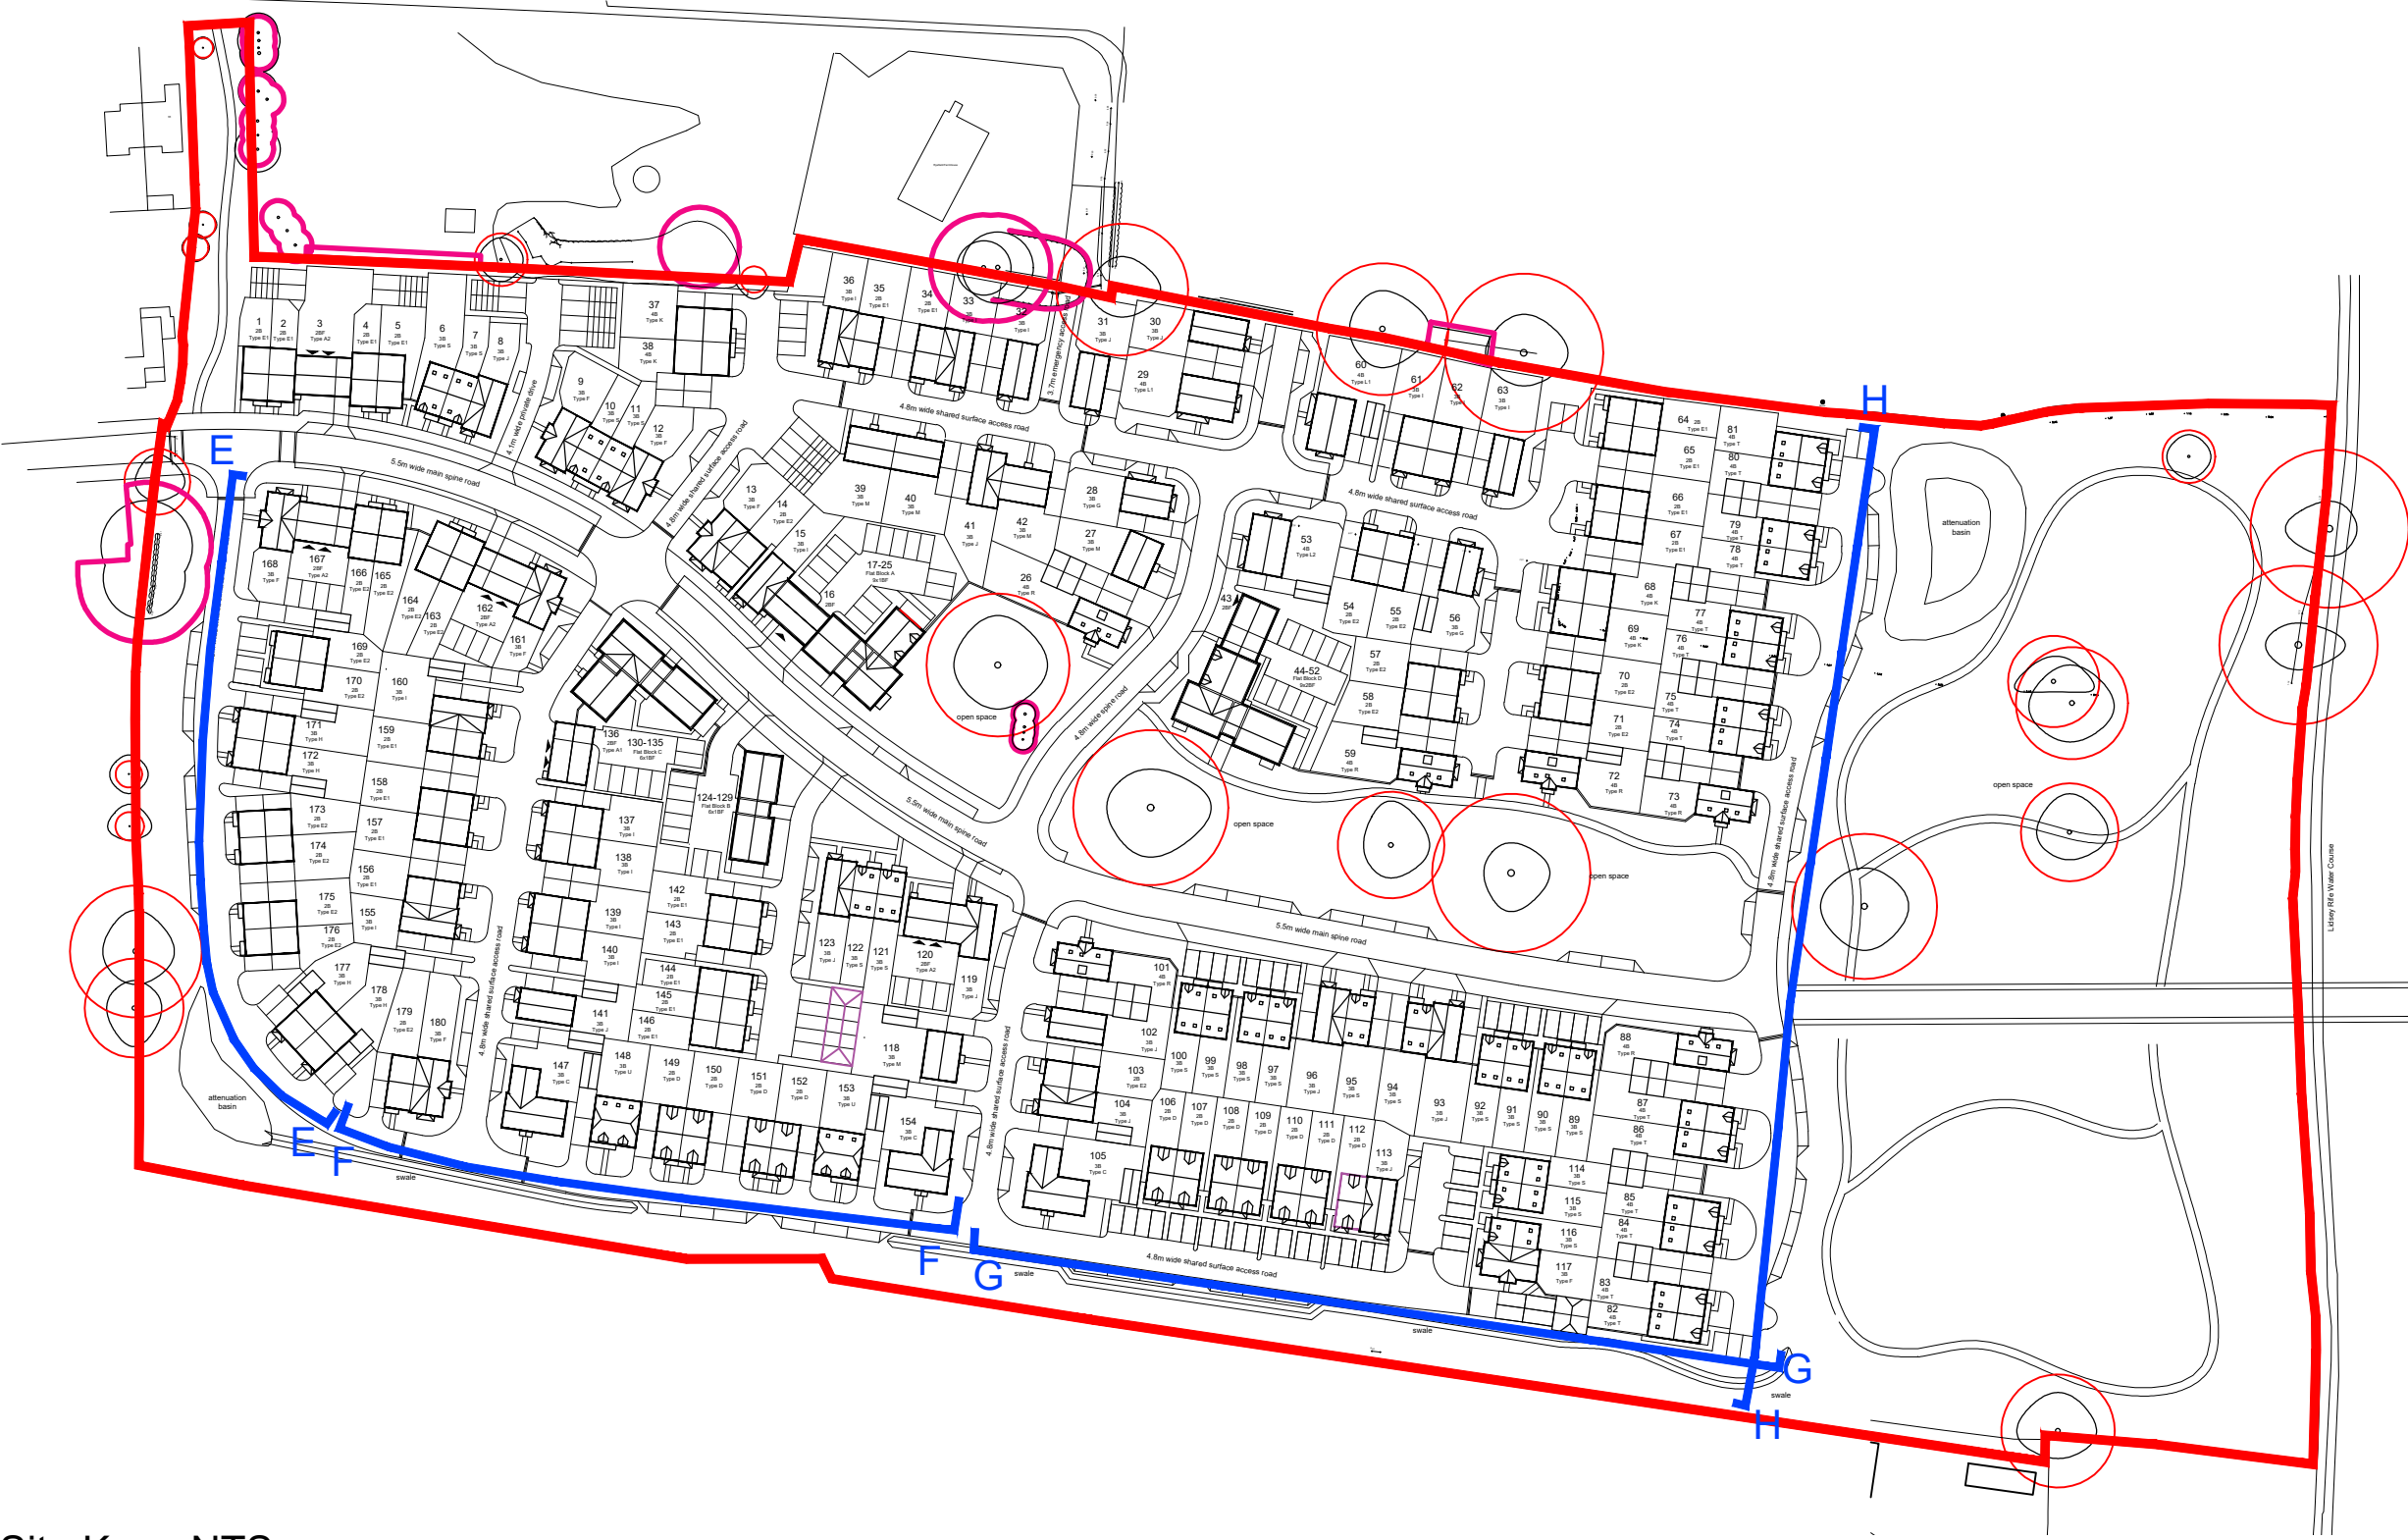

Site Key - NTS

P2	06.08.21	Planning Issue	AX	LT
P1	08.07.21	Color added to palette	AX	LT
Rev	Date	Revision Details	Dr	Ch

London: 76 Great Suffolk Street
T 0207 928 2773 E london@ecearchitecture.com
Sussex: Brooklyn Chambers, 11 Doring Road
Worthing, West Sussex, BN12 4AP
T 01903 248777 E sussex@ecearchitecture.com
Bristol: Westlands, Colston Tower
Colston Street, Bristol, BS1 4XE
T 0117 214 1101 E bristol@ecearchitecture.com

ECE Architecture
www.ecearchitecture.com

Client's Name
Pye Homes

Job Title
Land east of Woodgate Road, Woodgate

Drawing Title
Street Scenes
Sheet 2

Scale
1:200 @ A0 / 1:400 @ A2

Drawn
AX

Checked
LT

Date
01.07.21

Job No
6781

Drawing No
PL-51

Rev
P2

Status
APPROVAL