




Street Elevation A

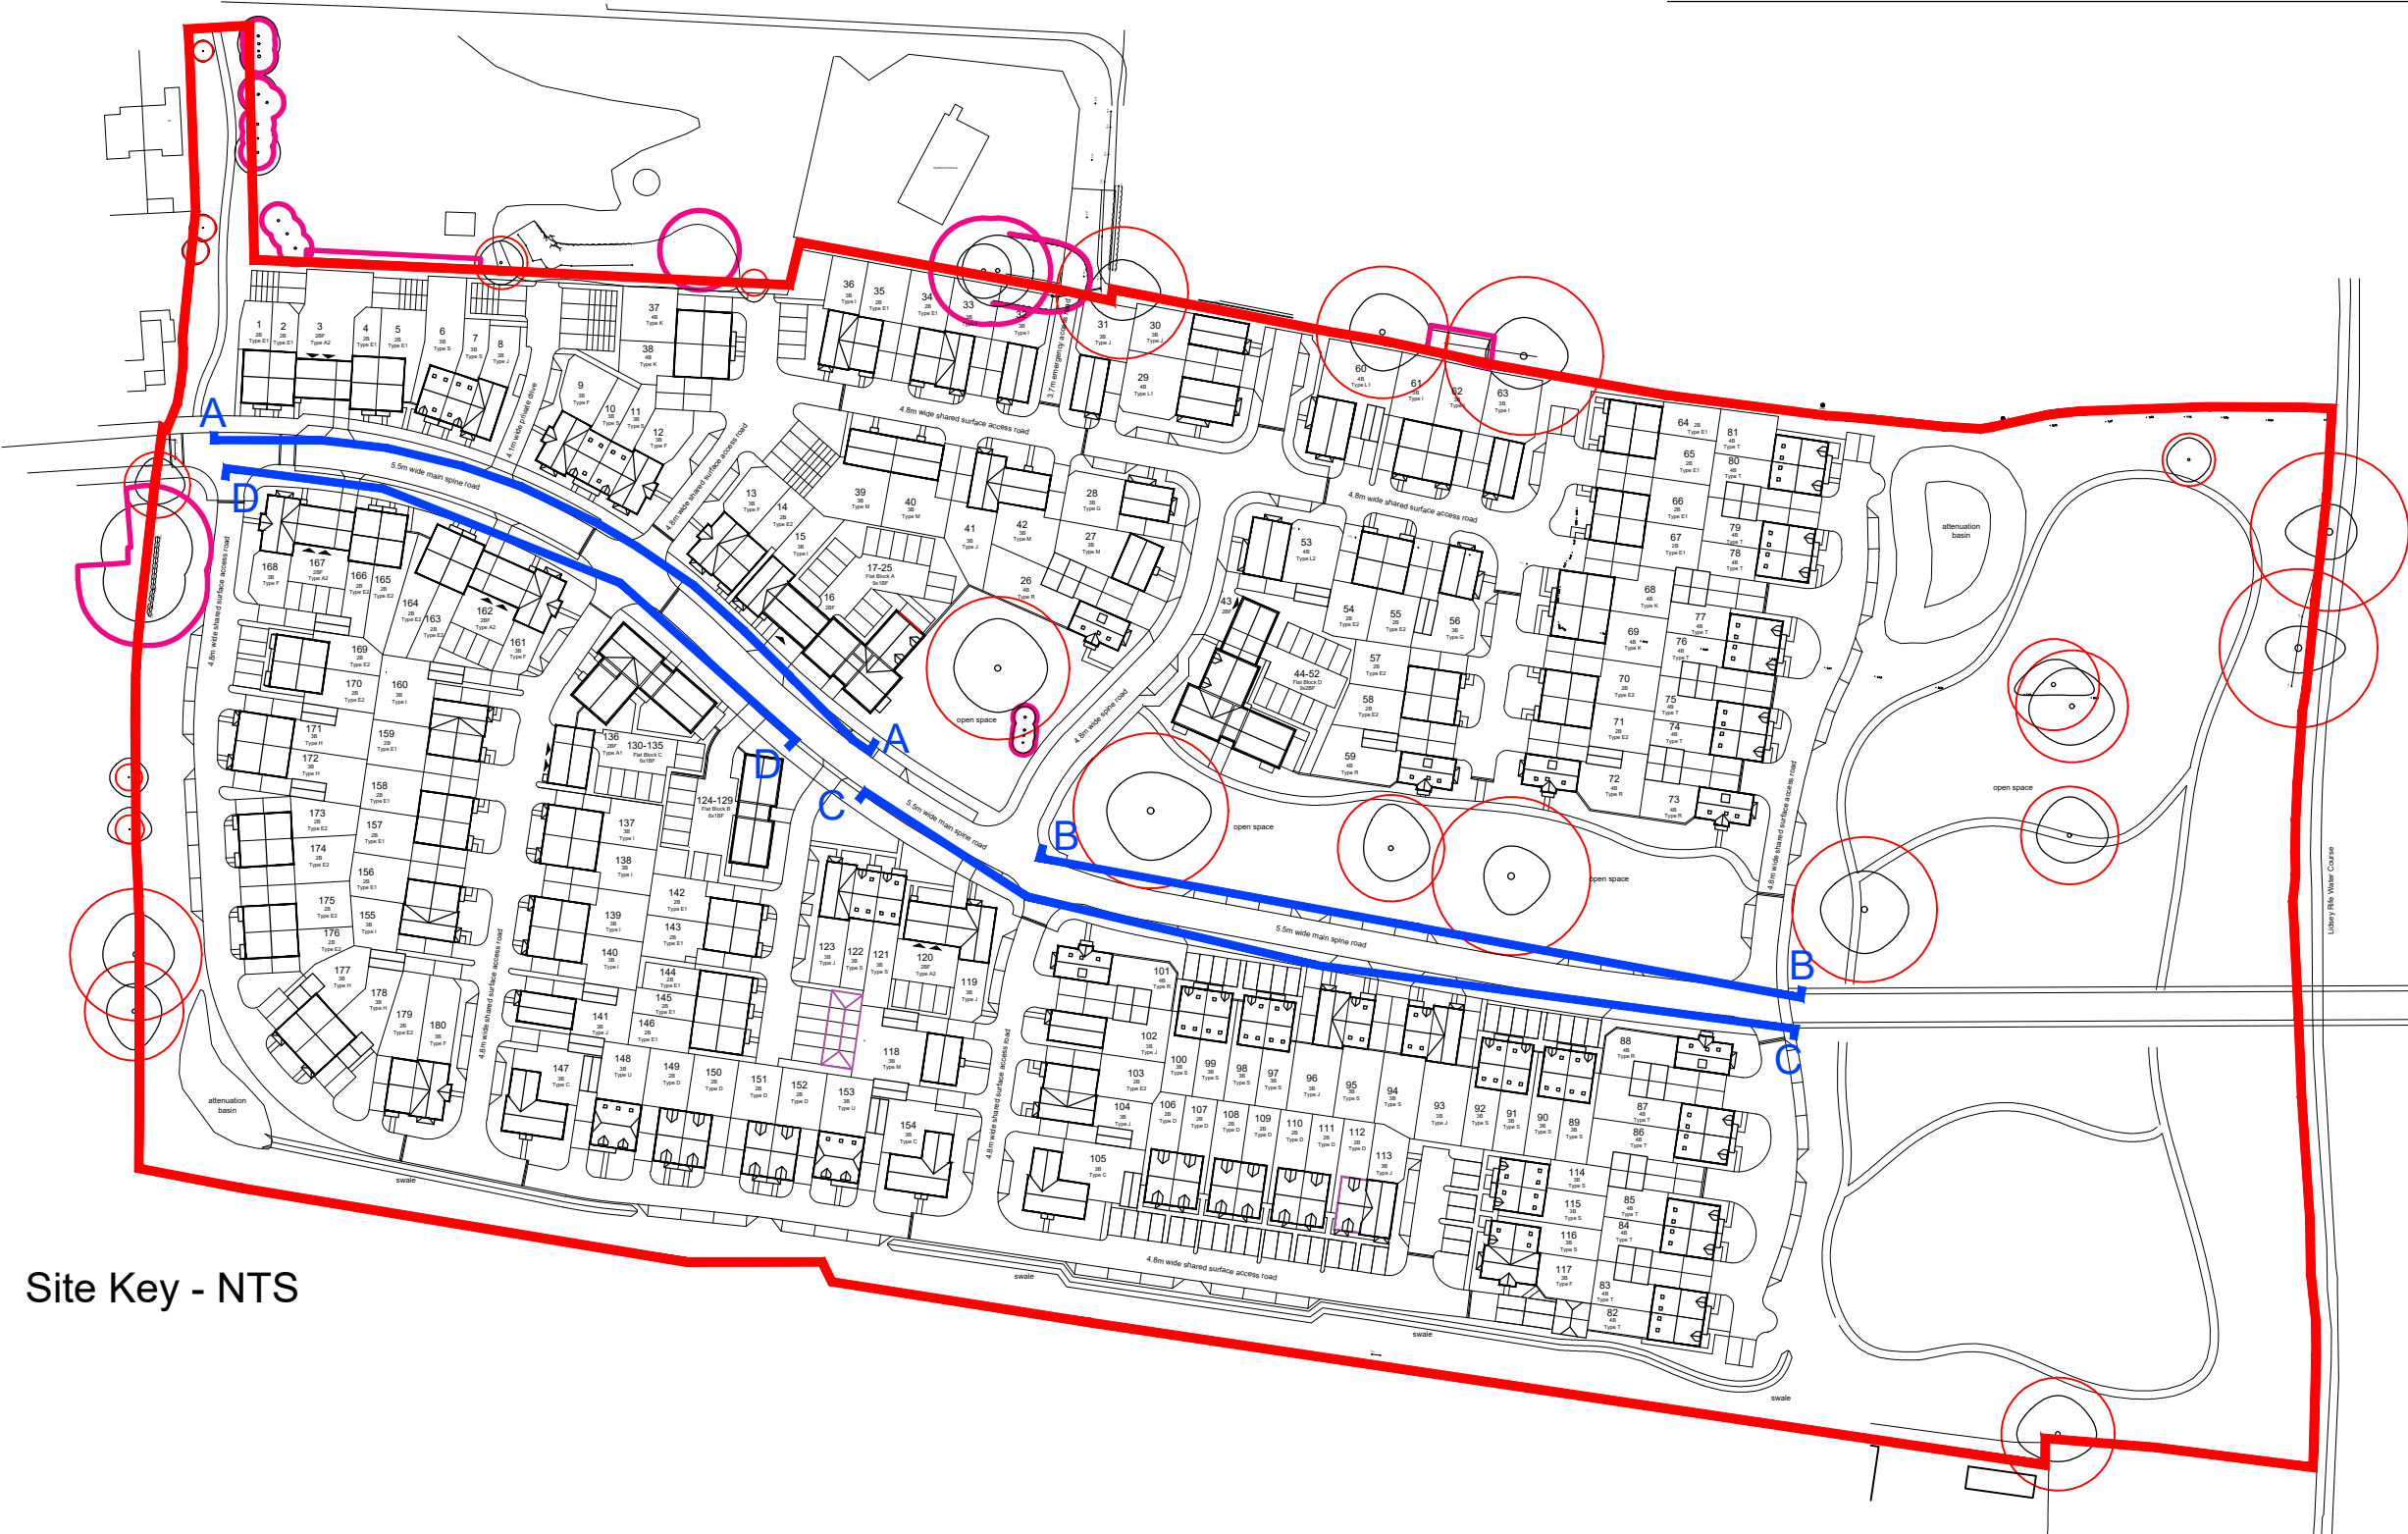

Site Key - NTS



Street Elevation B



Street Elevation C



Street Elevation D (Continued from C)

P2	06.08.21	Planning Issue	AX	LT
P1	08.07.21	Color added to paths	AX	LT
Rev	Date	Revision Details	Dr	Ch

76 Great Suffolk Street
London, SE1 0BL
T 0207 928 2773 E london@eceaarchitecture.com
Sussex: Brooklyn Chambers, 11 Goring Road
Worthing, West Sussex, BN12 4AP
T 01903 248777 E sussex@eceaarchitecture.com
Bristol: Westwicks, Colston Tower
Colston Street, Bristol, BS1 4XE
T 0117 214 1101 E bristol@eceaarchitecture.com
www.eceaarchitecture.com

Client's Name
Pye Homes

Job Title
**Land east of Woodgate Road,
Woodgate**

Drawing Title
**Street Scenes
Sheet 1**

Scale
1:200 @ A0 / 1:400 @ A2

Drawn	Checked	Date
AX	LT	01.07.21

Job No	Drawing No	Rev
6781	PL-50	P2

Status
APPROVAL