


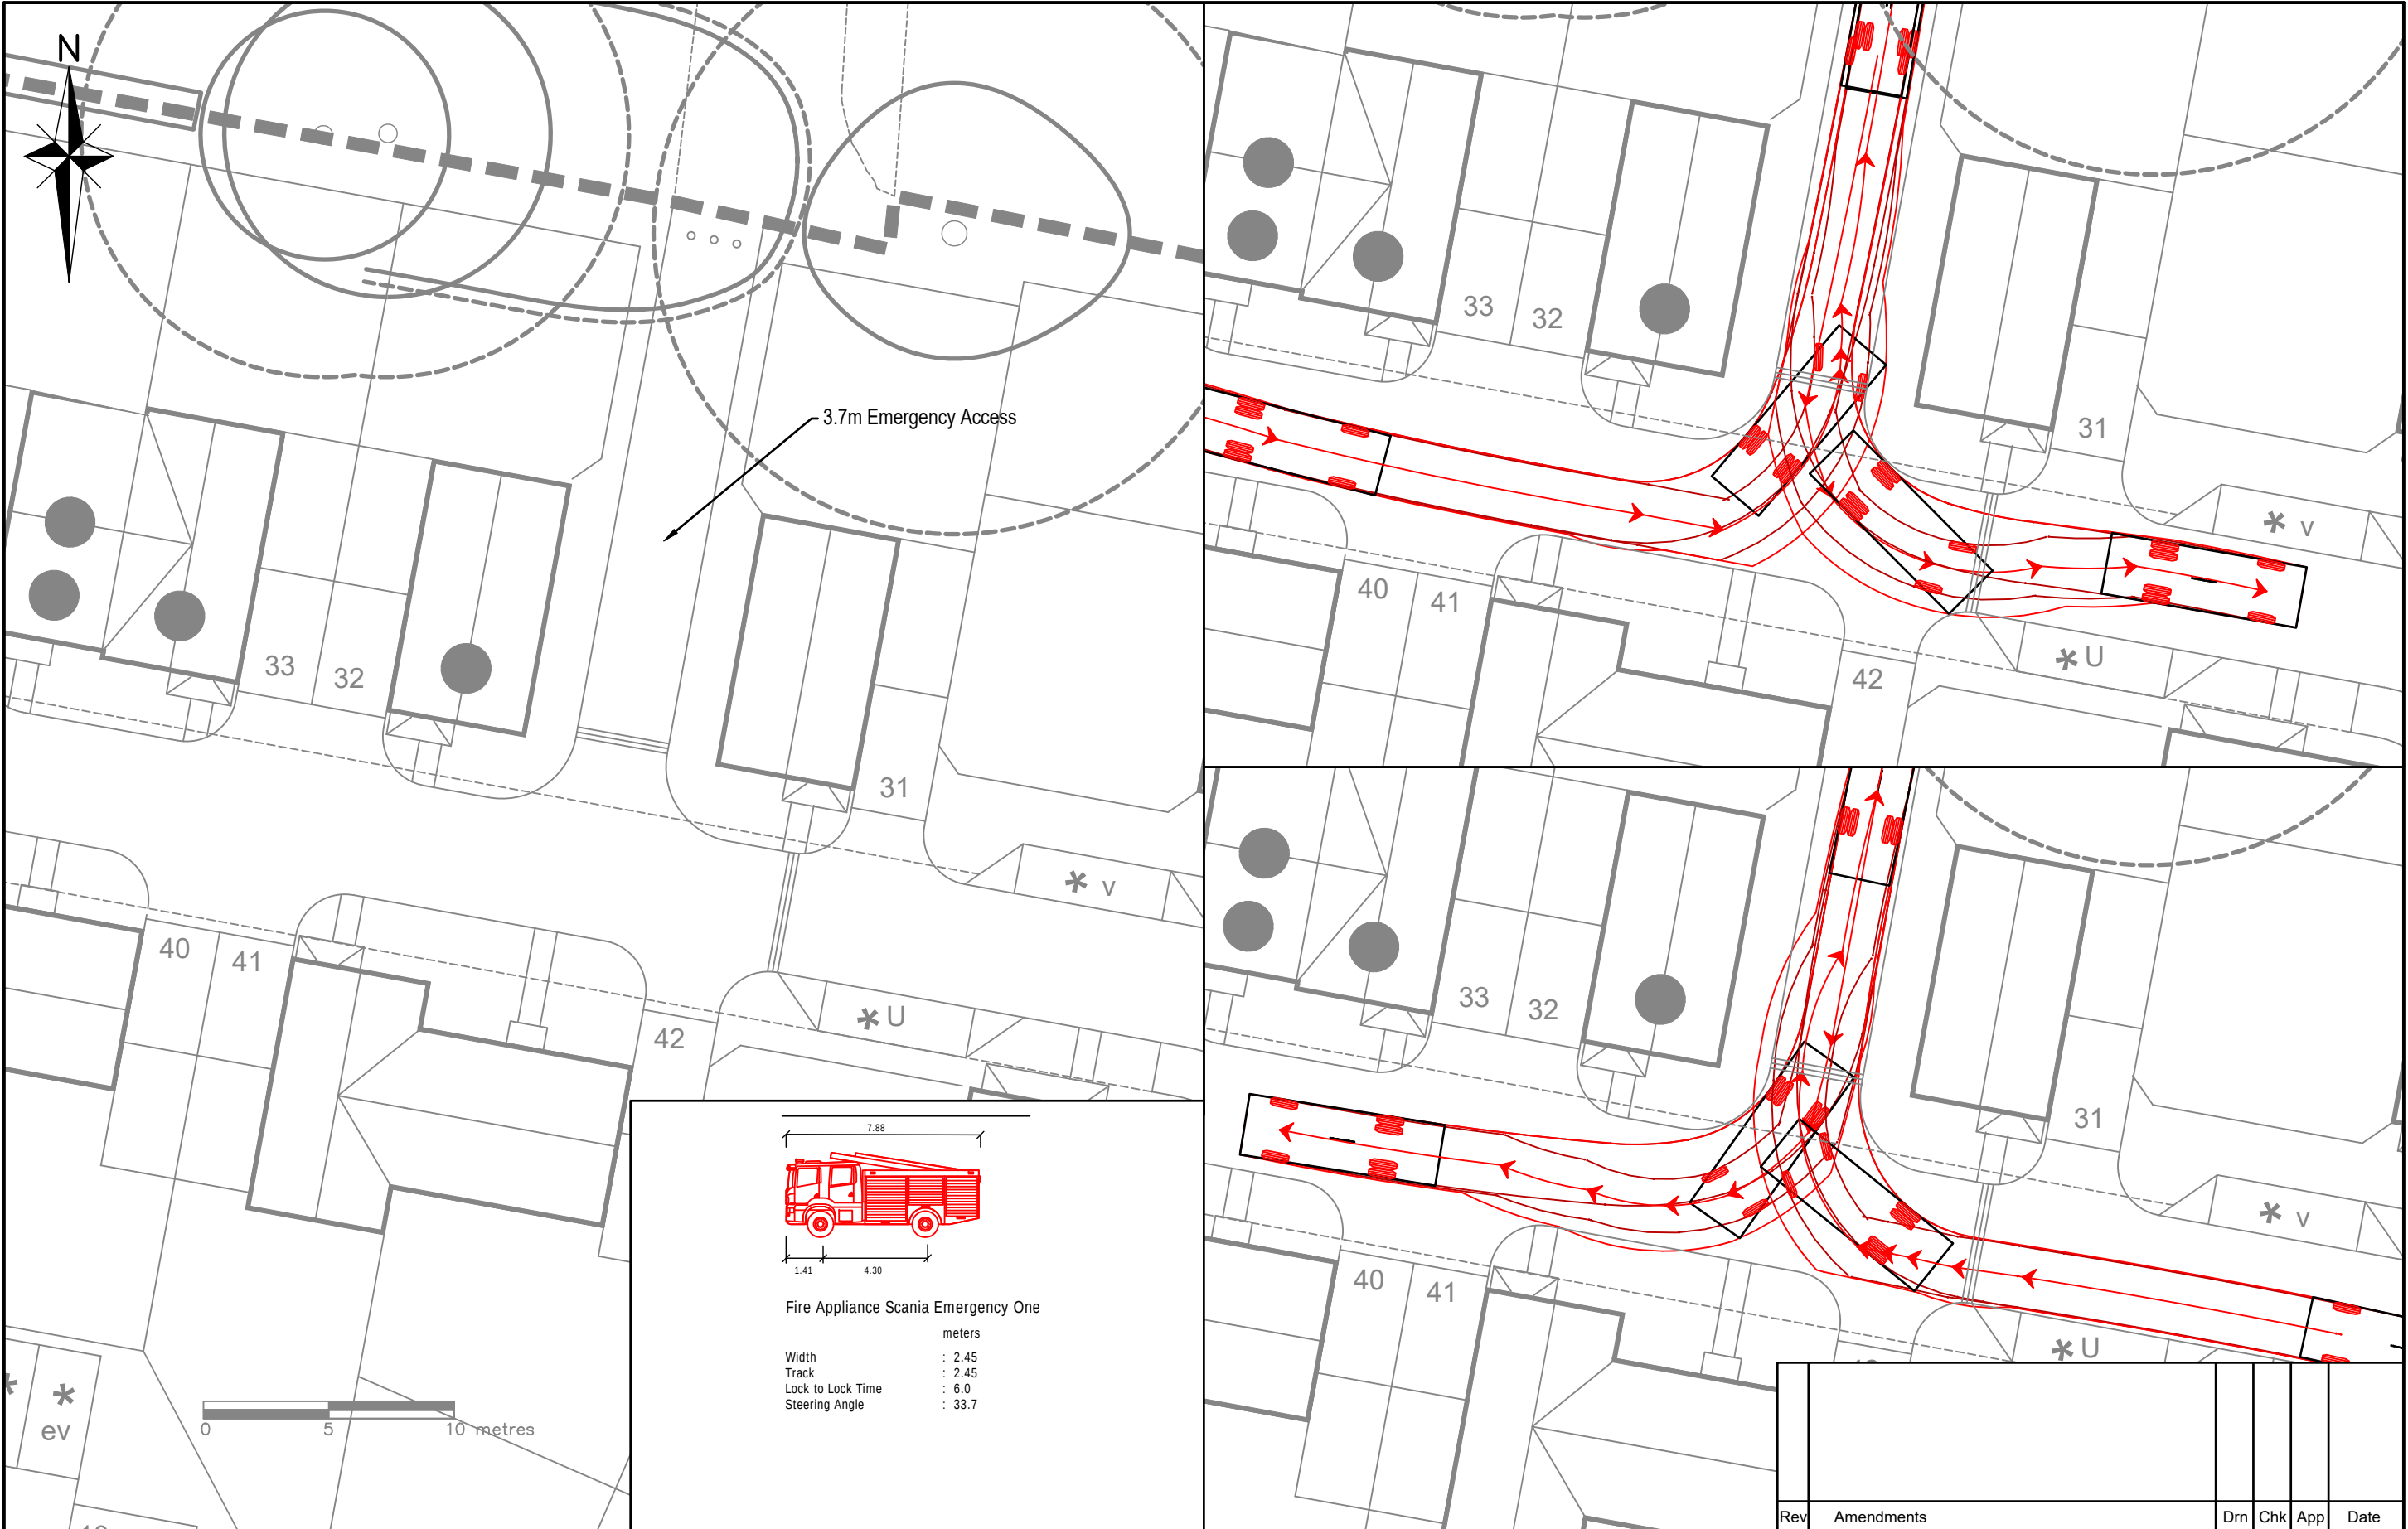

 Charles & Associates	Issued by ☒ Landmark House Station Road Hook Hampshire RG27 9HA 01256 630420	Job Title Land East of Woodgate Lane	Client Pye Homes	Scale 1:250	Date Jul 21	Designed -			
	☐ Park House, Park Farm East Malling Trust Estate Bradbourne Lane Aylesford Kent ME20 6SN 01732 448120	Drawing Title Emergency Access - Fire Tender Tracks		Drawn LW	Checked PL	Approved GAC			
				Job No 20-061	Drawing No 20-061-032	Rev -			
				Rev	Amendments	Drn	Chk	App	Date