



Right turn entry into Woodgate Road

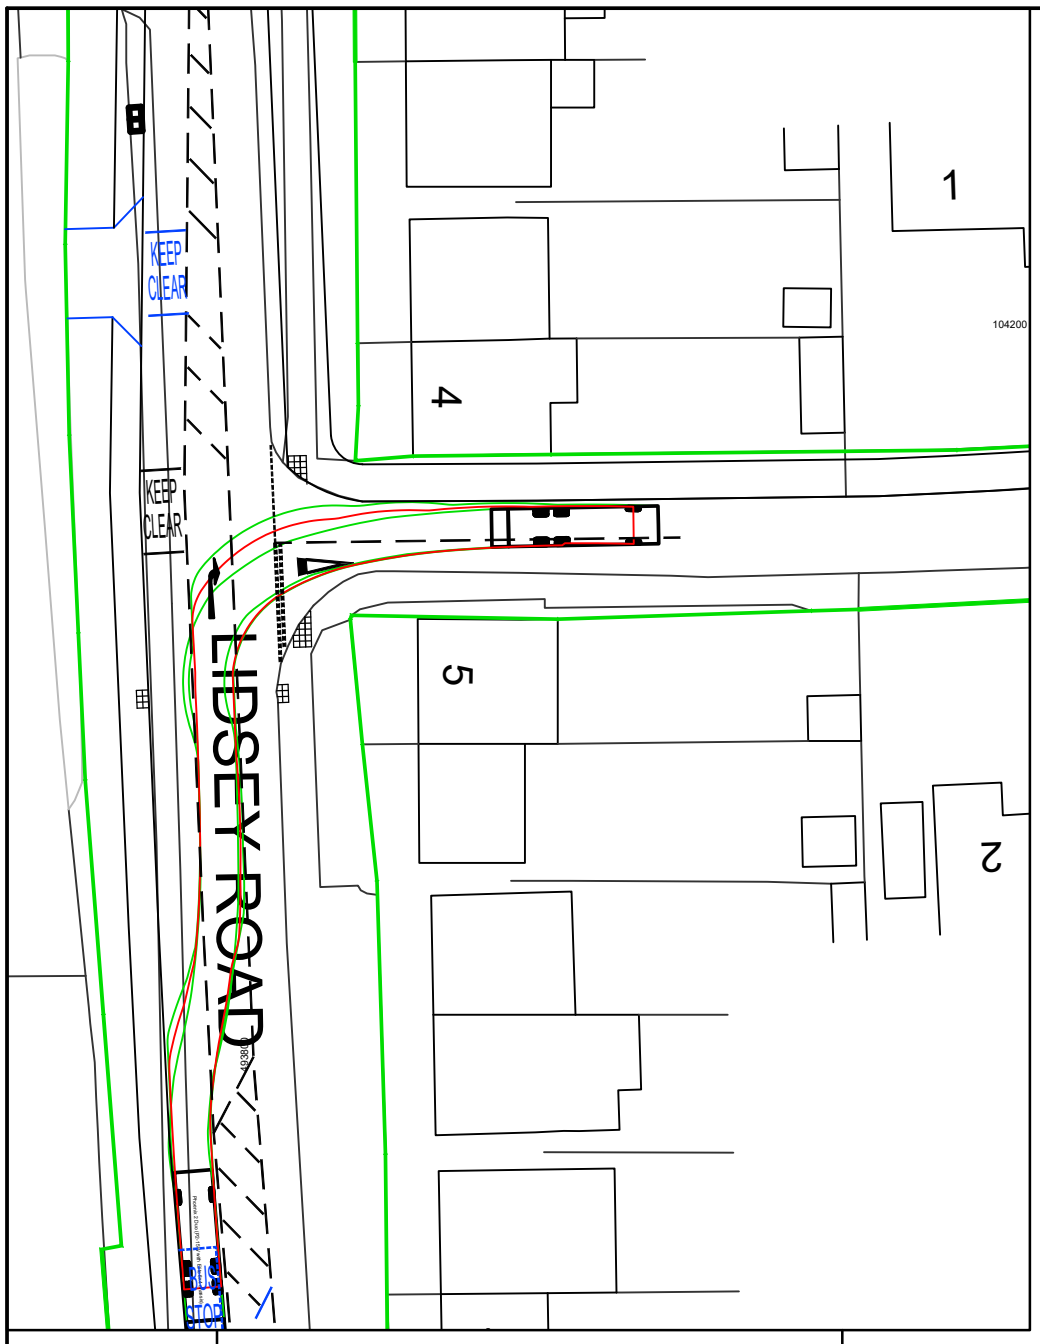



Left turn entry into Woodgate Road

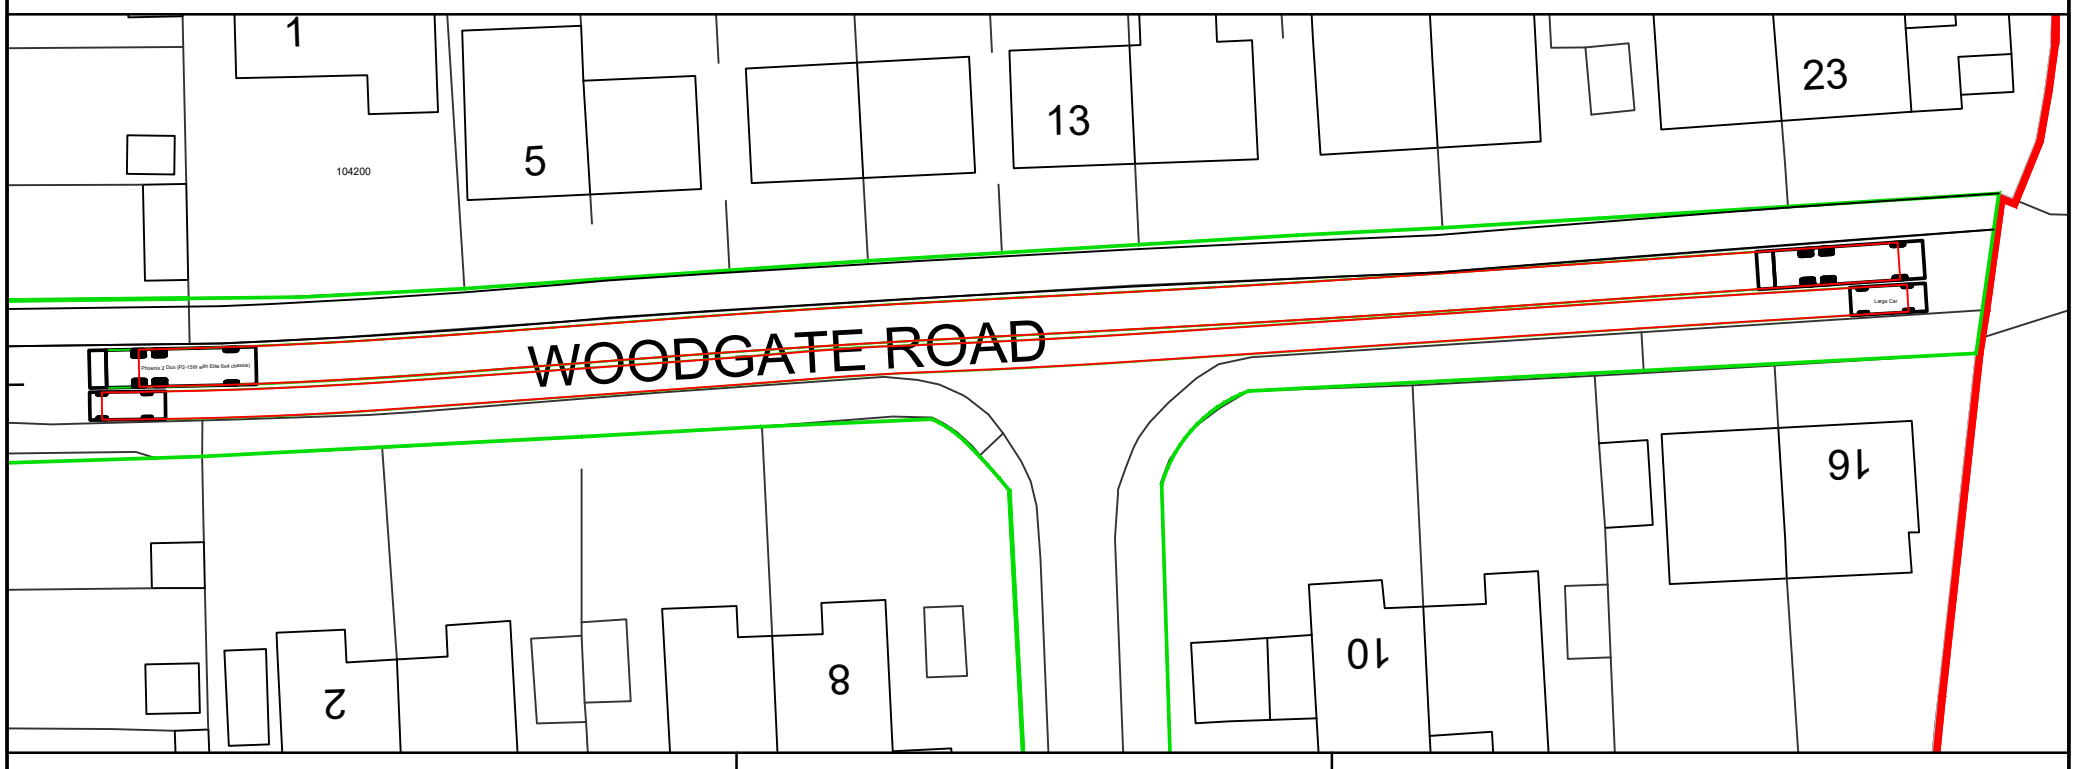

Woodgate Road - refuse and large car passby

VEHICLE PROFILES

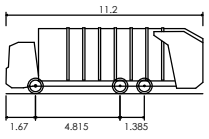

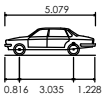

Refuse Truck		Large Car	
Overall Length	11.200m	Overall Length	5.079m
Overall Width	2.530m	Overall Width	1.872m
Overall Body Height	3.751m	Overall Body Height	1.525m
Min Body Ground Clearance	0.304m	Min Body Ground Clearance	0.310m
Track Width	2.500m	Max Track Width	1.831m
Lock to Lock Time	4.00s	Lock to Lock Time	4.00s
Kerb to Kerb Turning Radius	9.500m	Kerb to Kerb Turning Radius	5.900m

KEY

Highway Boundary

Site Boundary

0 5 10 metres

Rev	Amendments	Drn	Chk	App	Date
A	Junction & text updated	SC	PL	GAC	Apr 2021

Issued by ☒ Landmark House, Station Road, Hook, Hampshire, RG27 9HA, 01256 630420

☐ Park House, Park Farm, East Malling Trust Estate, Bradbourne Lane, Aylesford, Kent ME20 6SN, 01732 448120

Charles & Associates

Job Title: Land East of Woodgate Lane	Scale: 1:500 @A3	Date: April 21	Designed: SC
Drawing Title: Refuse Swept Path Analysis (Sheet 1 of 2)	Drawn: SC	Checked: PL	Approved: GAC
Client: Pye Homes	Job No: 20-061	Drawing No: 20-061-022	Rev: A