



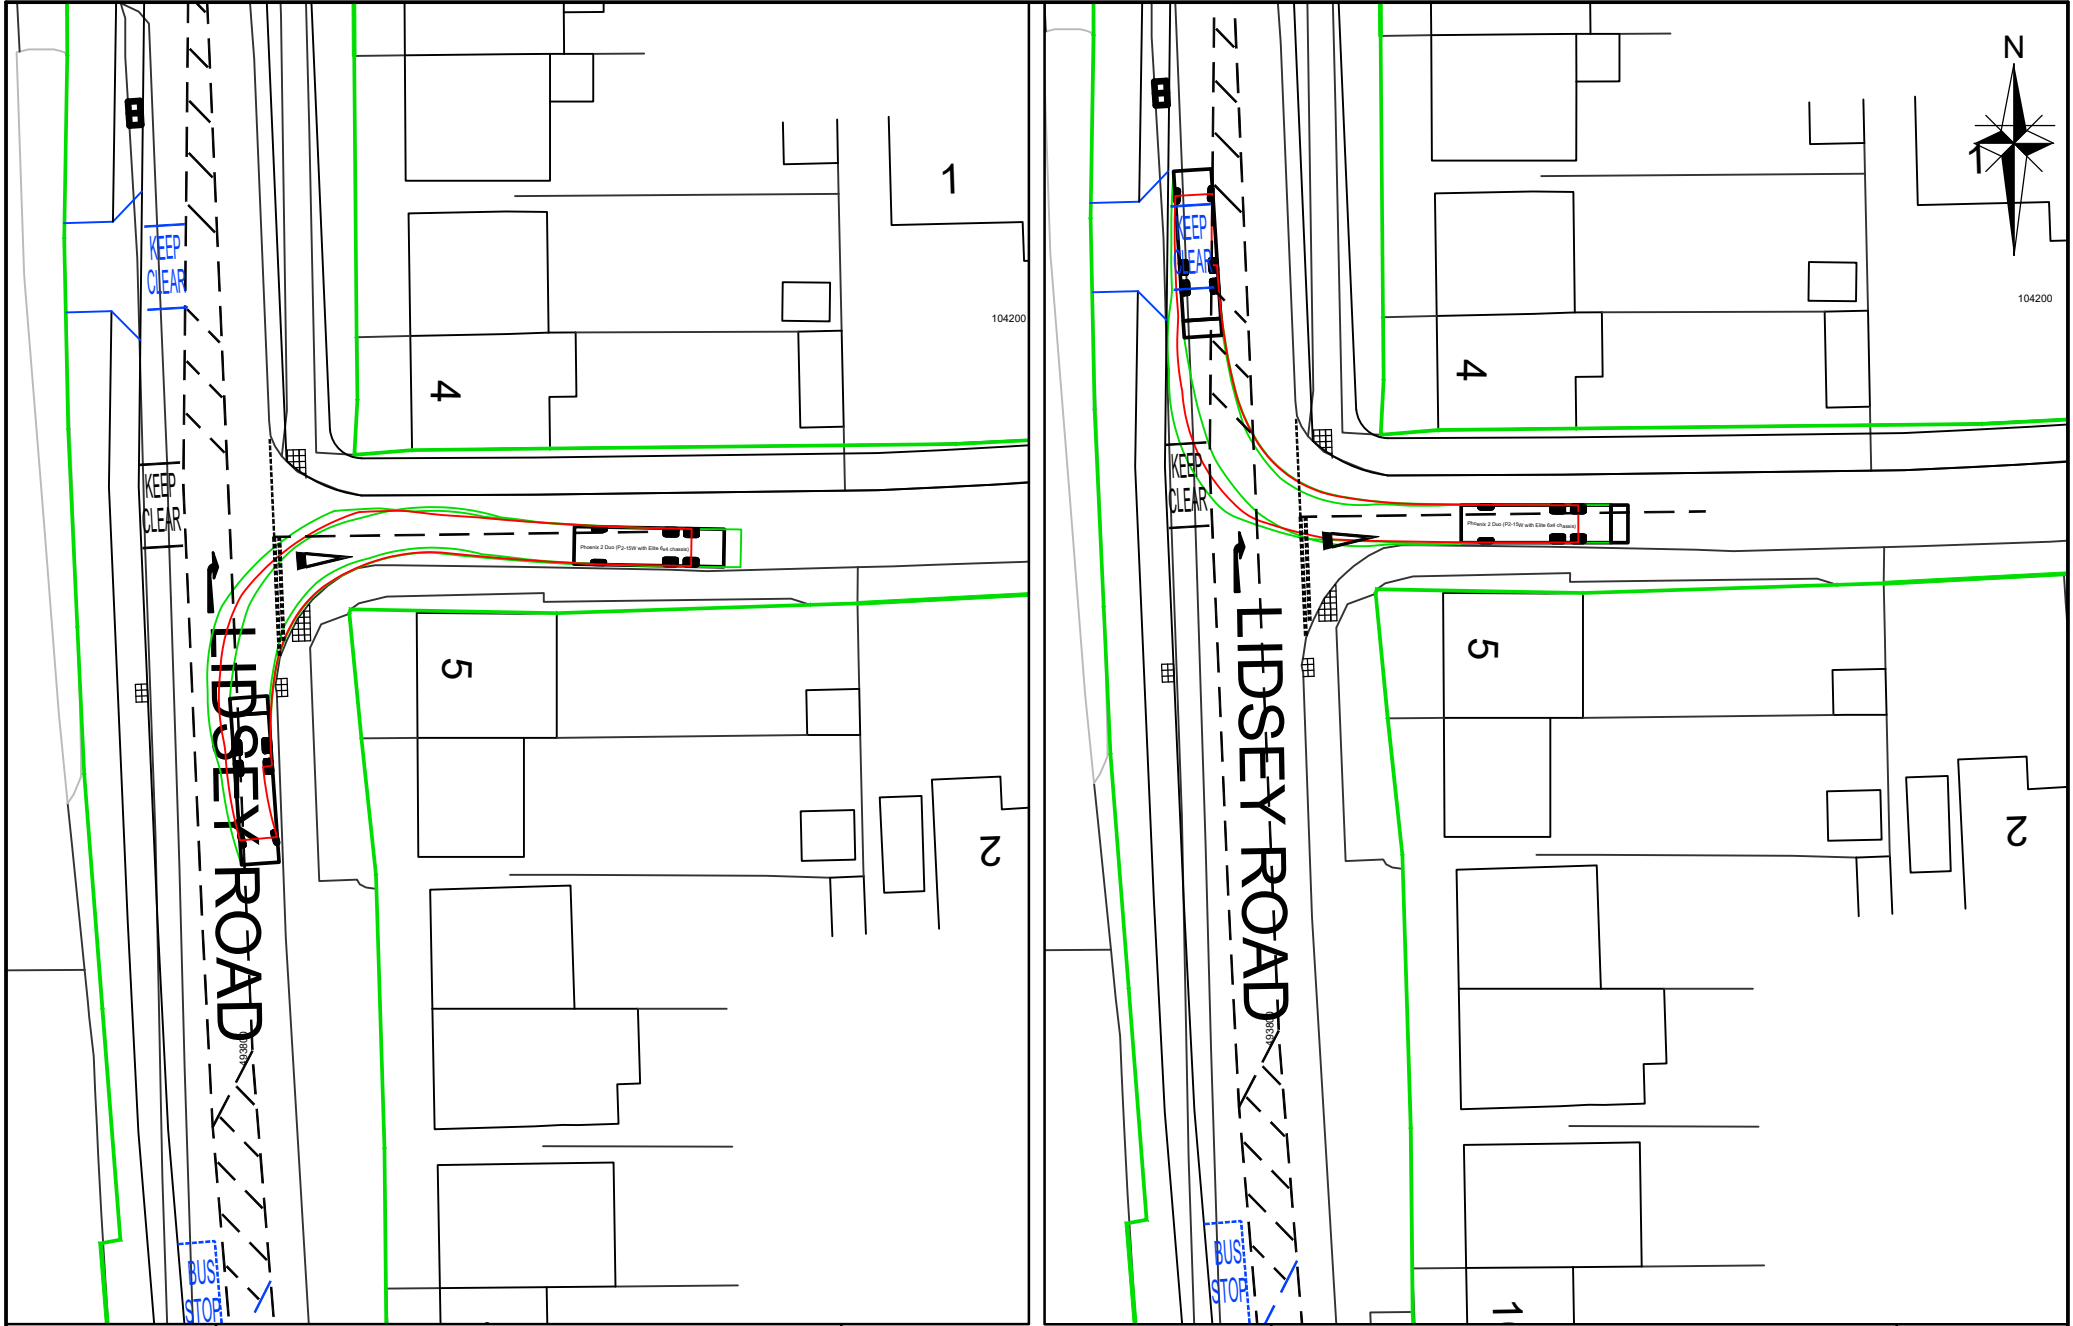


Left turn exit into Lidsey Road

Right turn exit into Lidsey Road

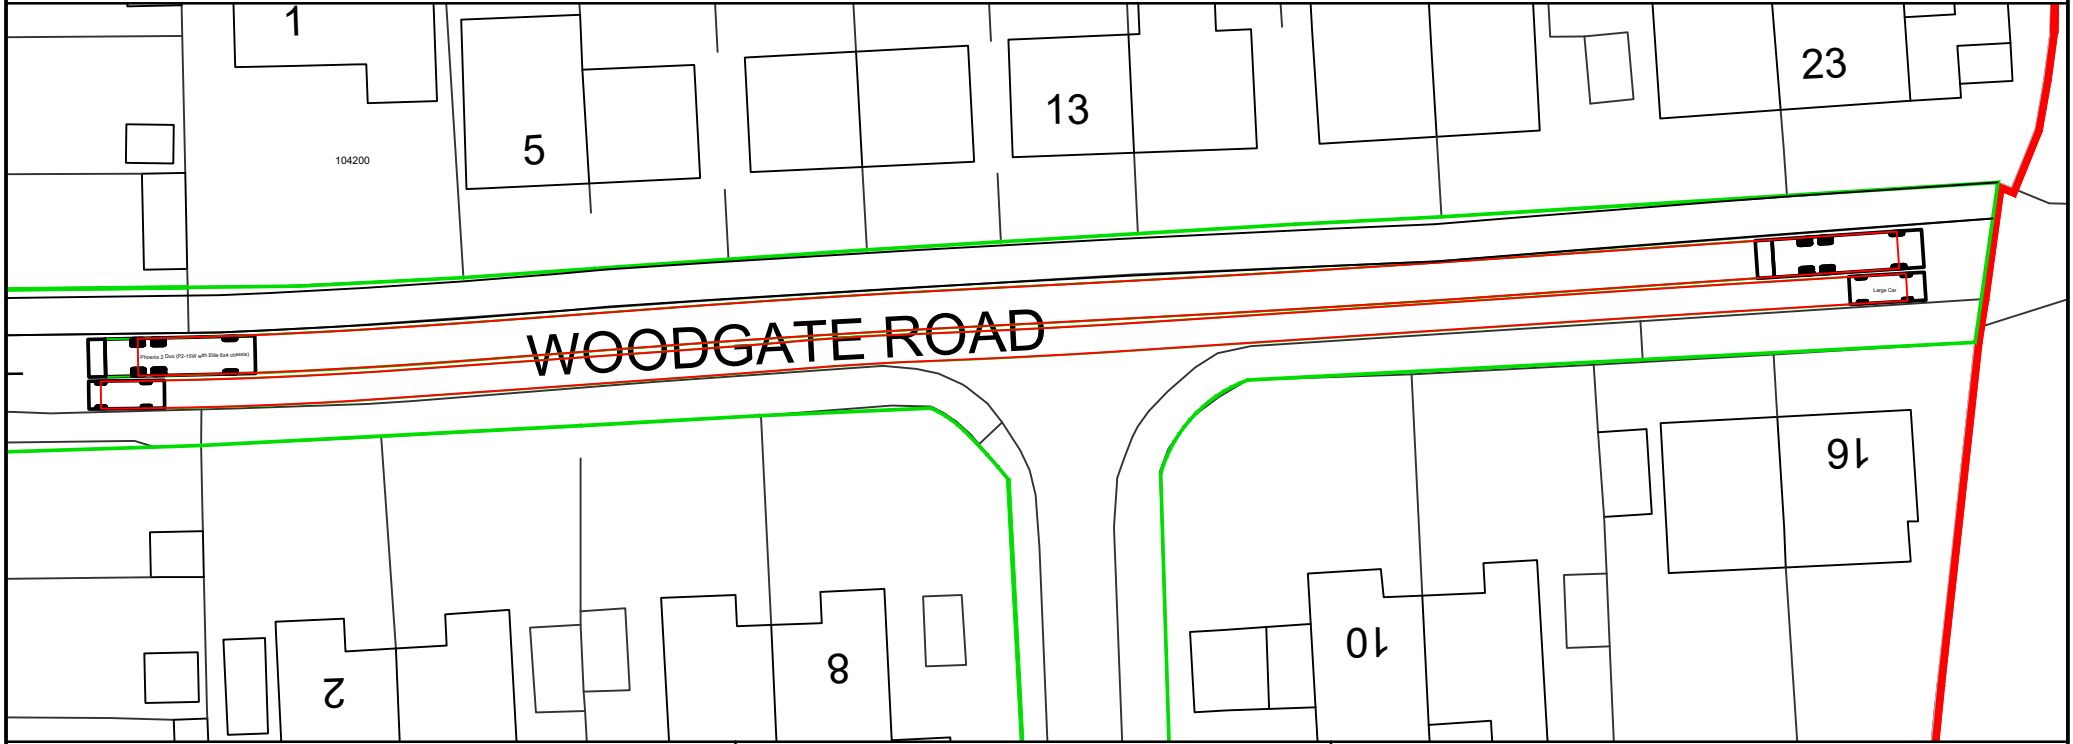

Woodgate Road - refuse and large car passby

VEHICLE PROFILES

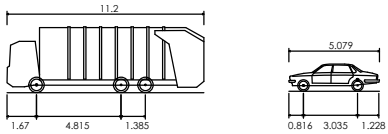

Refuse Truck	Large Car
Overall Length	Overall Length
Overall Width	Overall Width
Overall Body Height	Overall Body Height
Min Body Ground Clearance	Min Body Ground Clearance
Track Width	Max Track Width
Lock to Lock Time	Lock to Lock Time
Kerb to Kerb Turning Radius	Kerb to Kerb Turning Radius

KEY

- Highway Boundary
- Site Boundary

A	Junction & text updated	SC	PL	GAC	Apr 2021
Rev	Amendments	Drm	Chk	App	Date



Issued by ☒ Landmark House
Station Road
Hook
Hampshire
RG27 9HA
01256 630420

☐ Park House, Park Farm
East Malling Trust Estate
Bradbourne Lane
Aylesford, Kent ME20 6SN
01732 448120

Job Title
Land East of Woodgate Lane

Drawing Title
Refuse Swept Path Analysis (Sheet 2 of 2)

Client
Pye Homes

Scale 1:500 @A3	Date April 21	Designed SC
Drawn SC	Checked PL	Approved GAC
Job No 20-061	Drawing No 20-061-023	Rev A