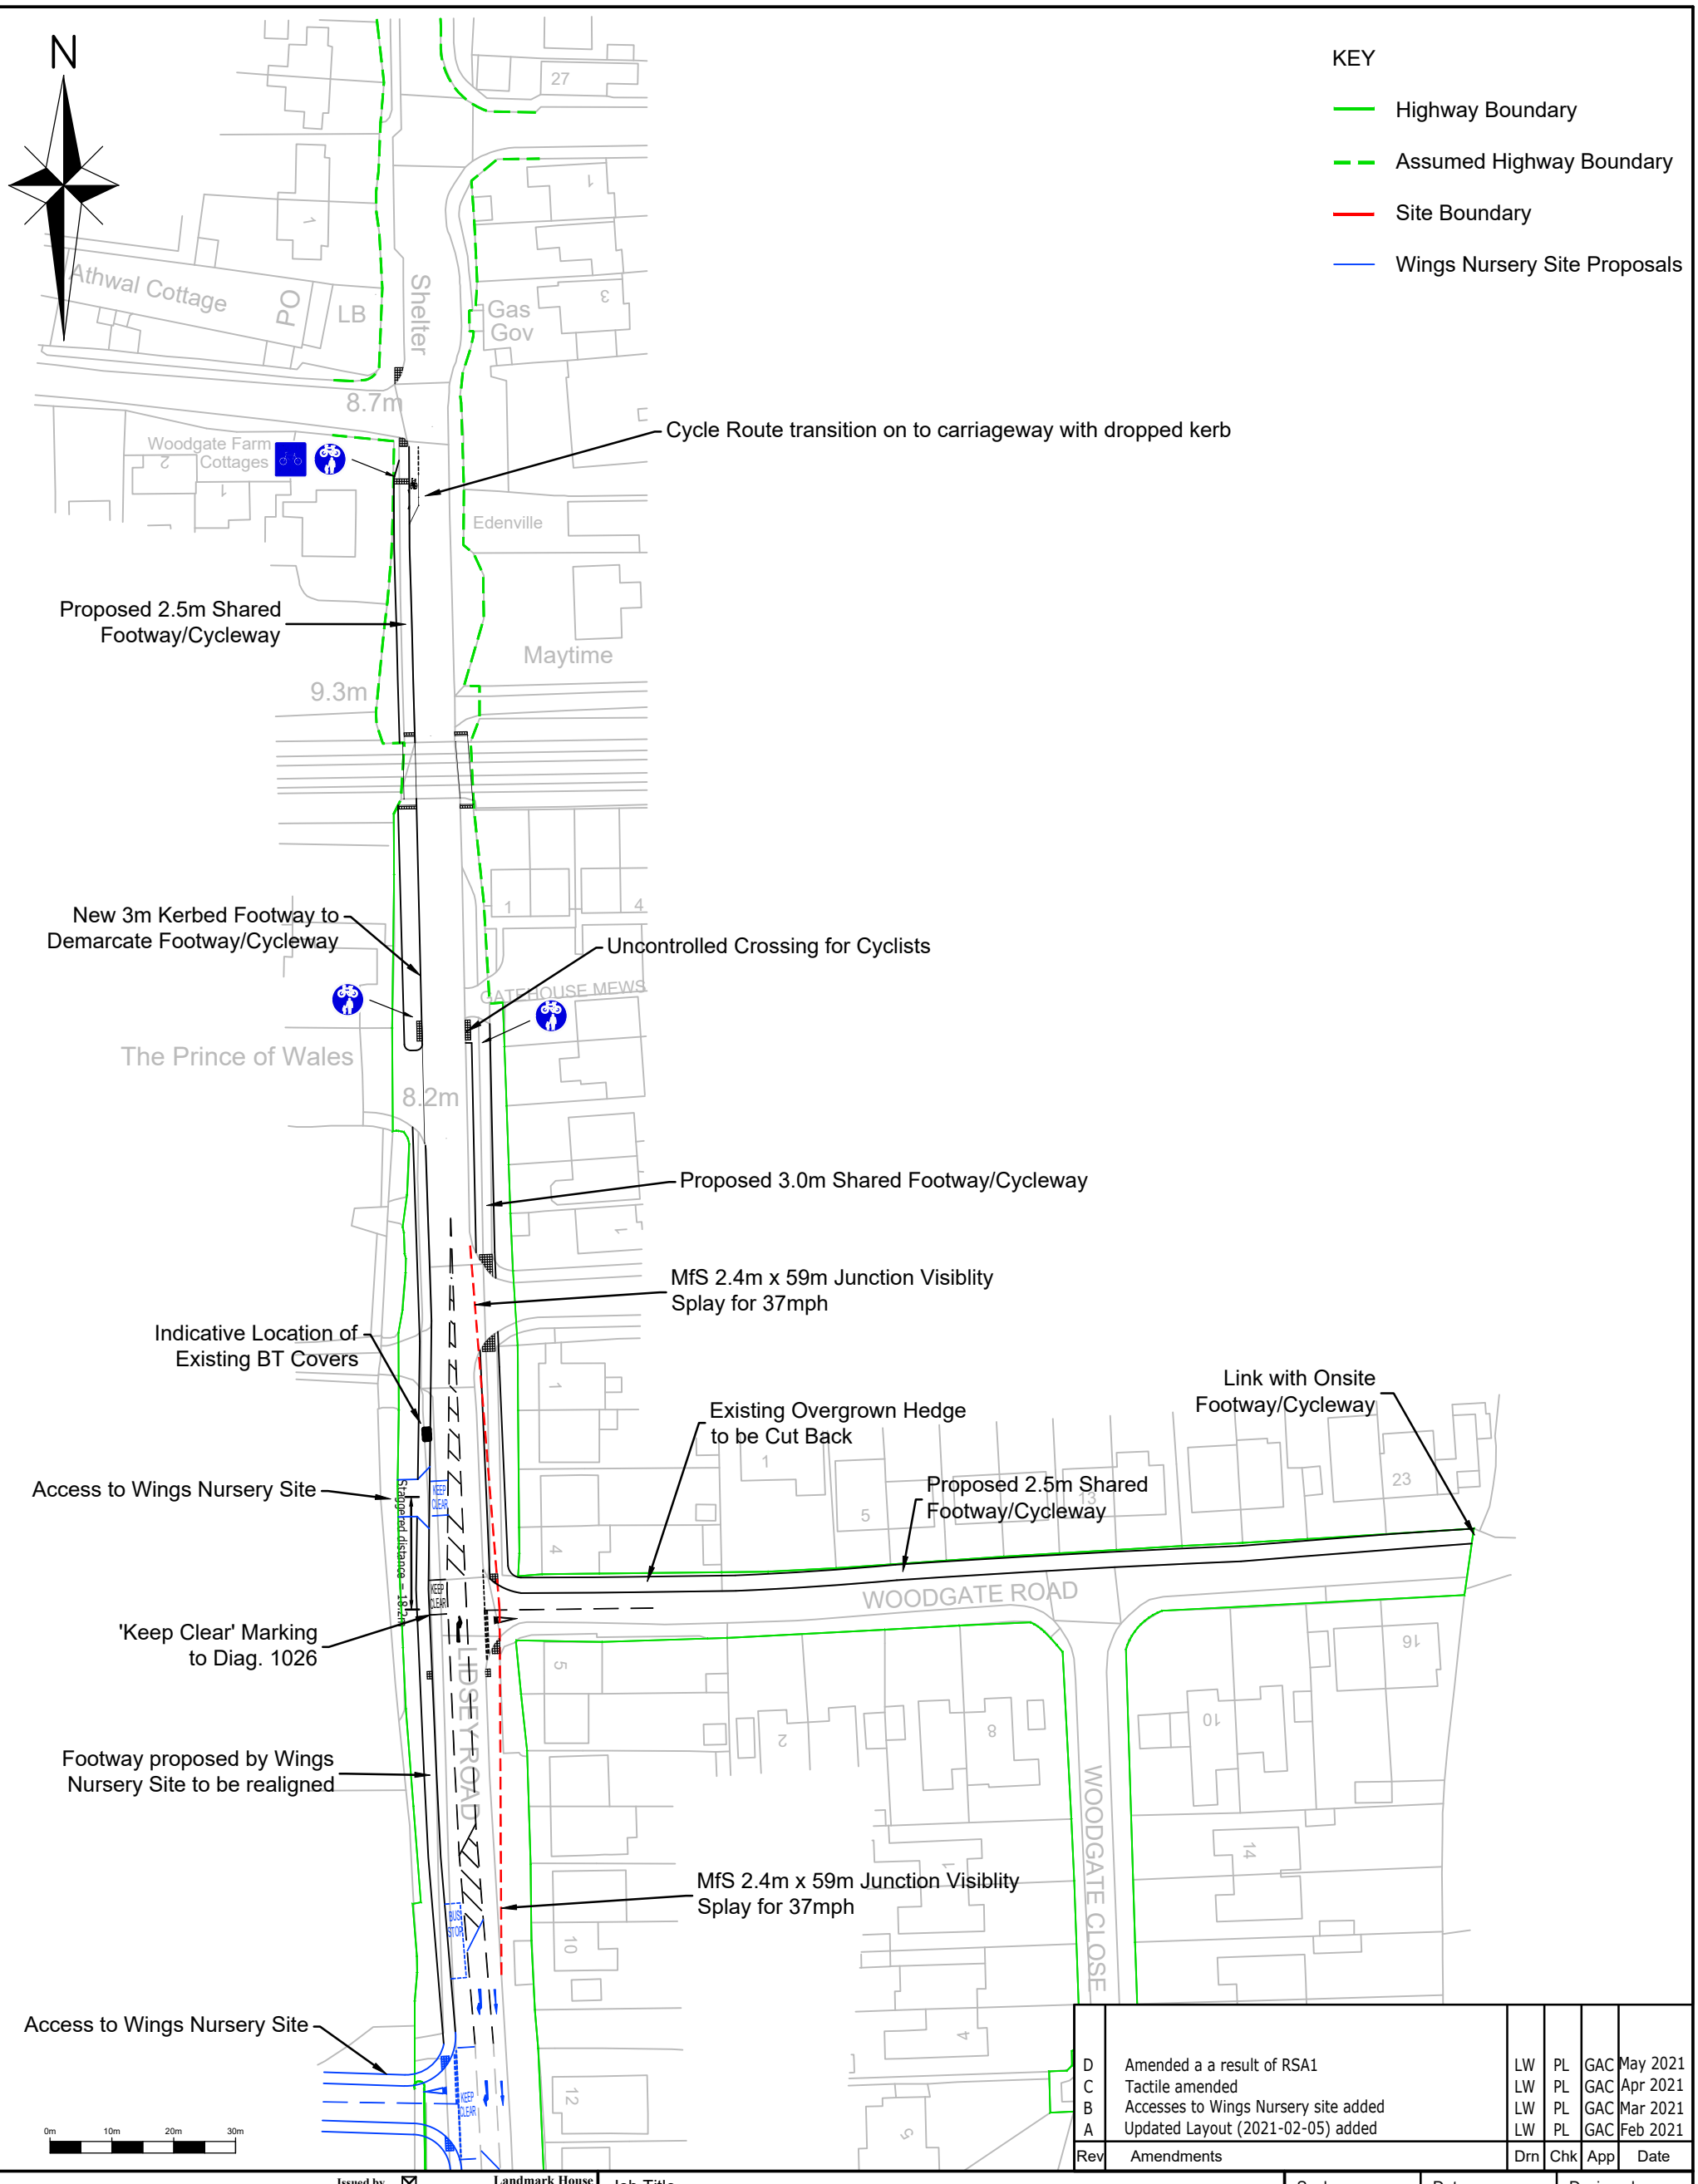

N
KEY
Highway Boundary
Assumed Highway Boundary
Site Boundary
Wings Nursery Site Proposals
Athwal Cottage
PO
LB
Shelter
Gas Gov
27
8.7m
Woodgate Farm Cottages
Edenville
Maytime
9.3m
Cycle Route transition on to carriageway with dropped kerb
Proposed 2.5m Shared Footway/Cycleway
New 3m Kerbed Footway to Demarcate Footway/Cycleway
Uncontrolled Crossing for Cyclists
GATEHOUSE MEWS
The Prince of Wales
8.2m
Proposed 3.0m Shared Footway/Cycleway
MfS 2.4m x 59m Junction Visiblity Splay for 37mph
Indicative Location of Existing BT Covers
Existing Overgrown Hedge to be Cut Back
Link with Onsite Footway/Cycleway
Access to Wings Nursery Site
Proposed 2.5m Shared Footway/Cycleway
WOODGATE ROAD
'Keep Clear' Marking to Diag. 1026
Footway proposed by Wings Nursery Site to be realigned
HOUSEY ROAD
WOODGATE CLOSE
MfS 2.4m x 59m Junction Visiblity Splay for 37mph
Access to Wings Nursery Site
0m 10m 20m 30m
D Amended a a result of RSA1 LW PL GAC May 2021
C Tactile amended LW PL GAC Apr 2021
B Accesses to Wings Nursery site added LW PL GAC Mar 2021
A Updated Layout (2021-02-05) added LW PL GAC Feb 2021
Rev Amendments Drn Chk App Date
Issued by
Landmark House
Station Road
Hook
Hampshire
RG27 9HA
01256 630420
Park House, Park Farm
East Malling Trust Estate
Bradbourne Lane
Aylesford, Kent ME20 6SN
01732 448120
Charles & Associates
Job Title
Land East of Woodgate Lane
Scale
1:1000
Date
Jan 21
Designed
LEW
Drawing Title
Proposed Site Access and Cycle Connection
Drawn
LEW
Checked
PL
Approved
GAC
Client
Pye Homes
Job No
20-061
Drawing No
20-061-014
Rev
D