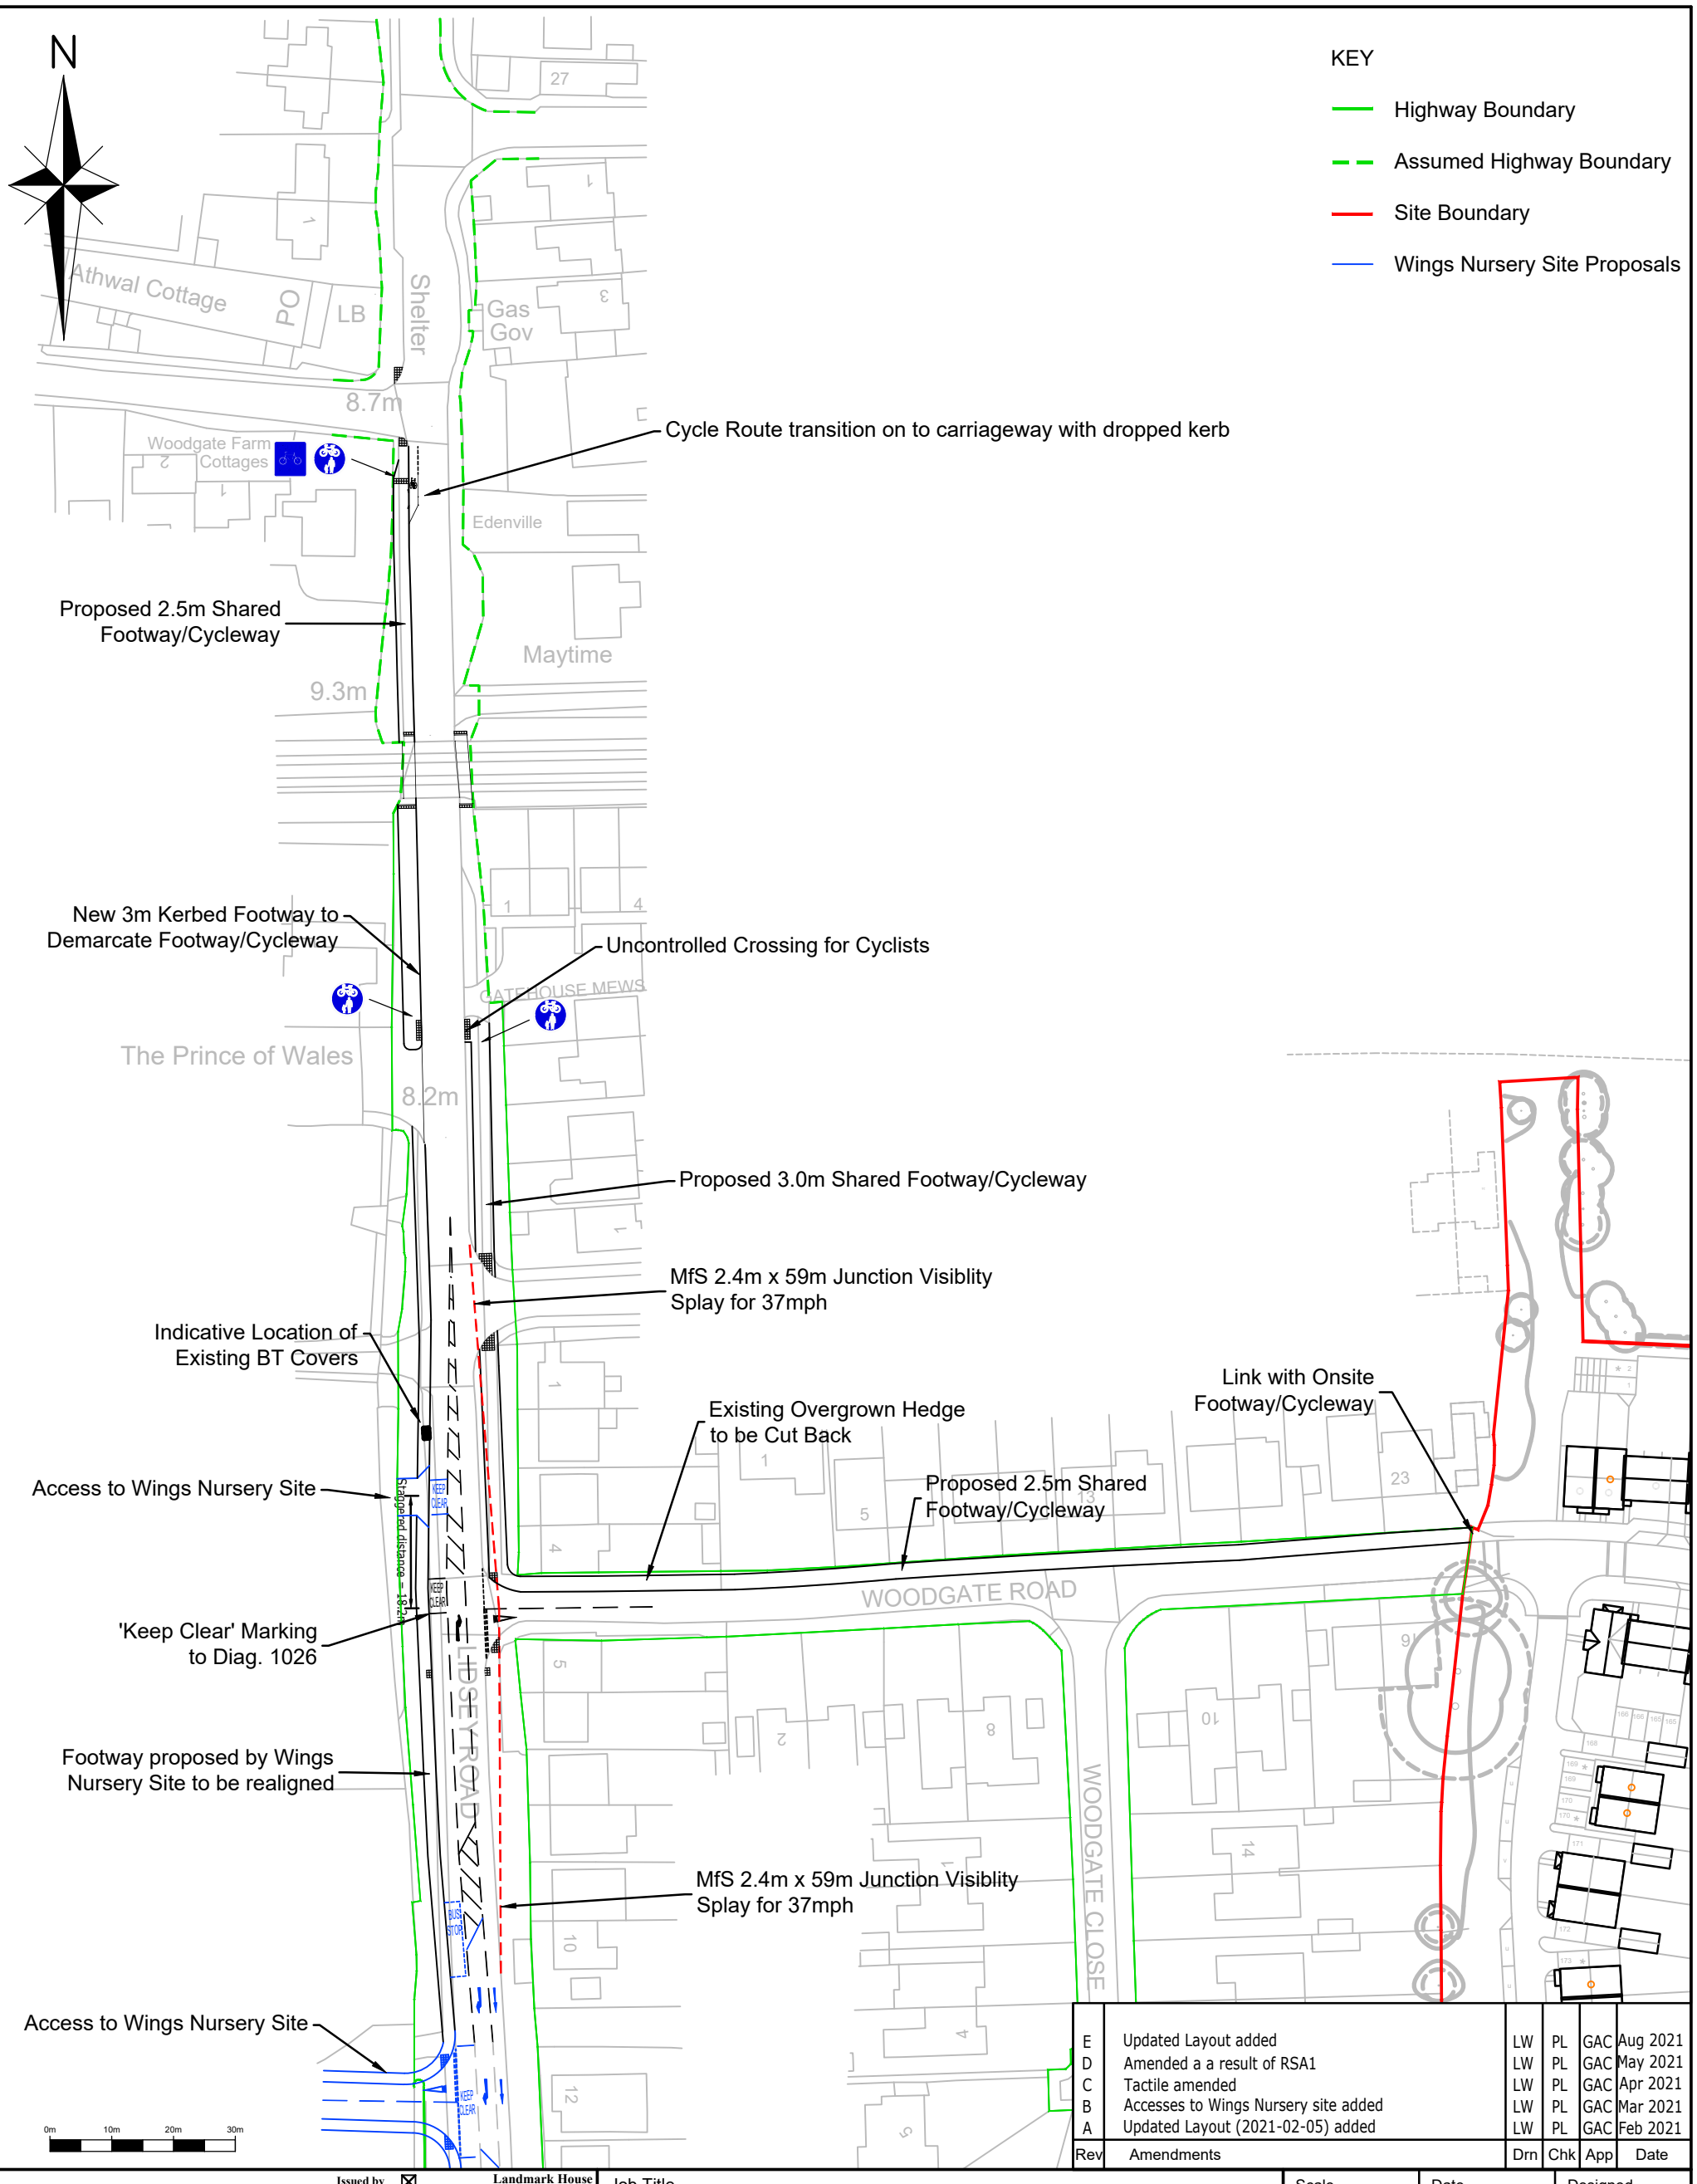

Rev	Amendments	Drn	Chk	App	Date
E	Updated Layout added	LW	PL	GAC	Aug 2021
D	Amended a a result of RSA1	LW	PL	GAC	May 2021
C	Tactile amended	LW	PL	GAC	Apr 2021
B	Accesses to Wings Nursery site added	LW	PL	GAC	Mar 2021
A	Updated Layout (2021-02-05) added	LW	PL	GAC	Feb 2021

Issued by ☒
Landmark House
Station Road
Hook
Hampshire
RG27 9HA
01256 630420

☐ Park House, Park Farm
East Malling Trust Estate
Bradbourne Lane
Aylesford, Kent ME20 6SN
01732 448120

Charles & Associates

Job Title: Land East of Woodgate Lane	Scale: 1:1000	Date: Jan 21	Designed: LEW
Drawing Title: Proposed Site Access and Cycle Connection	Drawn: LEW	Checked: PL	Approved: GAC
Client: Pye Homes	Job No: 20-061	Drawing No: 20-061-014	Rev: E