
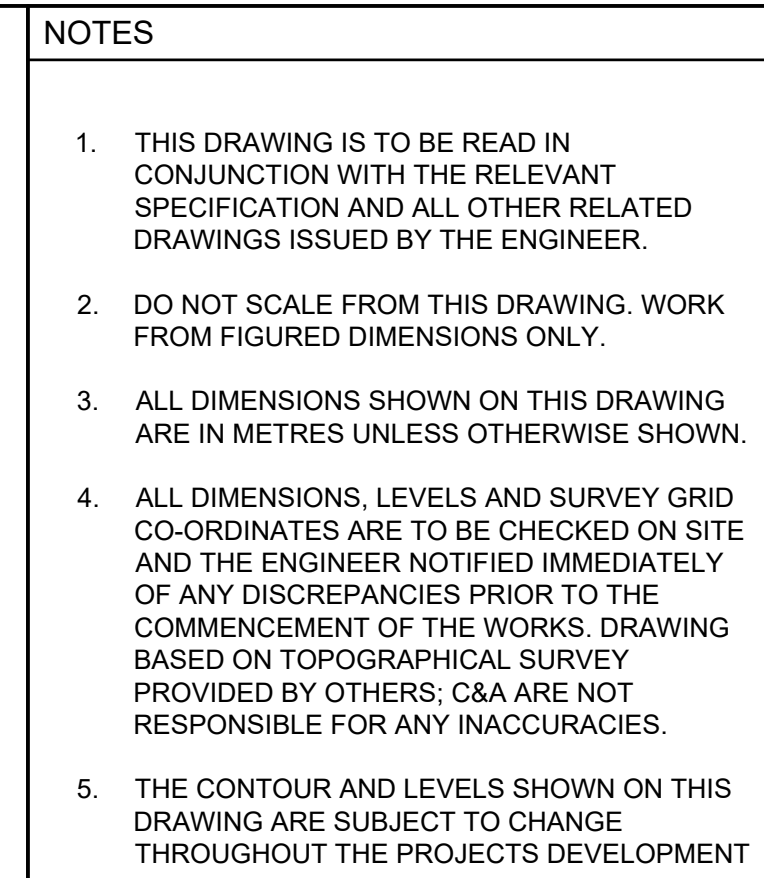


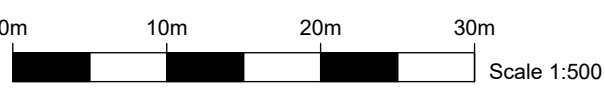

7.58

+ 9.70

9.00

Preliminary finished floor level

Preliminary spot level

Preliminary highway contours

C	Updated Layout, levels amended.	SC	GW	GAC	Aug 2021
B	Updated Layout, levels amended.	GW	SC	GAC	July 2021
A	Updated Layout (02K), levels amended.	Dr	JR	GAC	Jan 2021
Rev	Amendments	Chk	Chk	App	Date



☒ Issued by ☐

Landmark House
Station Road
Hook
Hampshire
RG27 9HA
01635 61170

Park House
Park Farm
East Malling Trust Estate
Brodbourne Lane
Aylesford
Kent
ME20 6SN
01622 66110

enquiries@c-a.uk.com

Job Title
Land East of Woodgate Lane

Drawing Title	
Preliminary Finished levels	

Client	Pye Homes
--------	-----------

Scale 1:500	Date Jan 21	Designed JT	
Drawn JT	Checked MR	Approved GAC	
Job No 20-061	Drawing No 20-061-006	Rev C	