
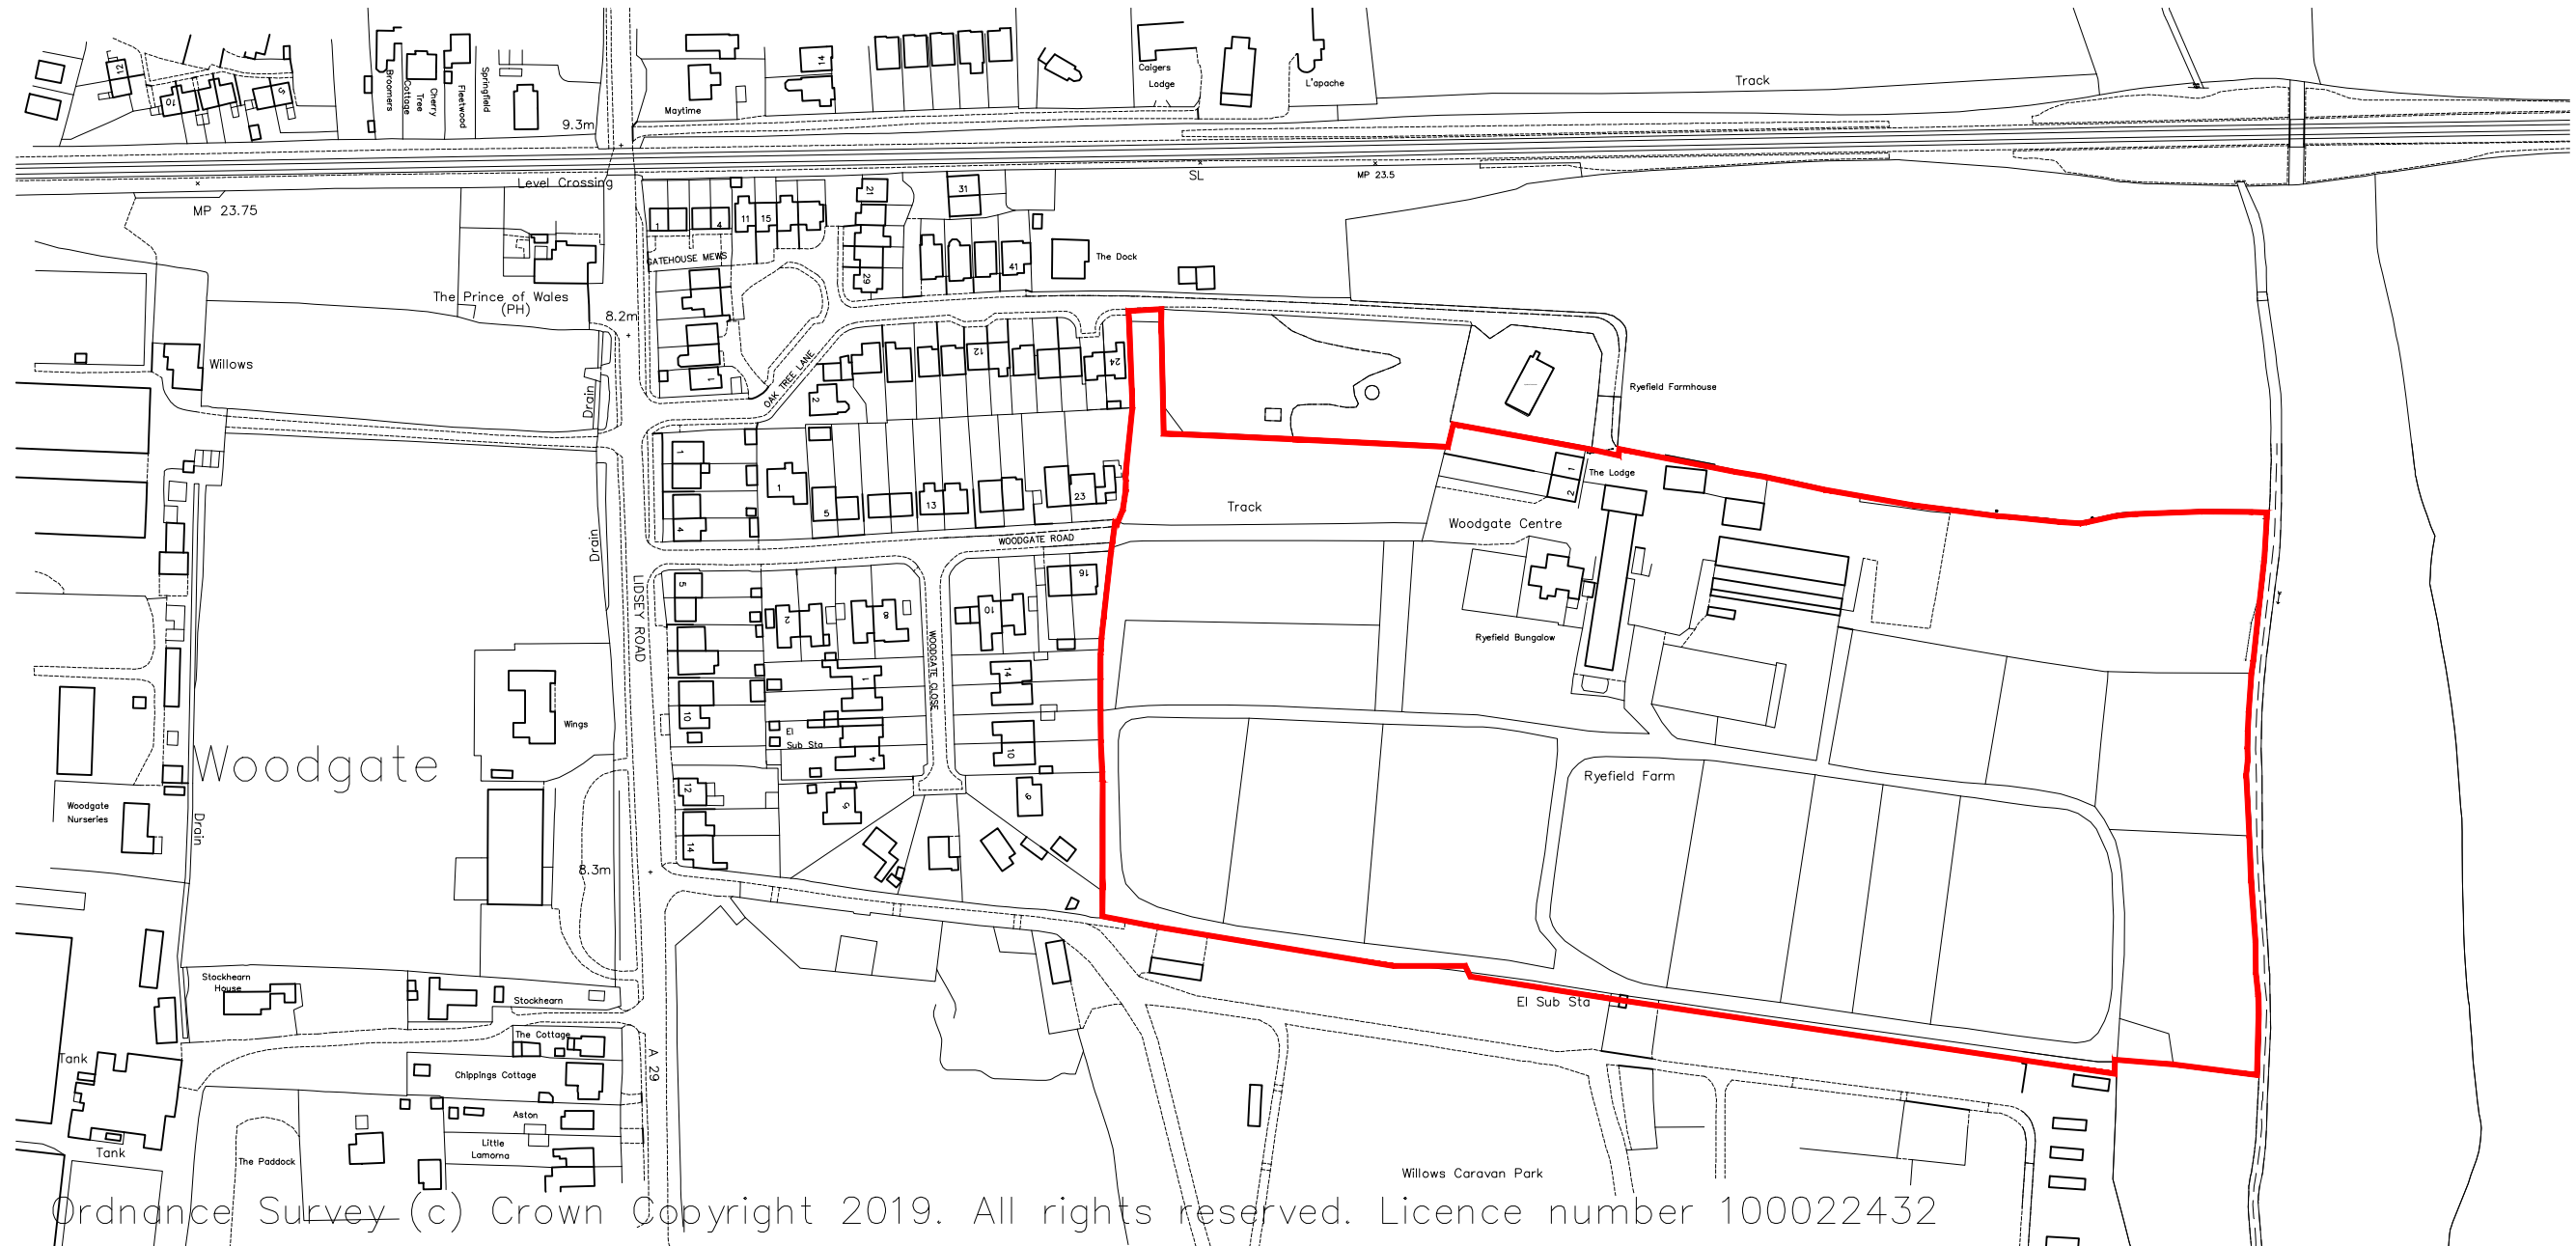


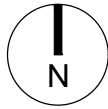

Ordnance Survey (c) Crown Copyright 2019. All rights reserved. Licence number 100022432

Client's Name
Pye Homes

Job Title
**Land east of Woodgate Lane,
Woodgate**

Drawing Title
Location Plan

Scale
1:2500 @ A3

metres 25 50 75 100

Drawn LT	Checked KE	Date 07.01.21
Job No 6781	Drawing No PL-01	Rev -
Status APPROVAL		

Rev	Date	Revision Details	Dr	Ch
				
London: 76 Great Suffolk Street London, SE1 0BL T 0207 928 2773 E london@ecearchitecture.com				
Sussex: Brooklyn Chambers, 11 Goring Road Worthing, West Sussex, BN12 4AP T 01903 248777 E sussex@ecearchitecture.com				
Bristol: Westworks, Colston Tower Colston Street, Bristol, BS1 4XE T 0117 214 1101 E bristol@eceworks.com www.ecearchitecture.com				