
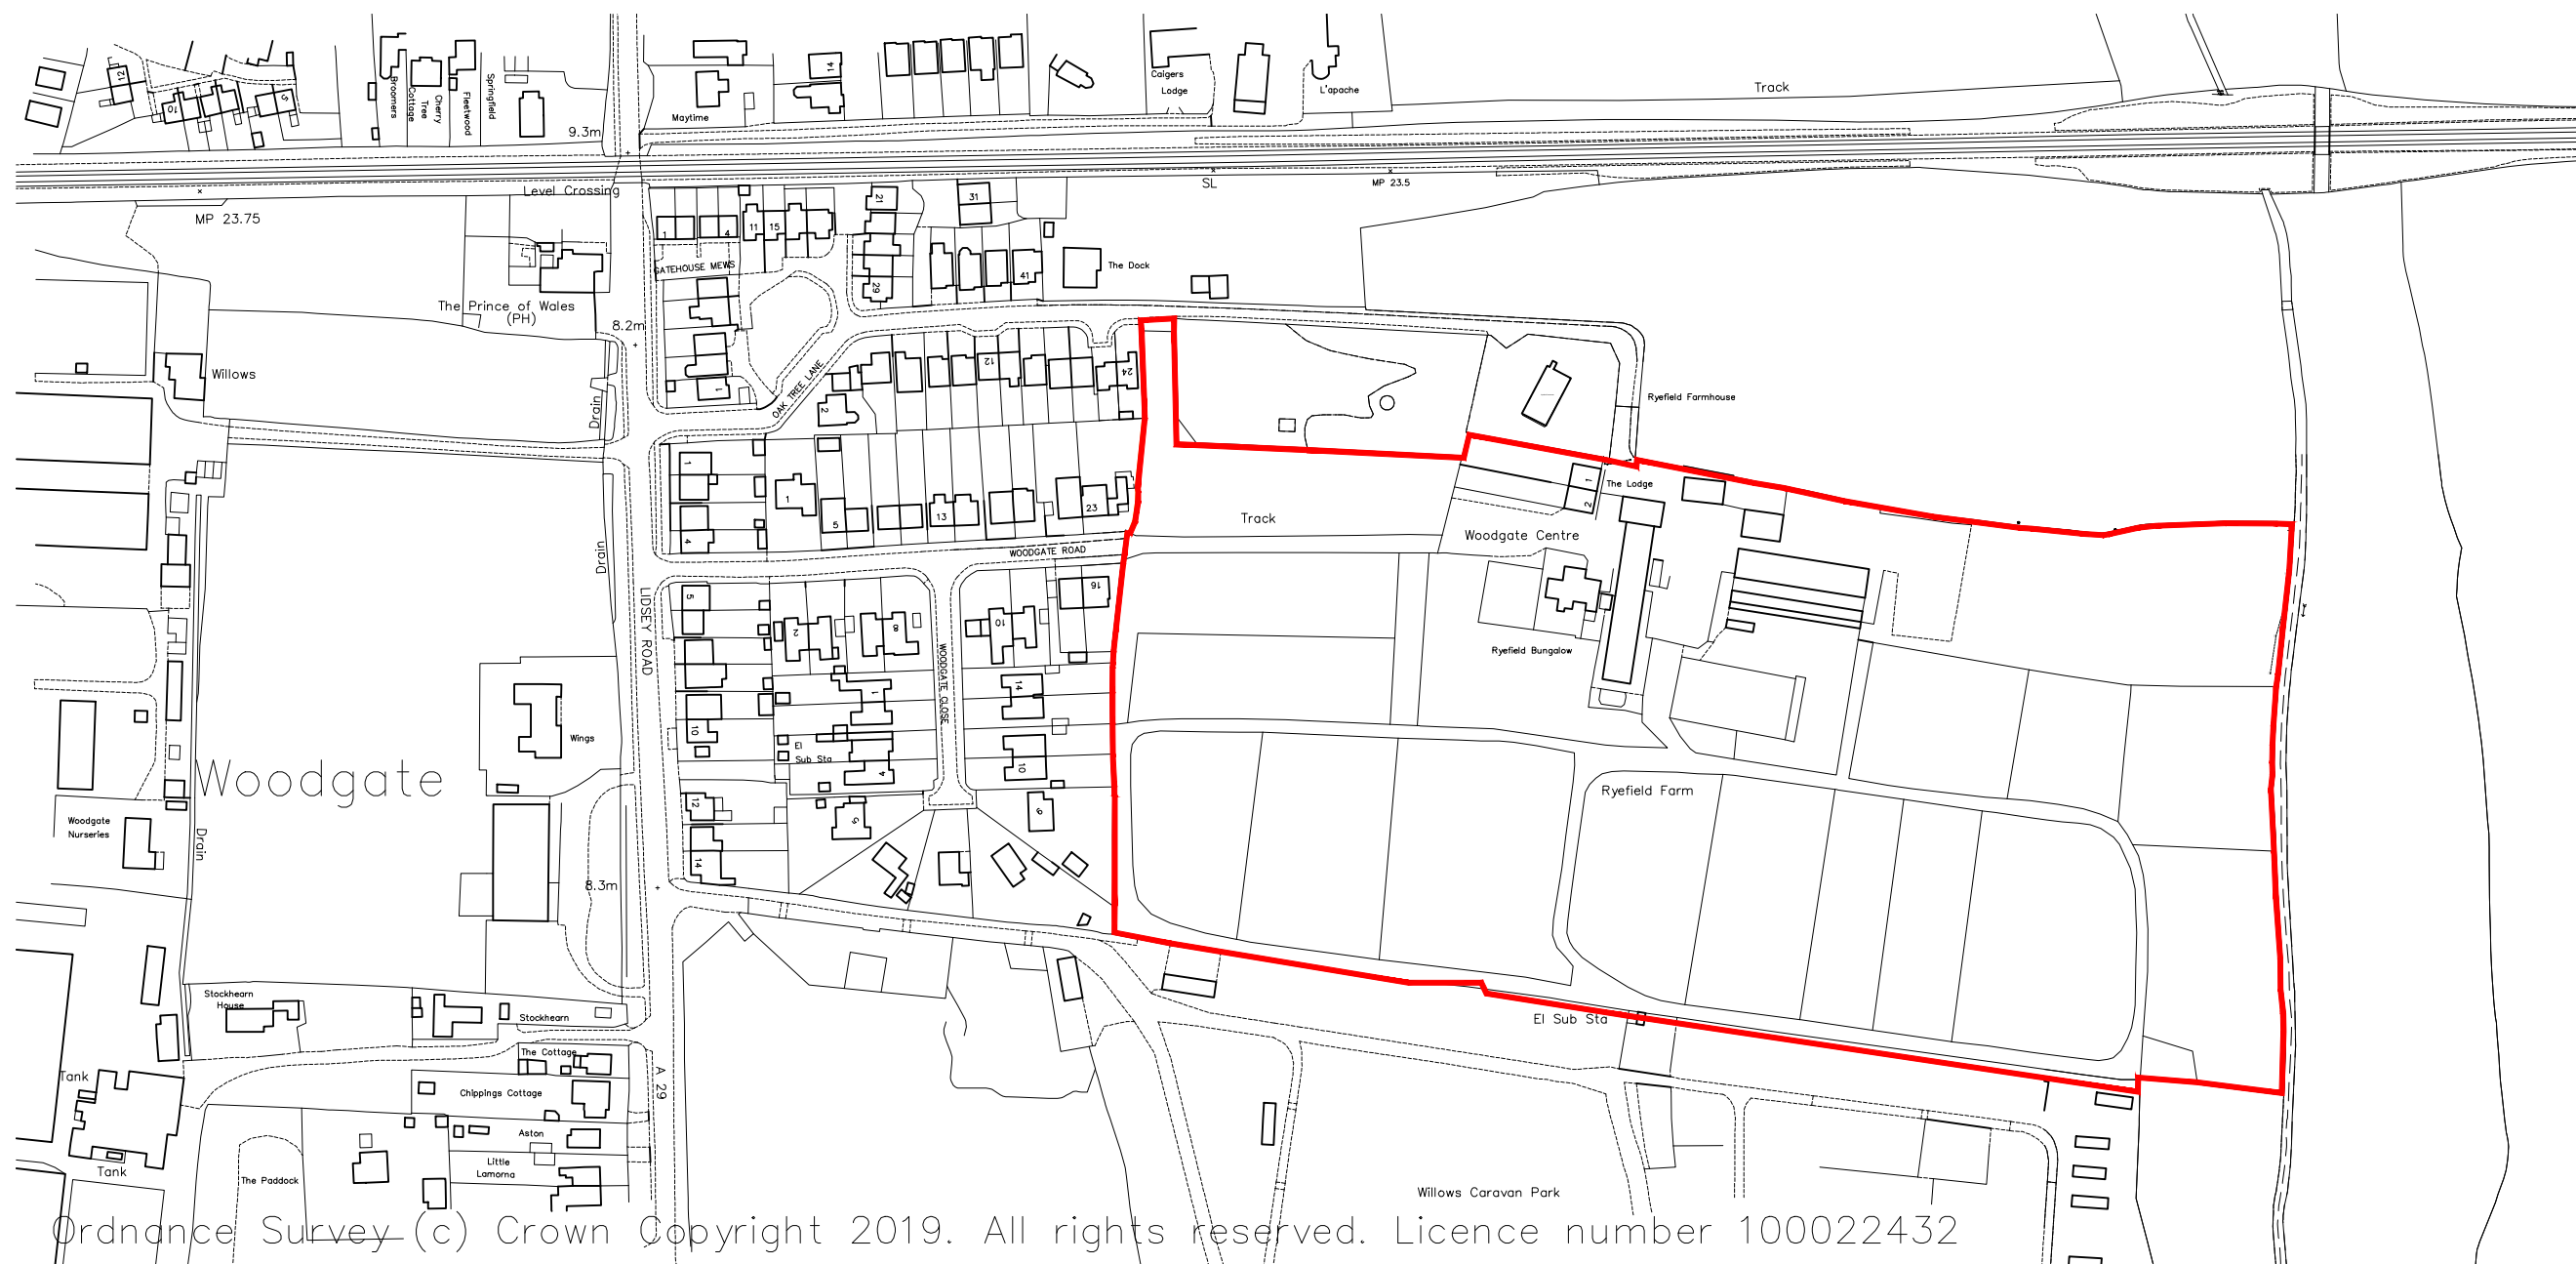


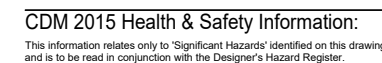

Ordnance Survey (c) Crown Copyright 2019. All rights reserved. Licence number 100022432

A	01.11.21	Boundary Adjusted	LT	AK
Rev	Date	Revision Details	Dr	Ch
		London: 76 Great Suffolk Street, London, SE1 0BL Sussex: 0207 928 2773 E.london@ecearchitecture.com Brooklyn Chambers, 11 Goring Road Worthing, West Sussex, BN12 4AP Bristol: 01903 248777 E.sussex@ecearchitecture.com Westworks, Colston Tower Colston Street, Bristol, BS1 4XE ECE Architecture 01217 214 1101 E.bristol@ecewestworks.com www.ecearchitecture.com		

CAD Plot date: 1/11/2021 - 12:11:09

6781 site.dwg