



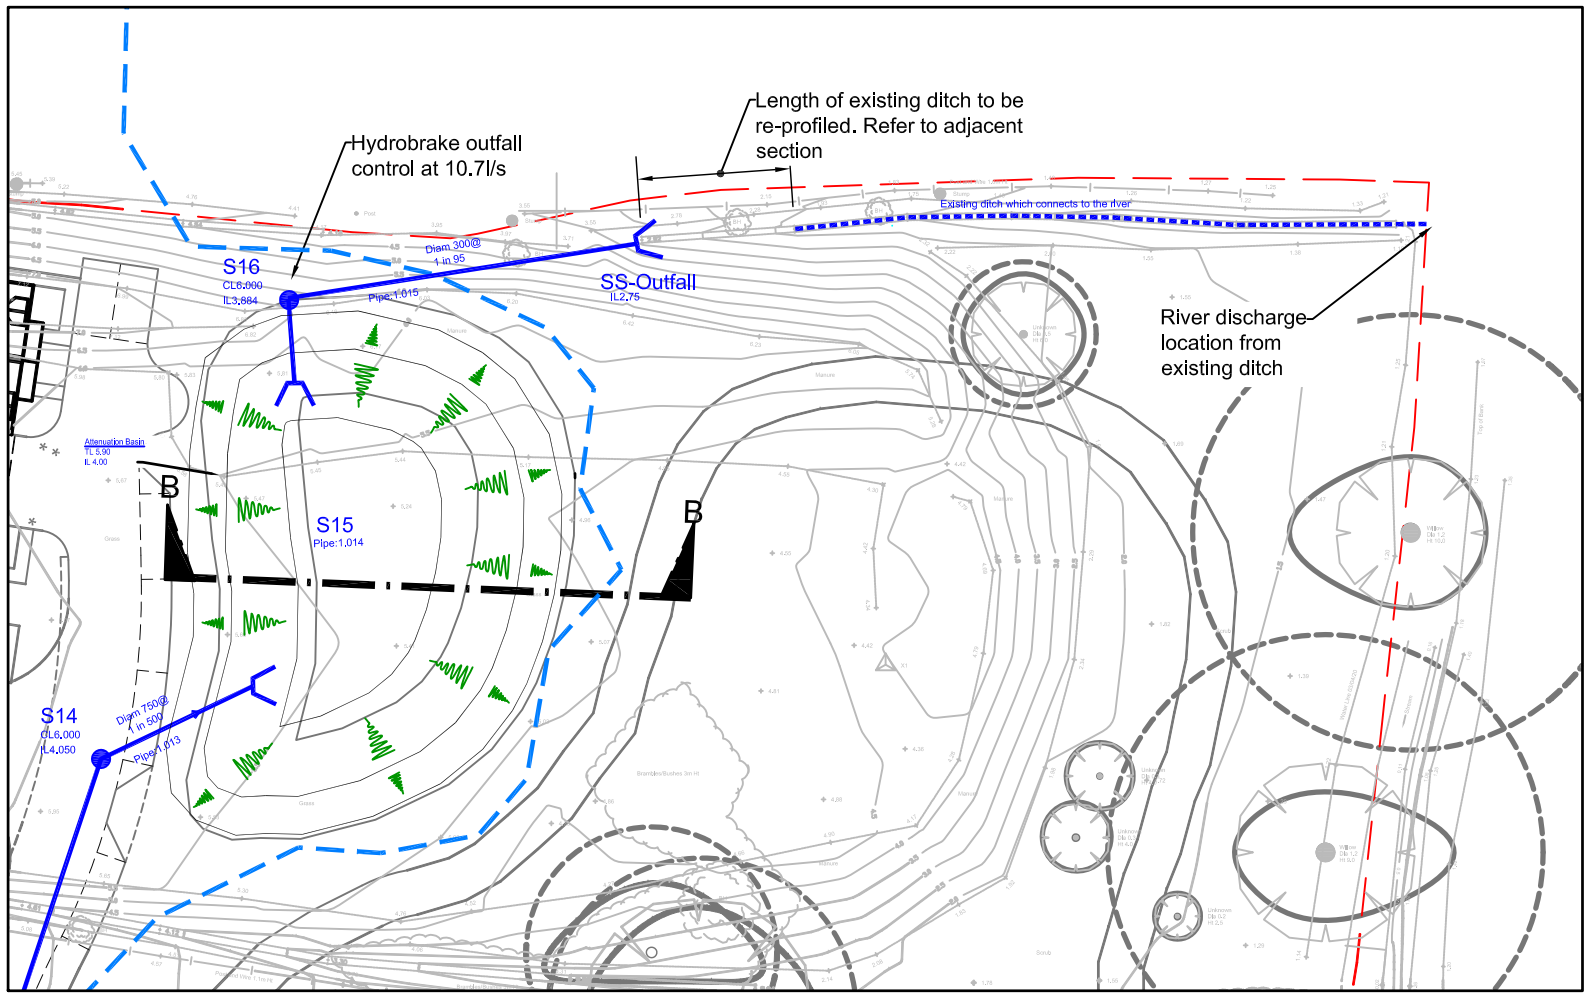

- NOTES**
- THIS DRAWING IS TO BE READ IN CONJUNCTION WITH 20-061-017 AND ALL OTHER RELATED DRAWINGS ISSUED BY THE ENGINEER.
 - DO NOT SCALE FROM THIS DRAWING. WORK FROM FIGURED DIMENSIONS ONLY.
 - ALL DIMENSIONS SHOWN ON THIS DRAWING ARE IN METRES UNLESS OTHERWISE SHOWN.
 - ALL DIMENSIONS, LEVELS AND SURVEY GRID CO-ORDINATES ARE TO BE CHECKED ON SITE AND THE ENGINEER NOTIFIED IMMEDIATELY OF ANY DISCREPANCIES PRIOR TO THE COMMENCEMENT OF THE WORKS. DRAWING BASED ON TOPOGRAPHICAL SURVEY PROVIDED BY OTHERS; C&A ARE NOT RESPONSIBLE FOR ANY INACCURACIES.
 - SECTIONS CAN BE FOUND ON DRAWING 20-061-017

- LEGEND:**
- Surface Water Drainage
 - Flood zone 2 boundary
 - Existing 450 Ø potable water main
 - W 3m Easement
 - SuDS Storage Structure (See Drawing 20-061-017)
 - Conveyance Swale
 - Headwall
 - Lined permeable paving
 - Lined permeable paving with cellular storage

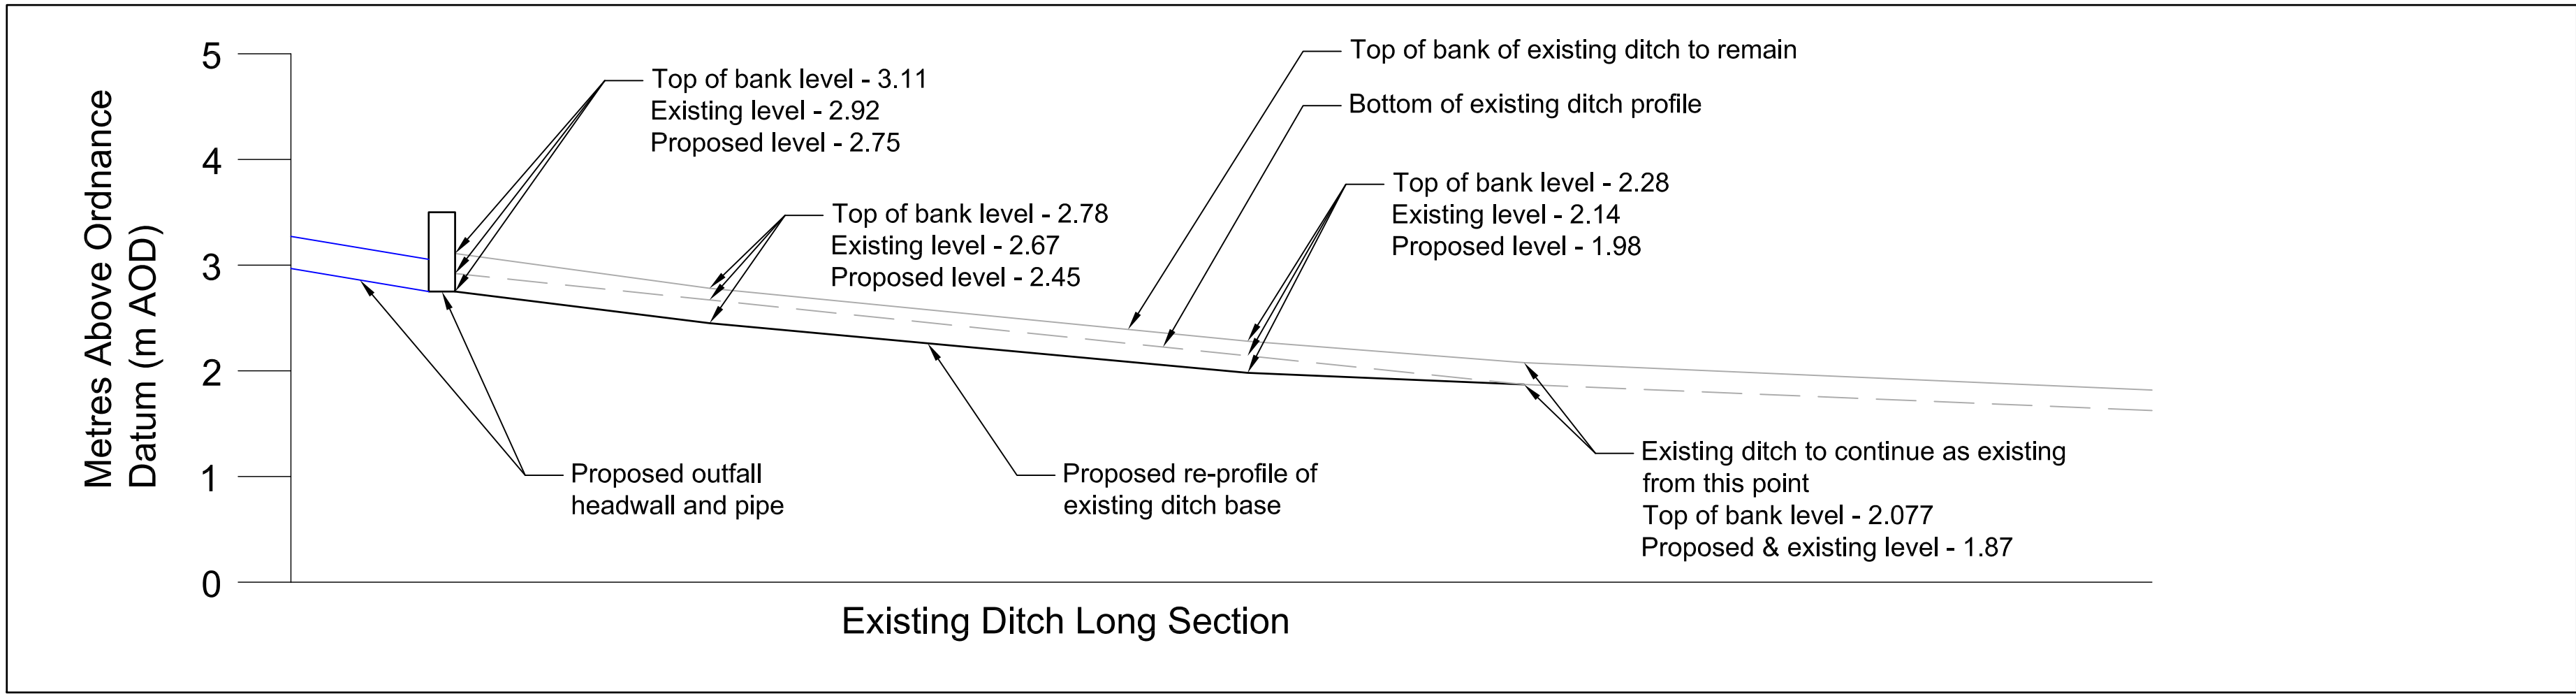

H	Existing ditch reprofiled, outfall level dropped to suit	TSH	SAC	GAC	Feb 2022
L	Layout Updates	SC	SAC	GAC	Feb 2022
K	Drainage Updates	SC	SAC	GAC	Jan 2022
J	Drainage Updates	SC	SAC	GAC	Jan 2022
I	Drainage Updates	SC	SAC	GAC	Nov 2021
H	Drainage Updates	SC	SAC	GAC	Aug 2021
G	Layout Updates	SC	SAC	GAC	Jul 2021
F	Discharge swale shown connecting to existing ditch	GW	SAC	GAC	Jul 2021
E	FFL's added & discharge swale updated	GW	SAC	GAC	Jul 2021
D	Drainage updated to suit, updated Layout.	SC	SAC	GAC	Jul 2021
C	Drainage updated to suit, updated Layout.	SC	SAC	GAC	Apr 2021
B	Drainage updated to suit, updated Layout (02L).	JT	MR	GAC	Feb 2021
A	Drg renamed, updated Layout (02K).	JT	MR	GAC	Jan 2021
Rev	Amendments	Drm	Chk	App	Date

Charles & Associates

Issued by

Landmark House
Station Road
Hampshire
RG27 9HA
01256 68429

www.c-a.co.uk

Job Title

Land East of
Woodgate Lane

Drawing Title

Preliminary Drainage
Strategy

Client

Pye Homes

Scale 1:500@A1

Date Jan 21

Designed JT

Drawn JT

Checked TSH

Approved GAC

Job No 20-061

Drawing No 20-061-007

Rev M