



Willows
Caravan
Park

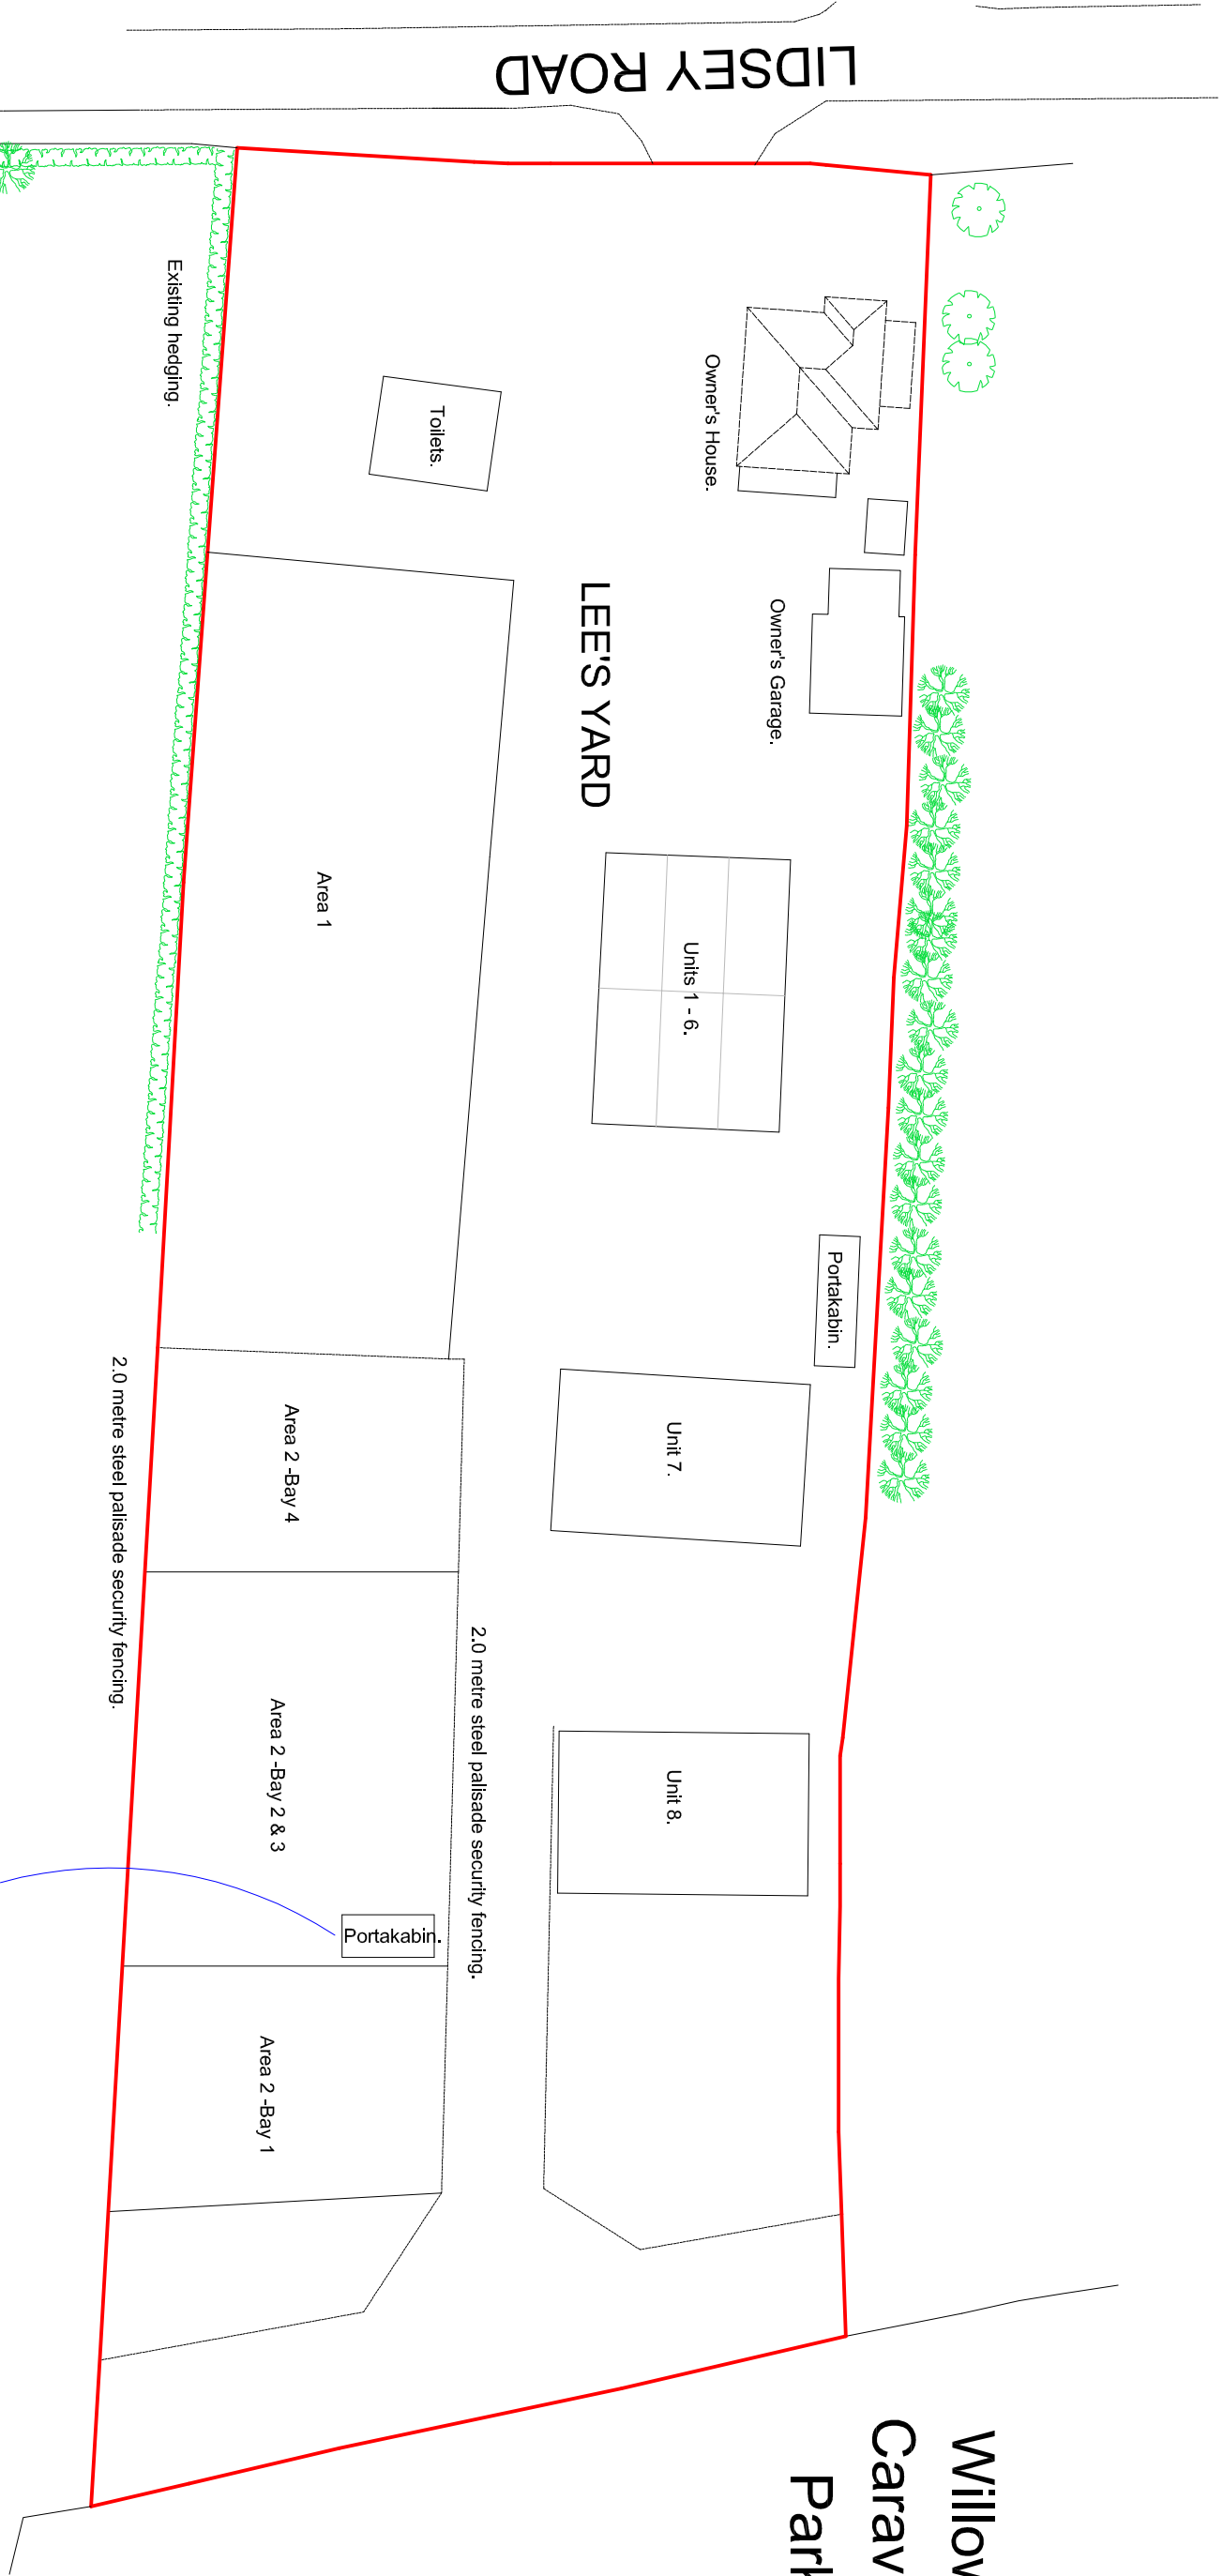

Site Block Plan (scale 1:500)

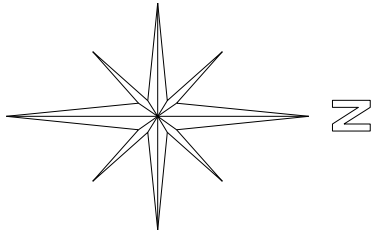

SUSSEX BUILDING CONSULTANCY LIMITED
LEE'S YARD, LIDSEY ROAD, WOODGATE,
CHICHESTER.

LABC
partner
3 NORTHGOTE ROAD
BOGNOR REGIS
PO21 5LZ
TEL/FAX - (01243) 861379