
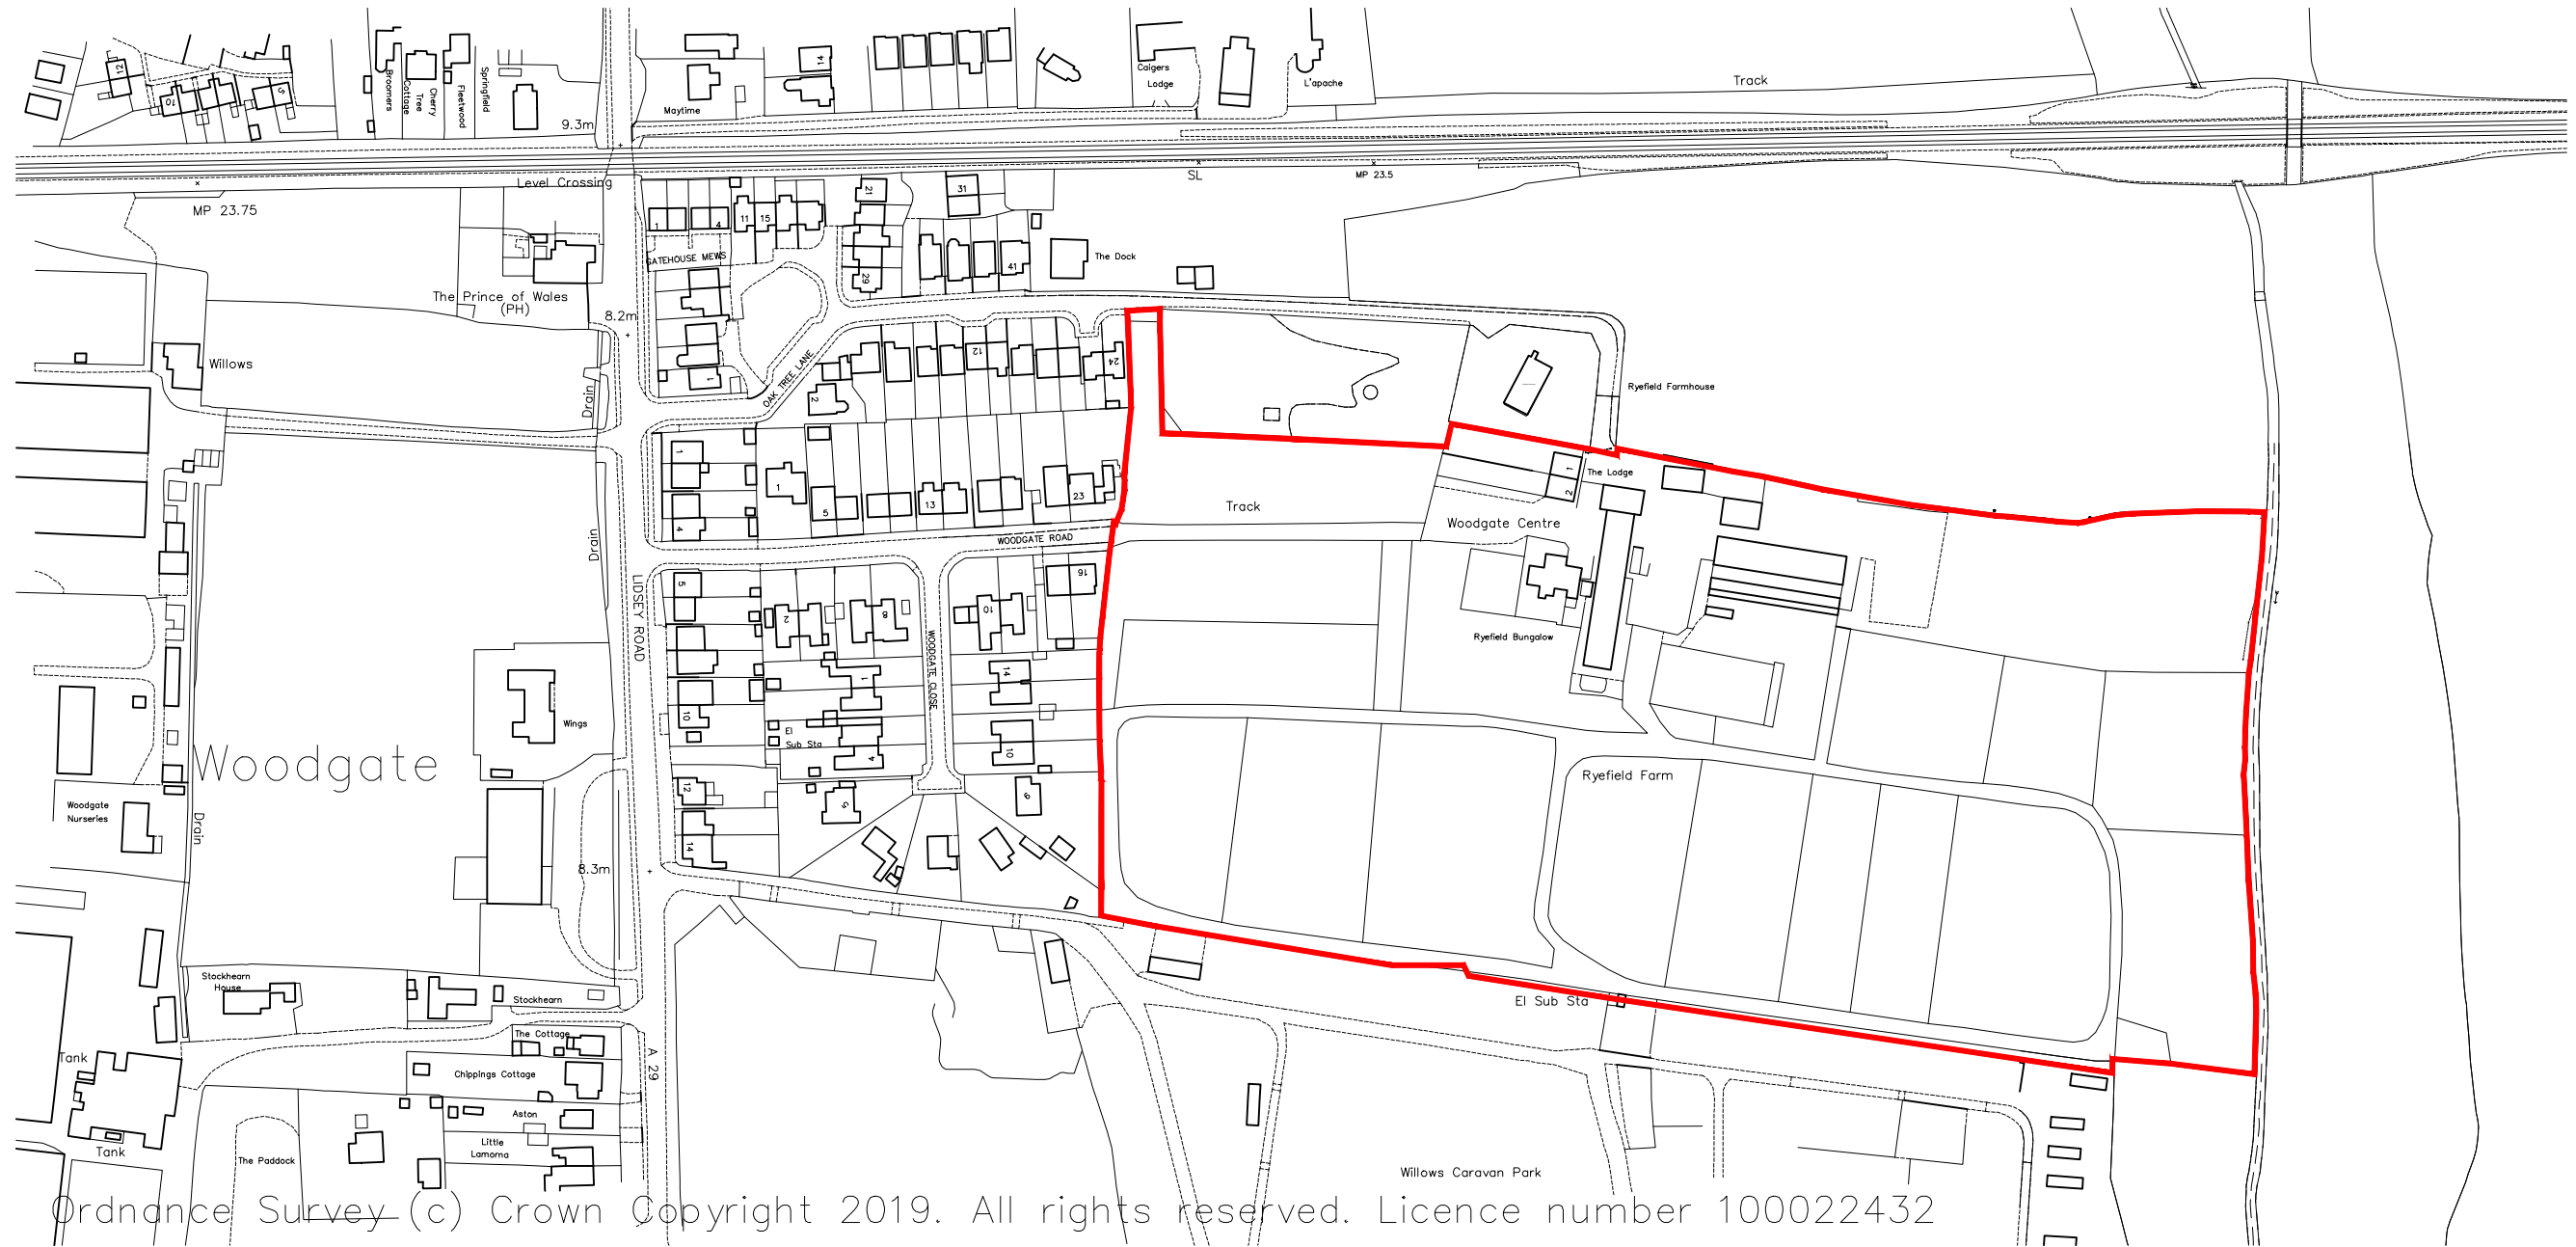


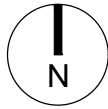

Ordnance Survey (c) Crown Copyright 2019. All rights reserved. Licence number 100022432

Client's Name
Pye Homes

Job Title
**Land east of Woodgate Lane,
Woodgate**

Drawing Title
Location Plan

Scale
1:2500 @ A3

metres 25 50 75 100

Drawn
LT

Checked
KE

Date
07.01.21

Job No
6781

Drawing No
PL-01

Rev
-

Status
APPROVAL

Rev Date Revision Details Dr Ch

ECE Architecture

London: 76 Great Suffolk Street
London, SE1 0BL
T 0207 928 2773 E london@ecearchitecture.com
Sussex: Brooklyn Chambers, 11 Goring Road
Worthing, West Sussex, BN12 4AP
T 01903 248777 E sussex@ecearchitecture.com
Bristol: Westworks, Colston Tower
Colston Street, Bristol, BS1 4XE
T 0117 214 1101 E bristol@eceworks.com
www.ecearchitecture.com