ARUN DISTRICT COUNCIL:AL/109/07

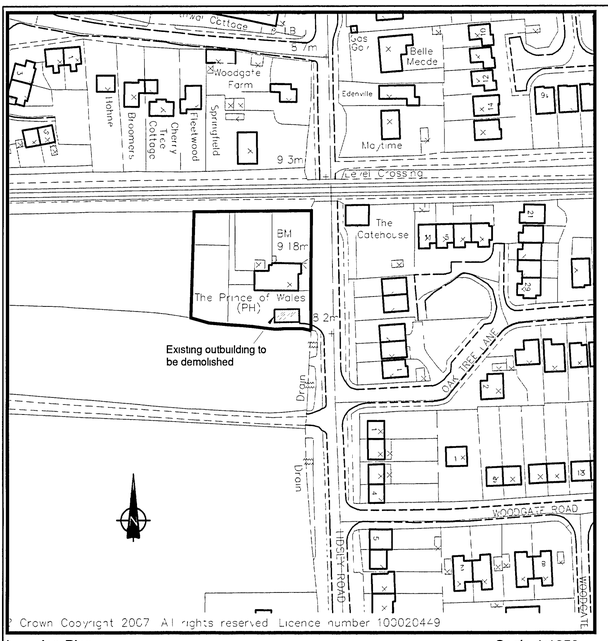

Location Plan Scale 1:1250

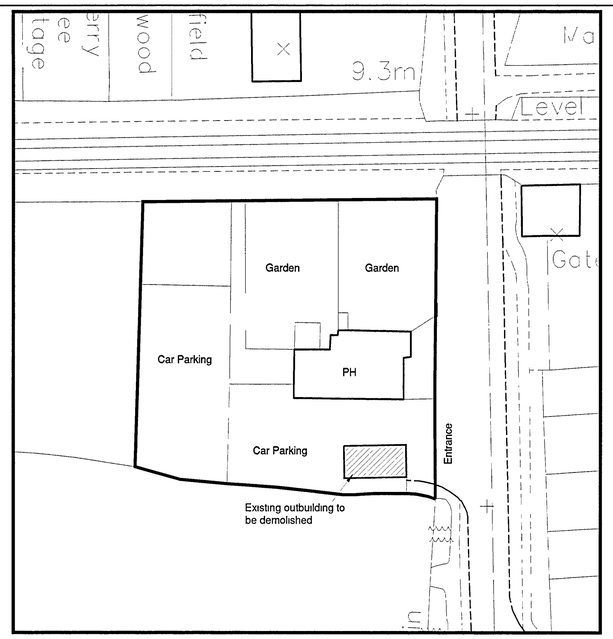

Block Plan Scale 1:500

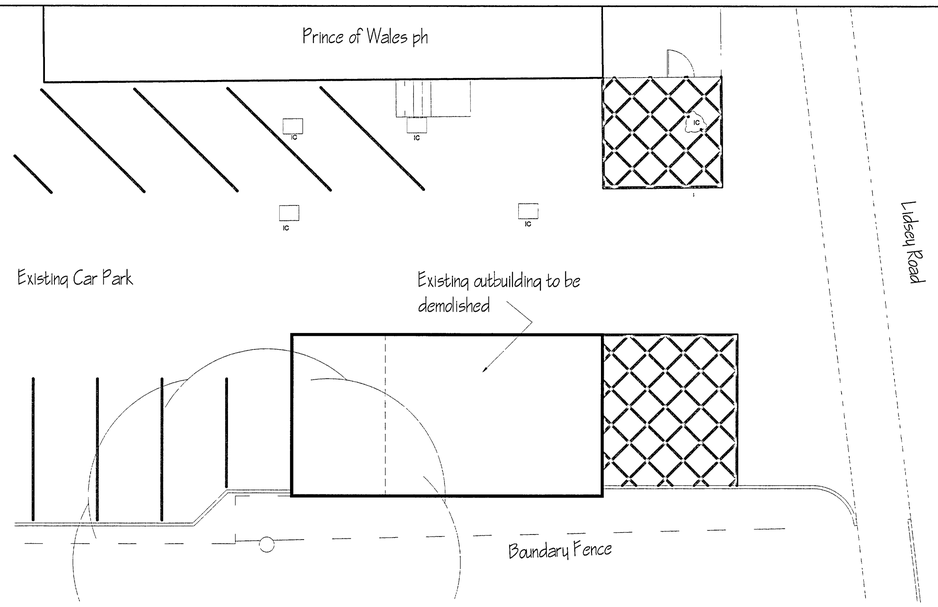

Existing Site Plan Scale 1:100

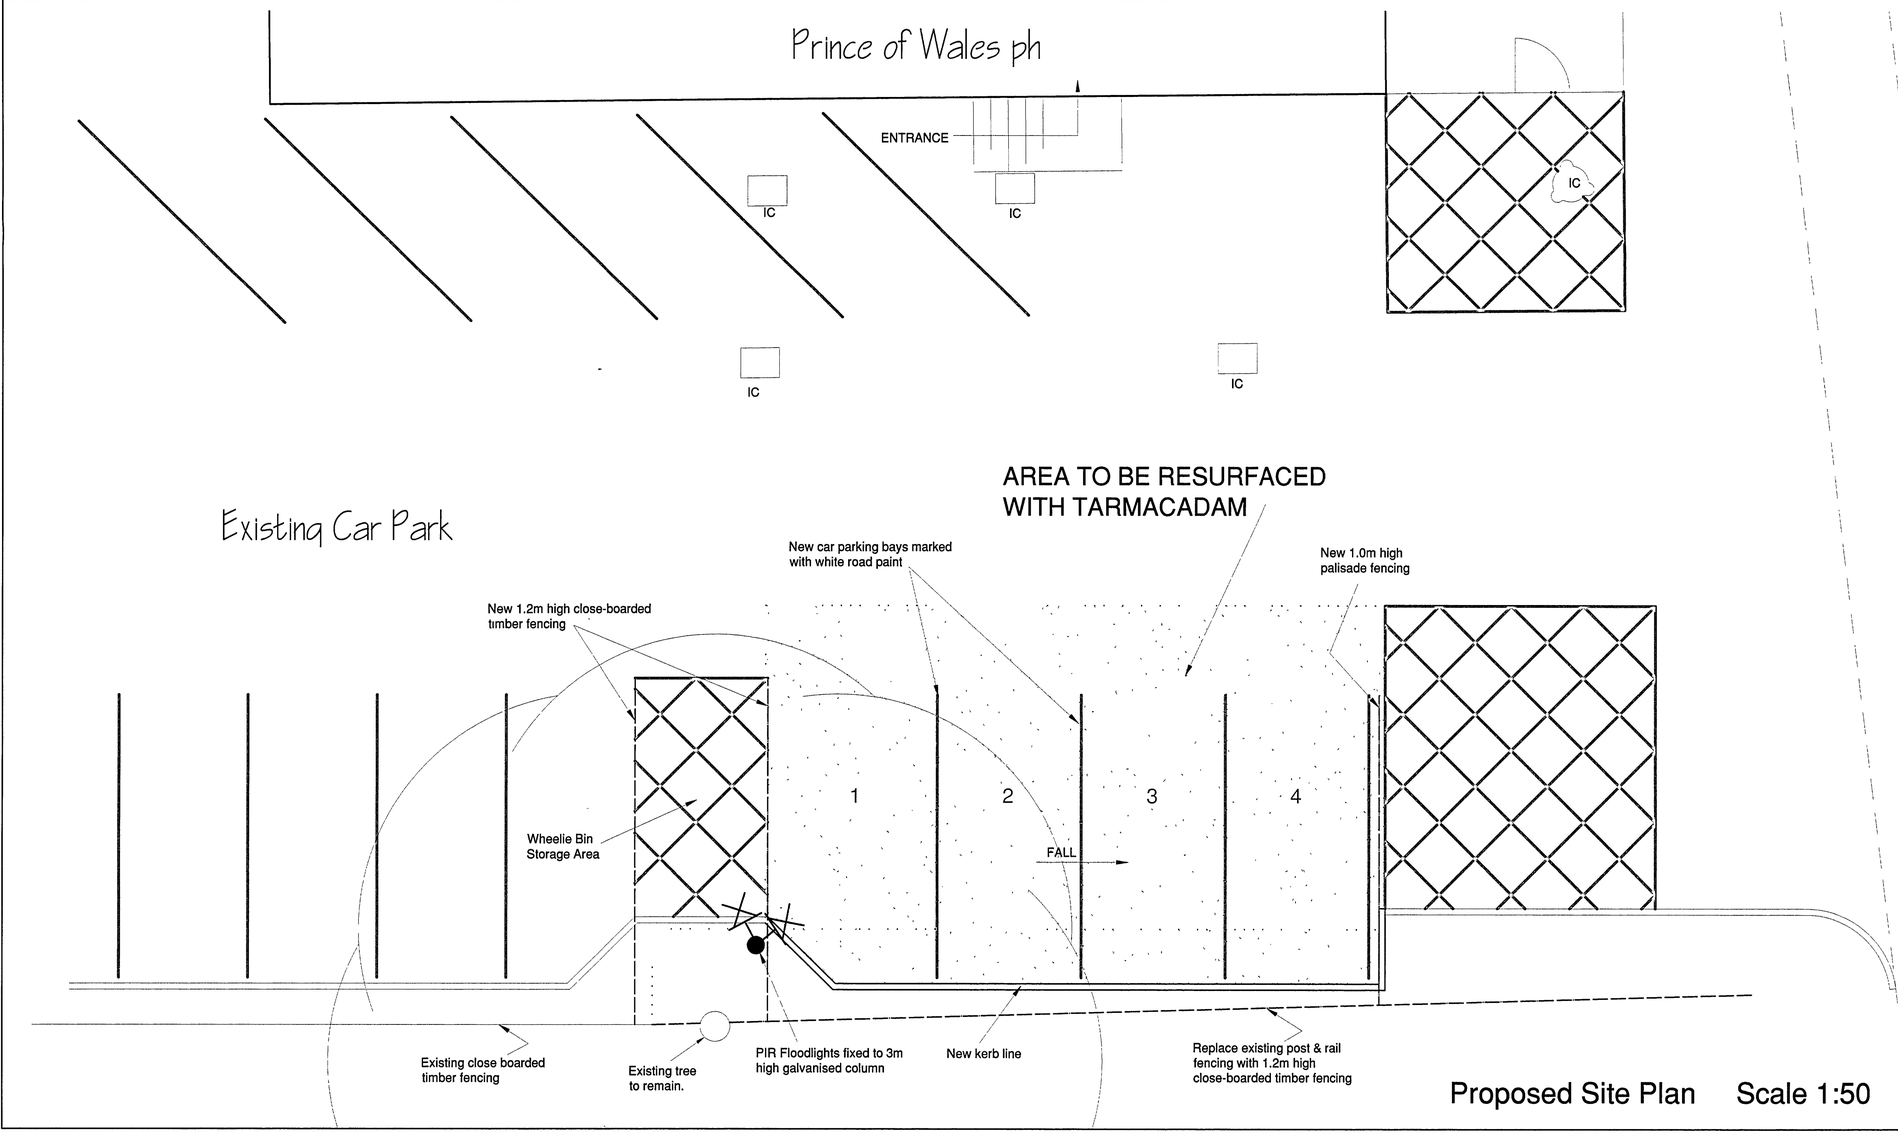

Proposed Site Plan Scale 1:50

Notes

All details are indicative only. All dimensions to be checked on site by contractor prior to commencement of works. Any discrepencies in drawings to be reported to Philips Chartered Surveyors.

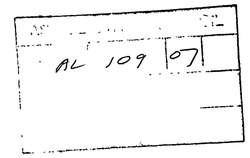

Rev.	Amendments	Date	Drw.
A	Planning comments 12.10.07	02.11.07	GRM

Philips
Chartered Surveyors
Building Surveyors, Designers and Consultants
The Old Coach House, 78 Lower Street,
Pulborough, West Sussex, RH20 2AZ
Tel: 01798 873222 Fax: 01798 873444
e-mail:info@philips-surveyors.co.uk

CLIENT:
Greene King Pub Partners

PROJECT:
Prince of Wales PH
Lidsey Road, Woodgate, Chichester, West Sussex PO20 3ST

Demolition of Existing Outbuilding to Provide for 4no. Car Parking Spaces

DRAWING TITLE:
Existing and Proposed Layout
Location and Block Plan

DRAWN:	JOB NO:	SCALE:
GM	1595/07	1 1250 1 500 1 100 1 50 @A1
CHECKED: DRL	DRAWING NO: P1	REV: A
DATE: Sept 07		

© Philips Chartered Surveyors.