



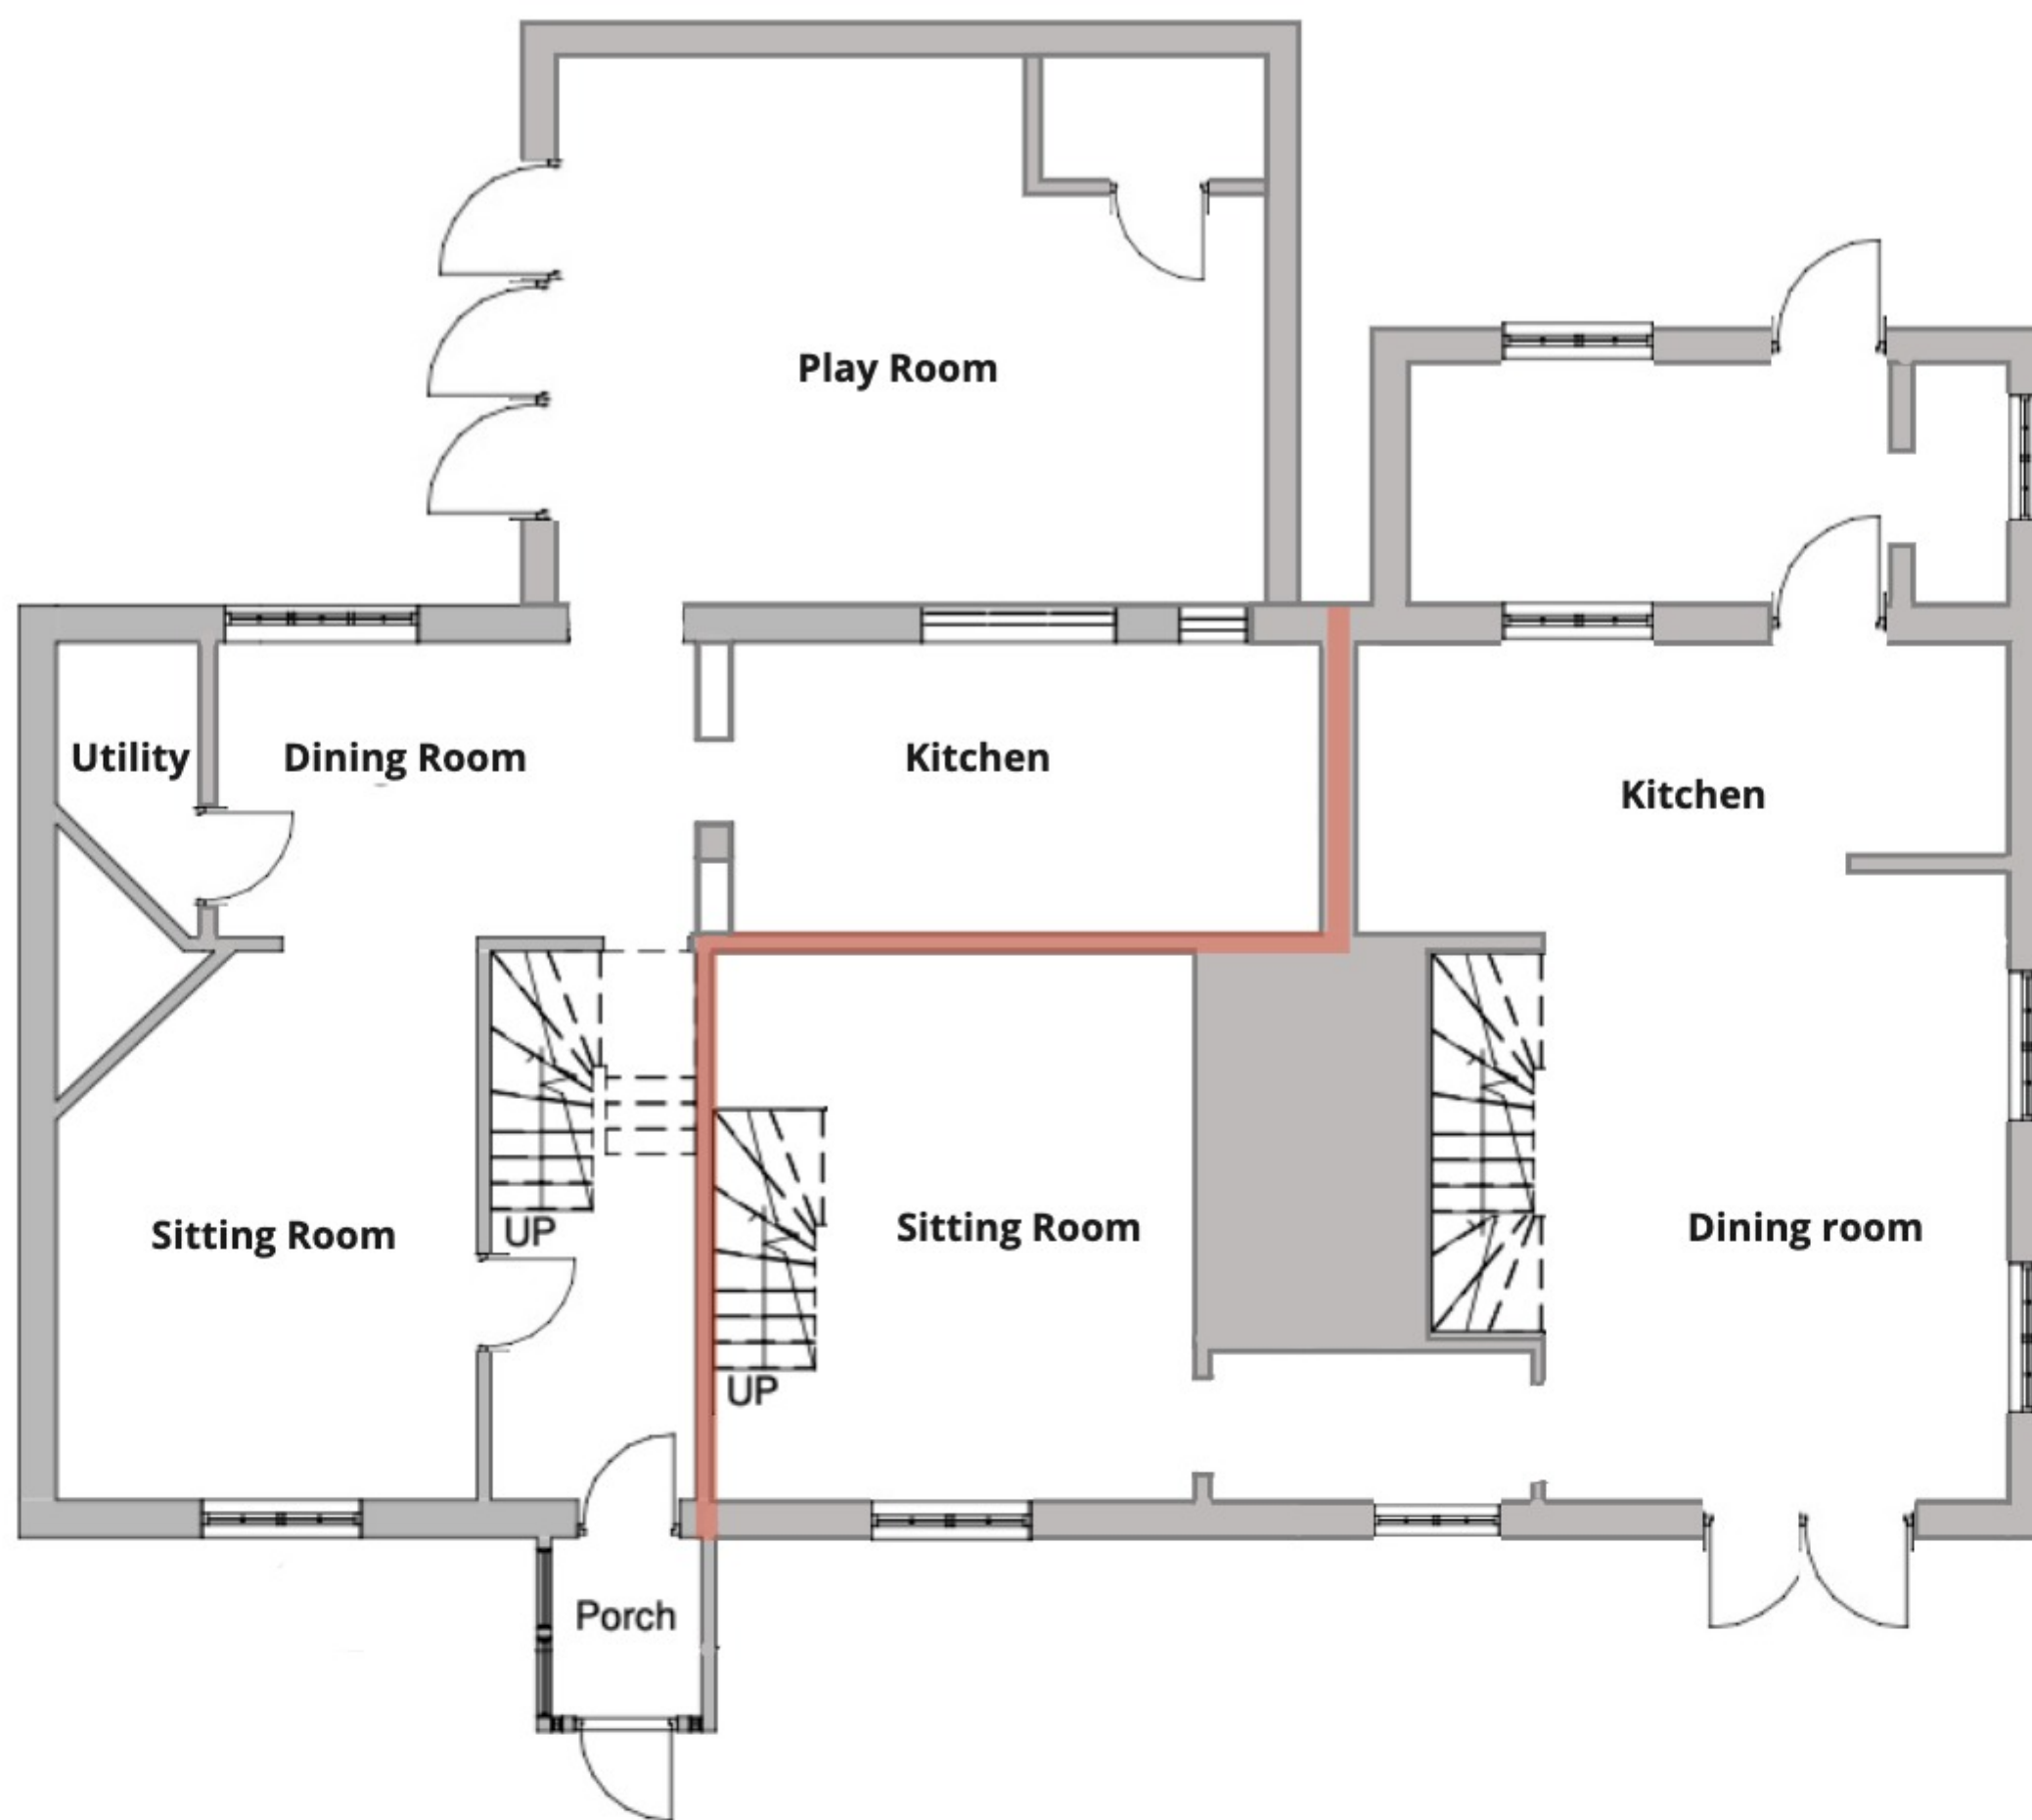

Existing Ground Floor
1 : 100

| = Current dividing boundary

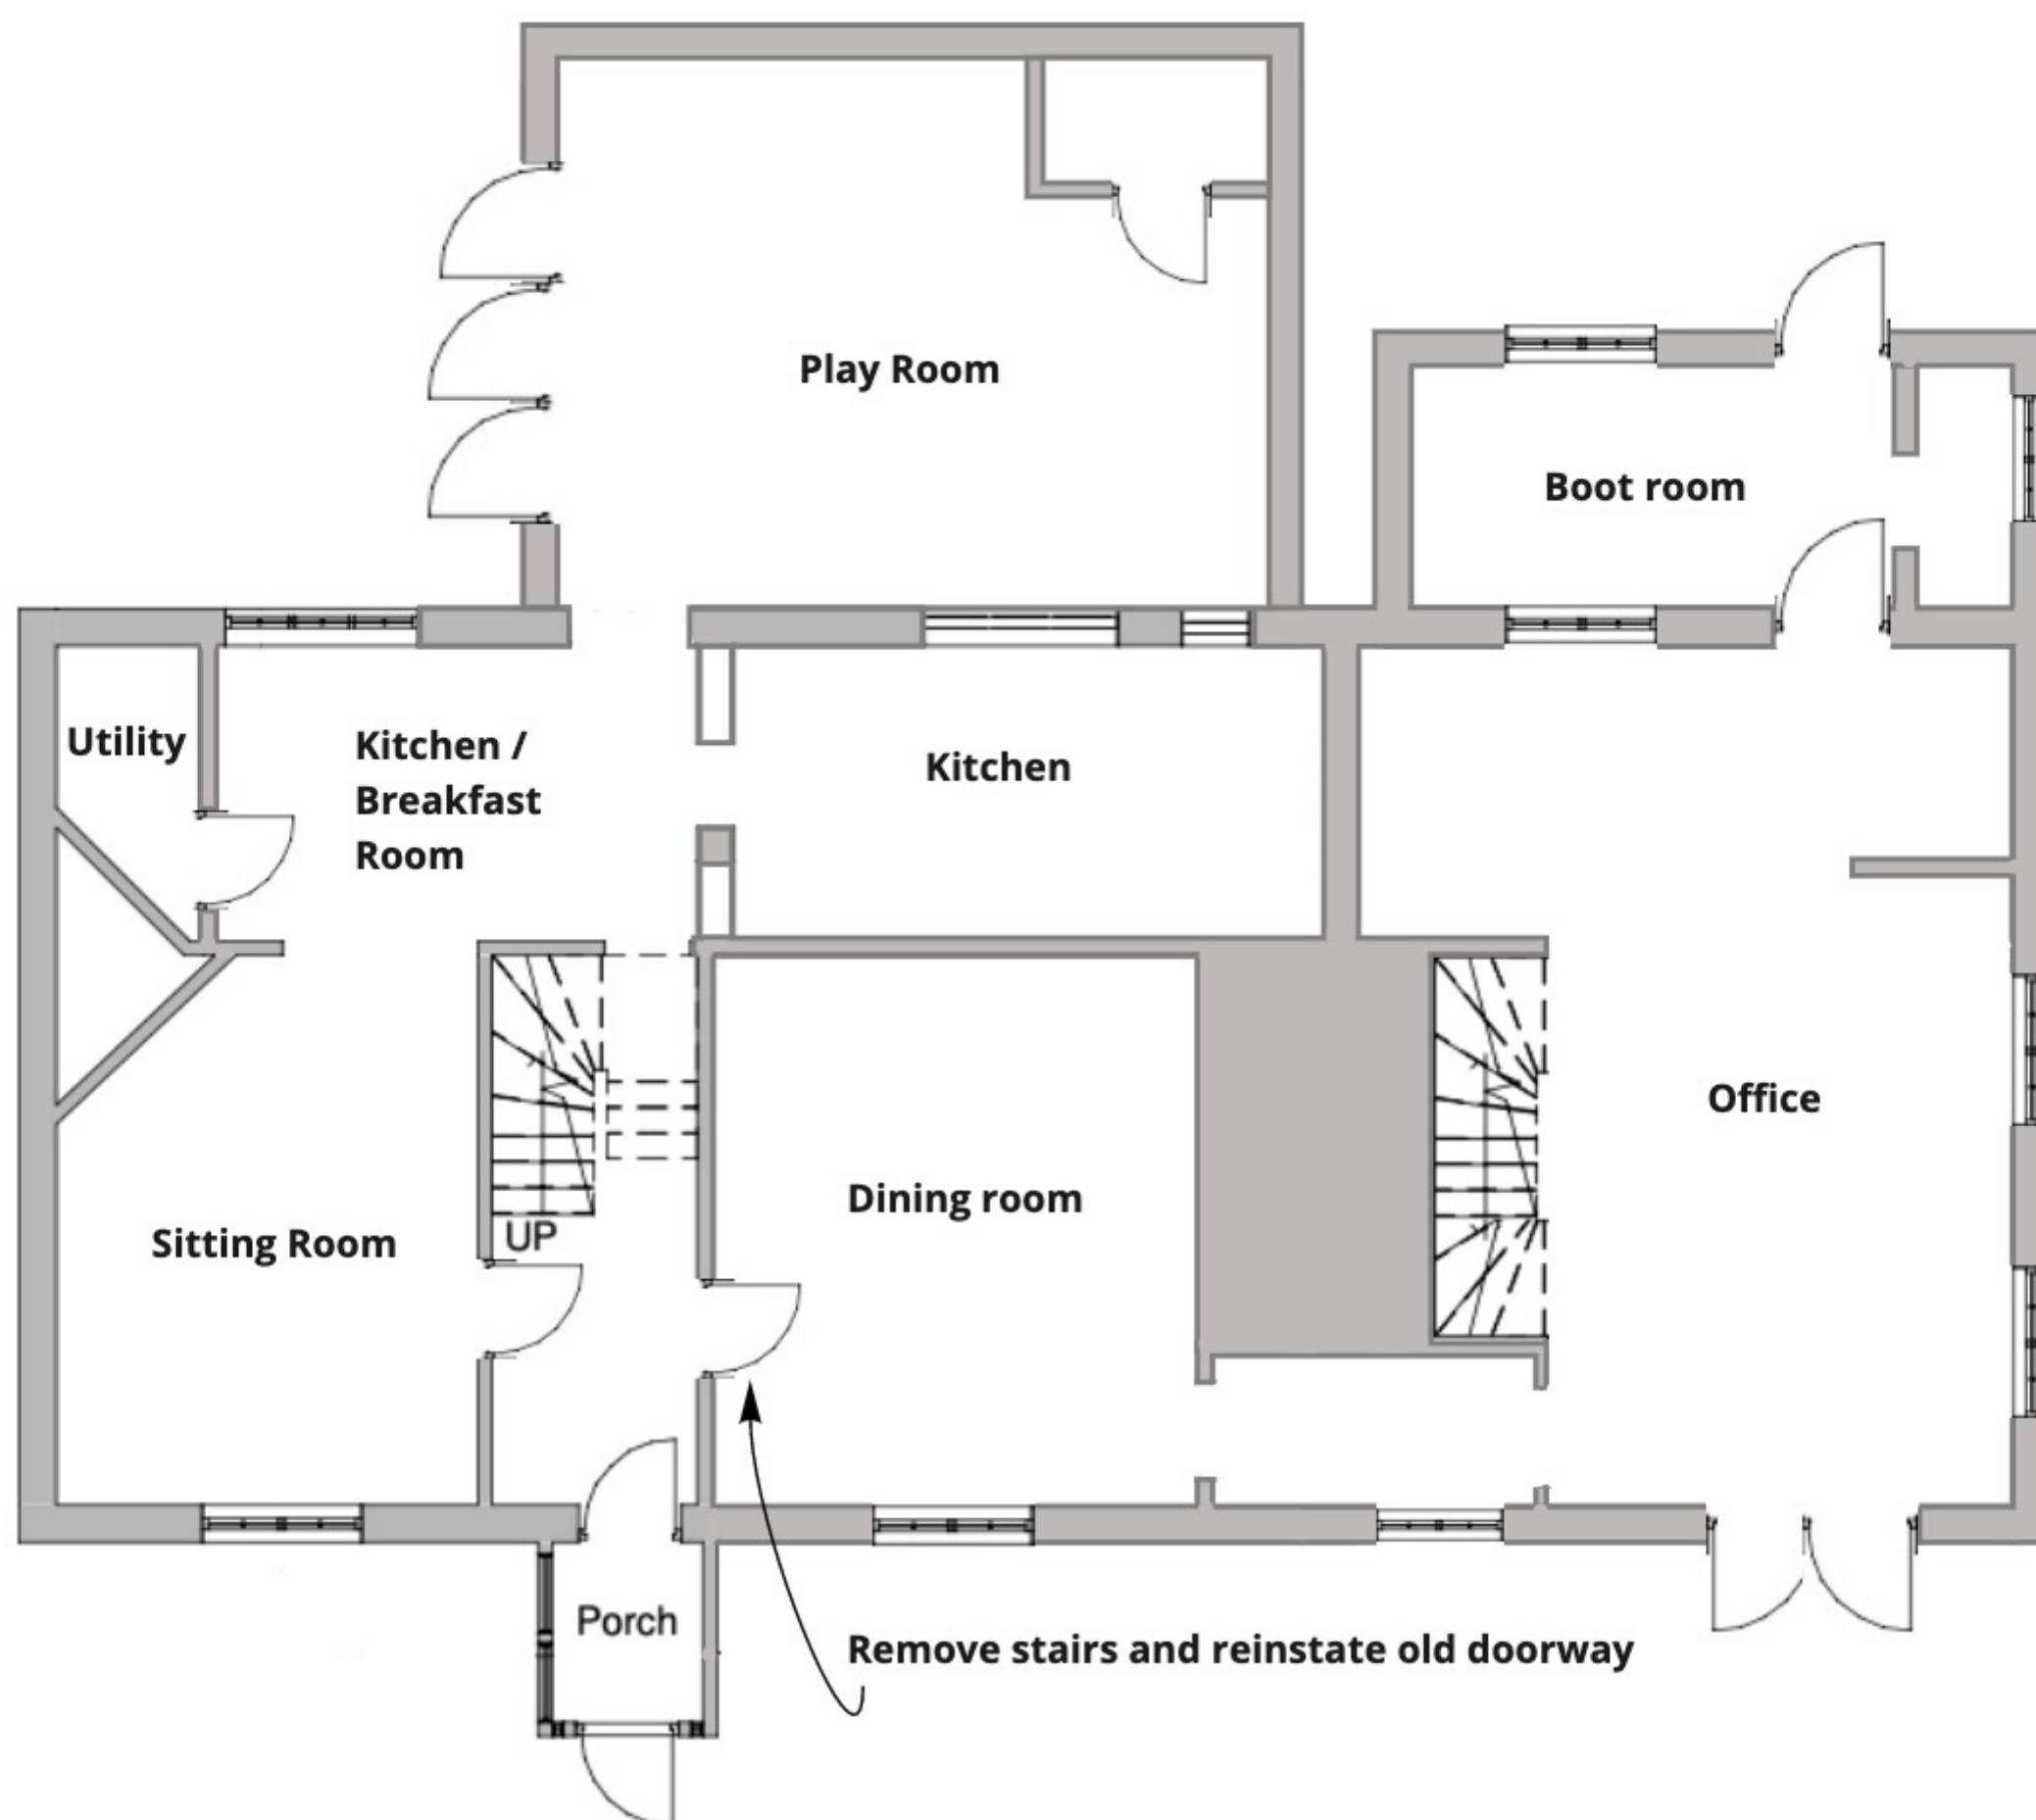

Proposed Ground Floor
1 : 100