
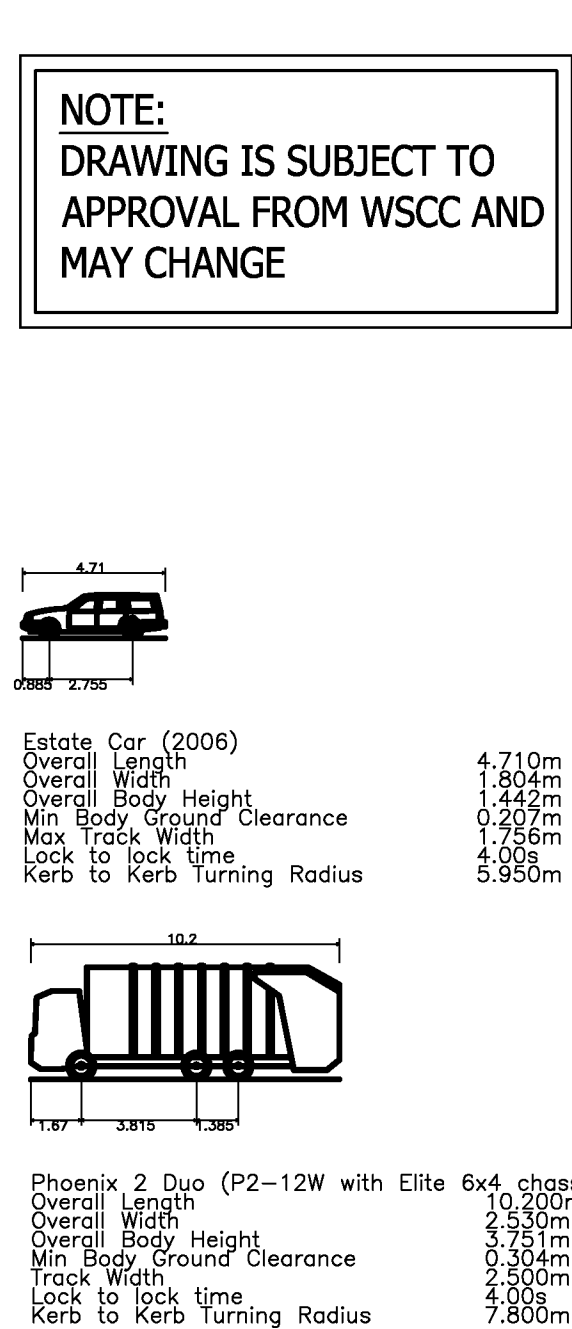
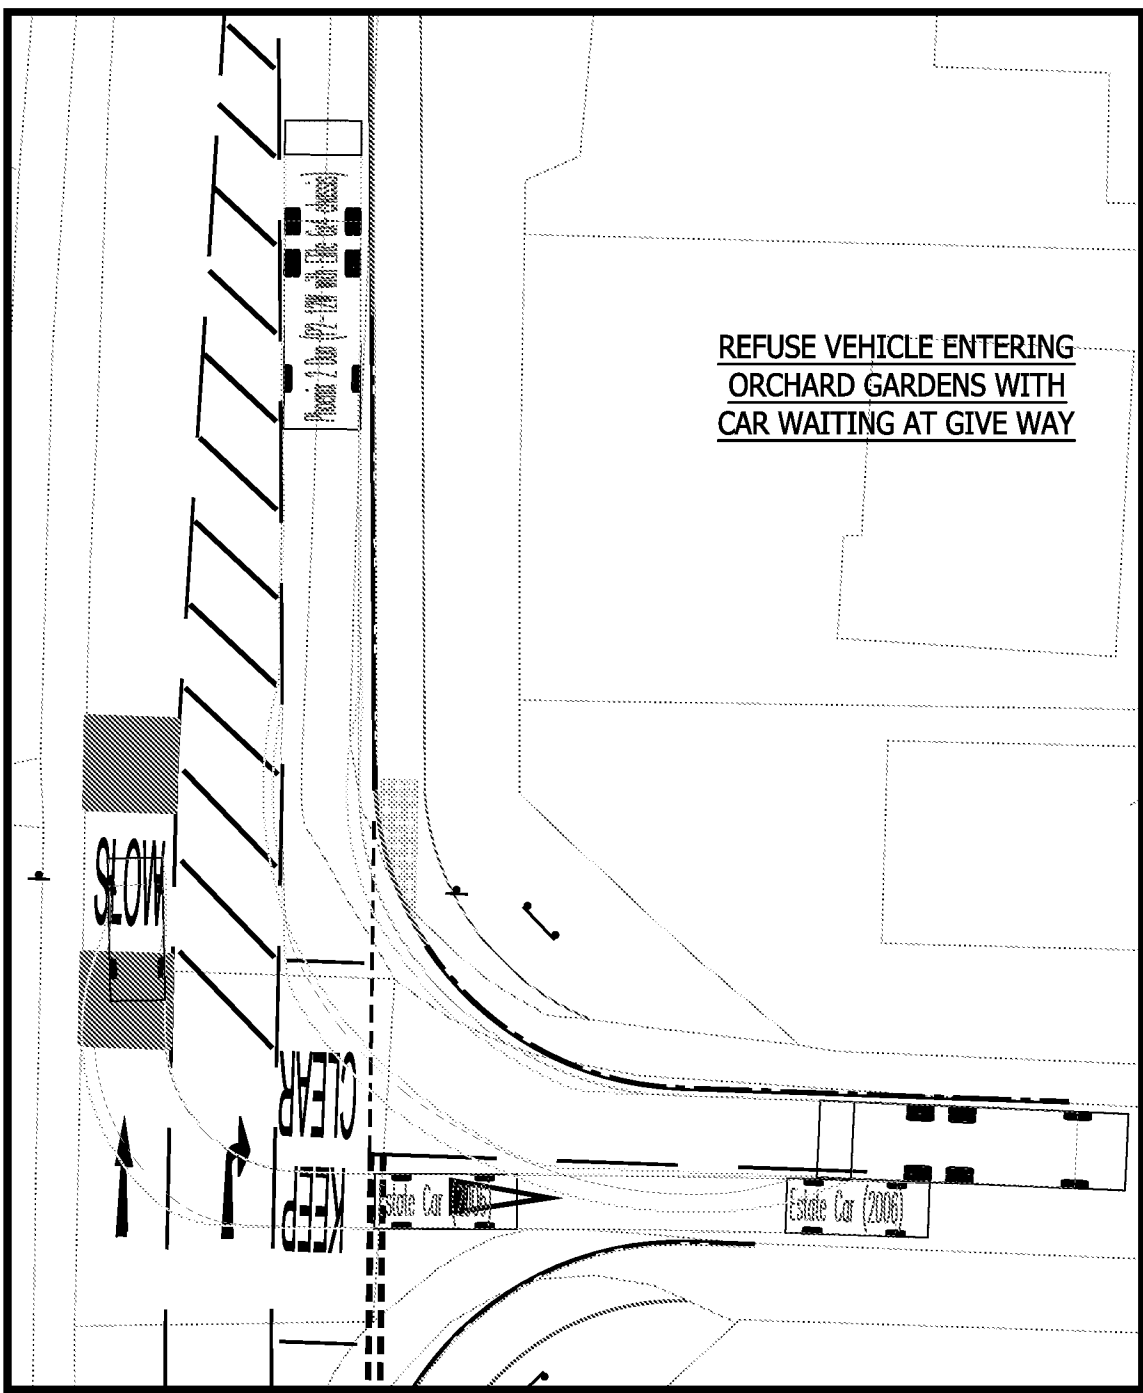
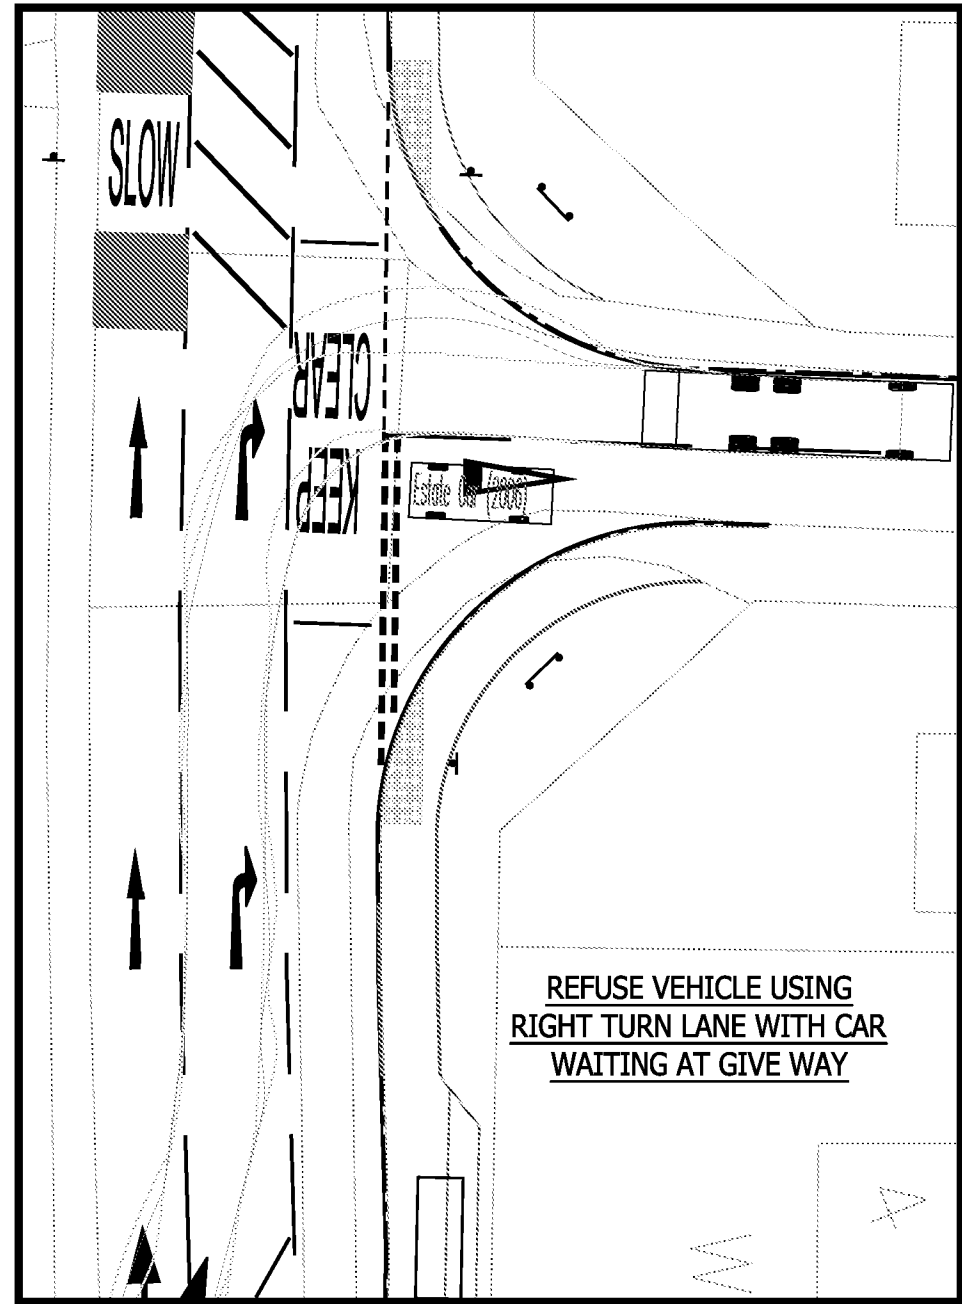
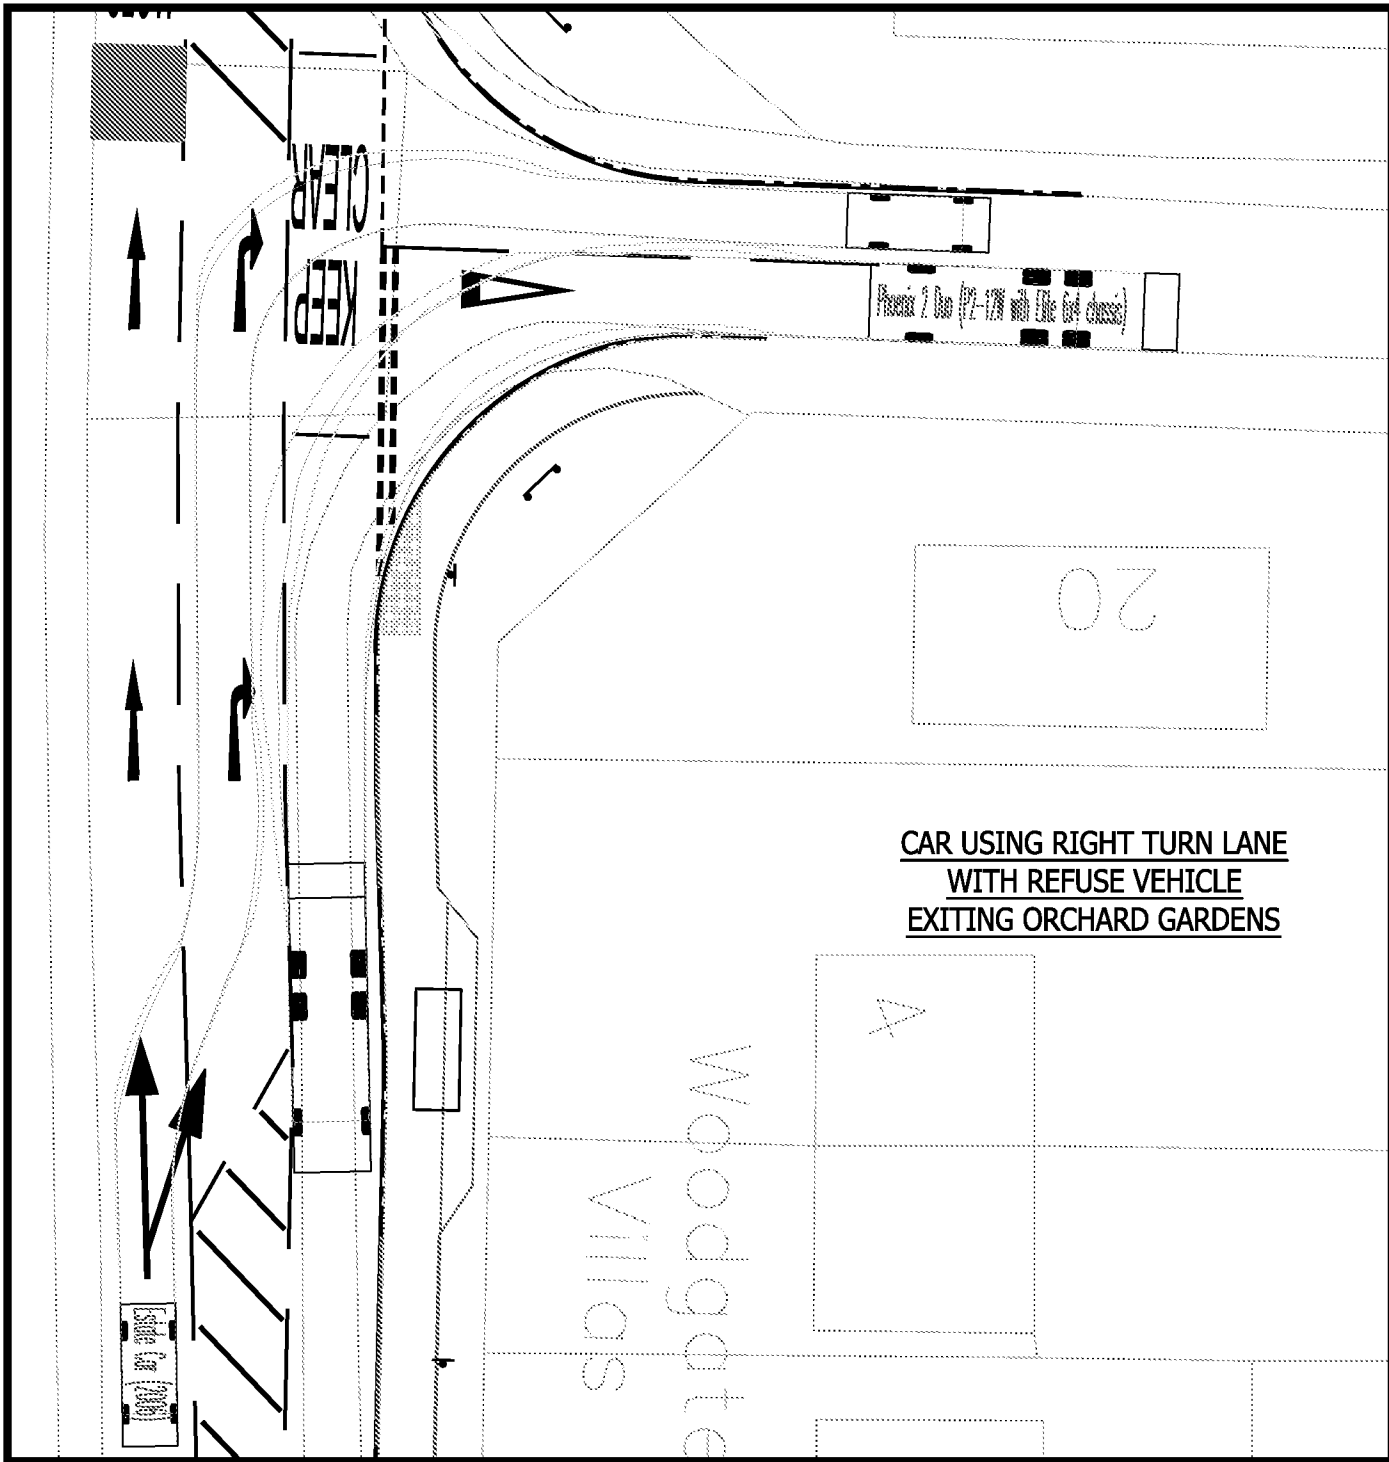
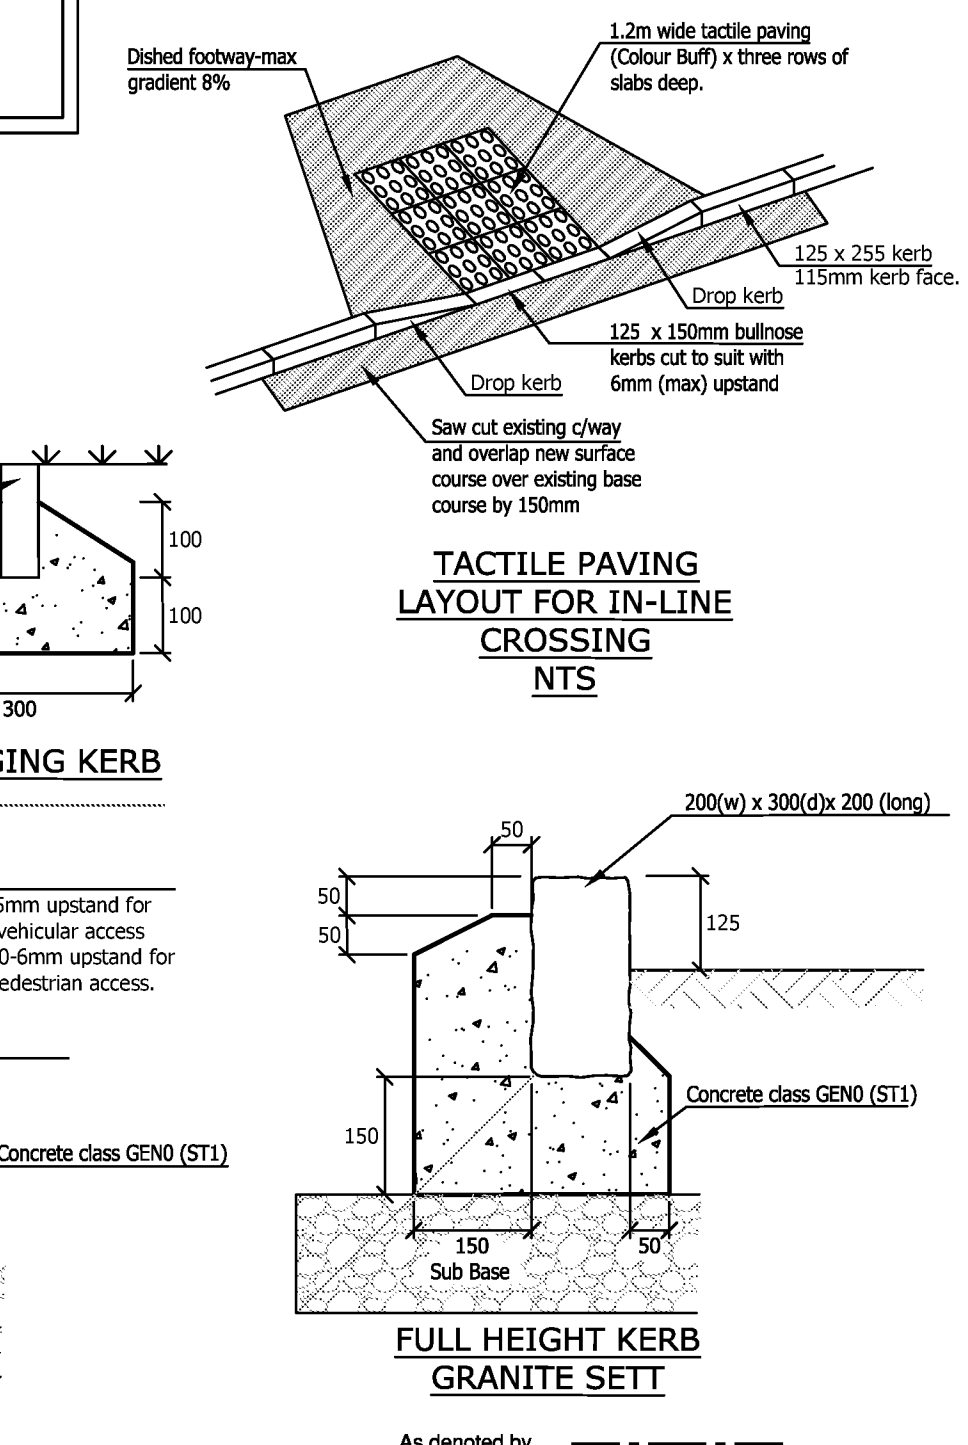
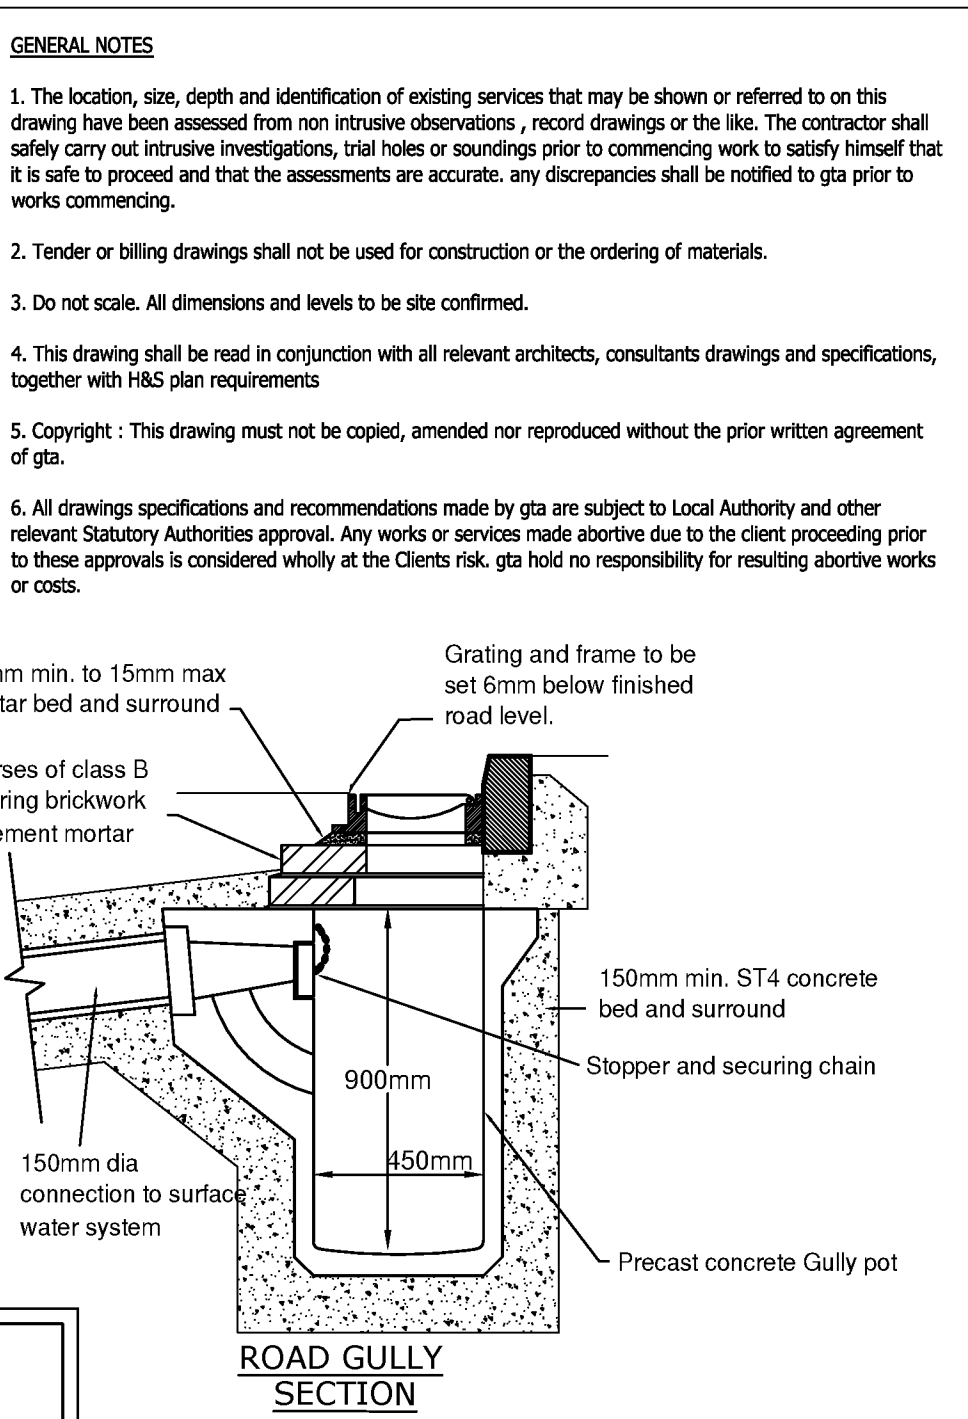
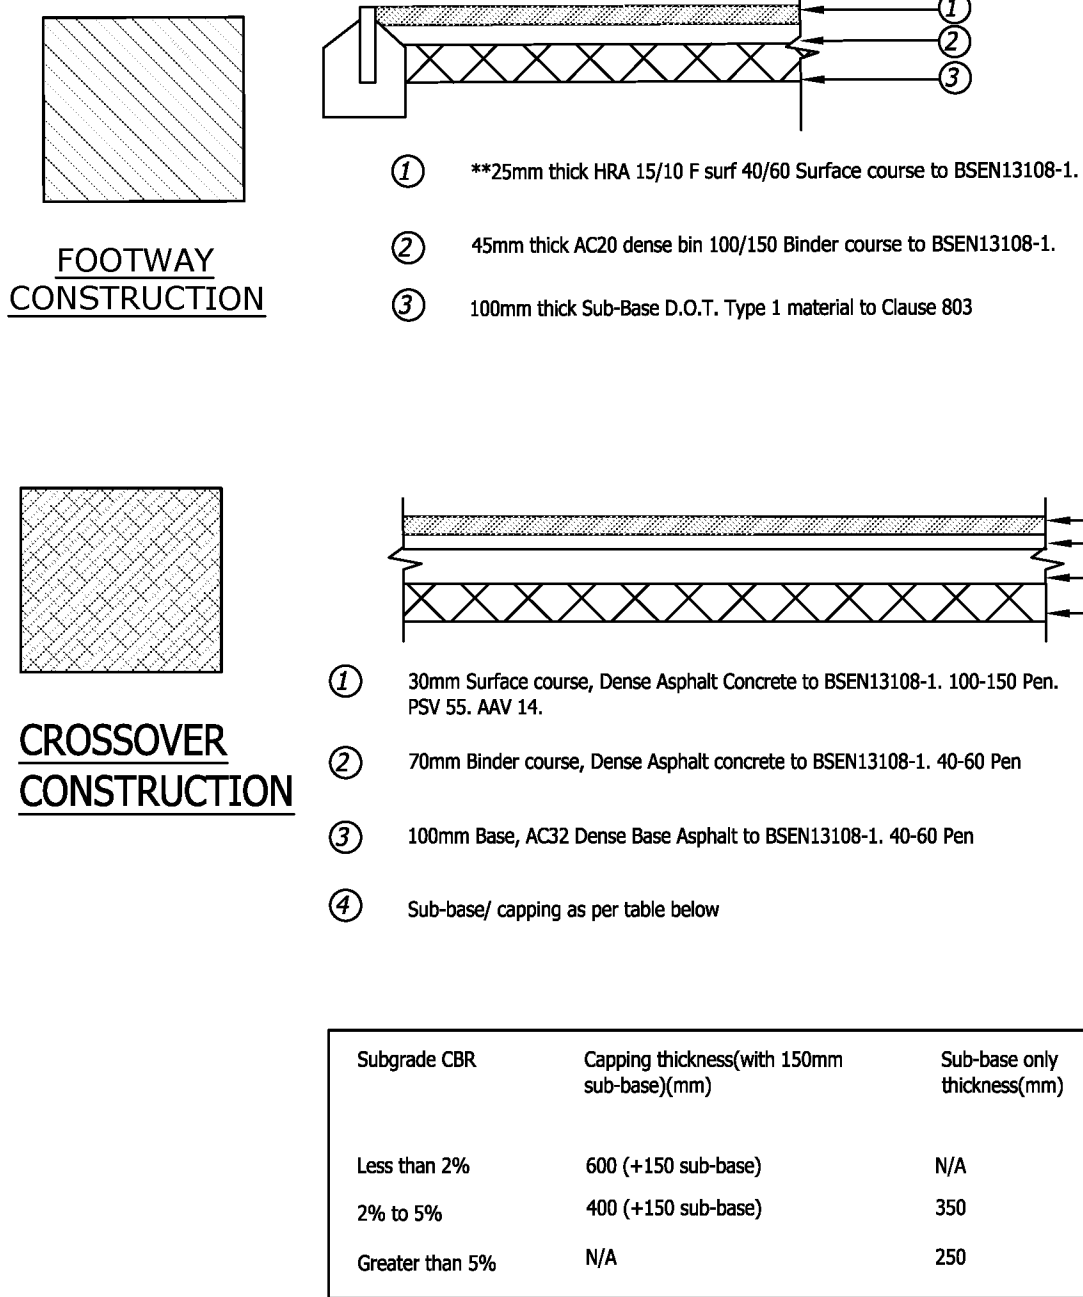
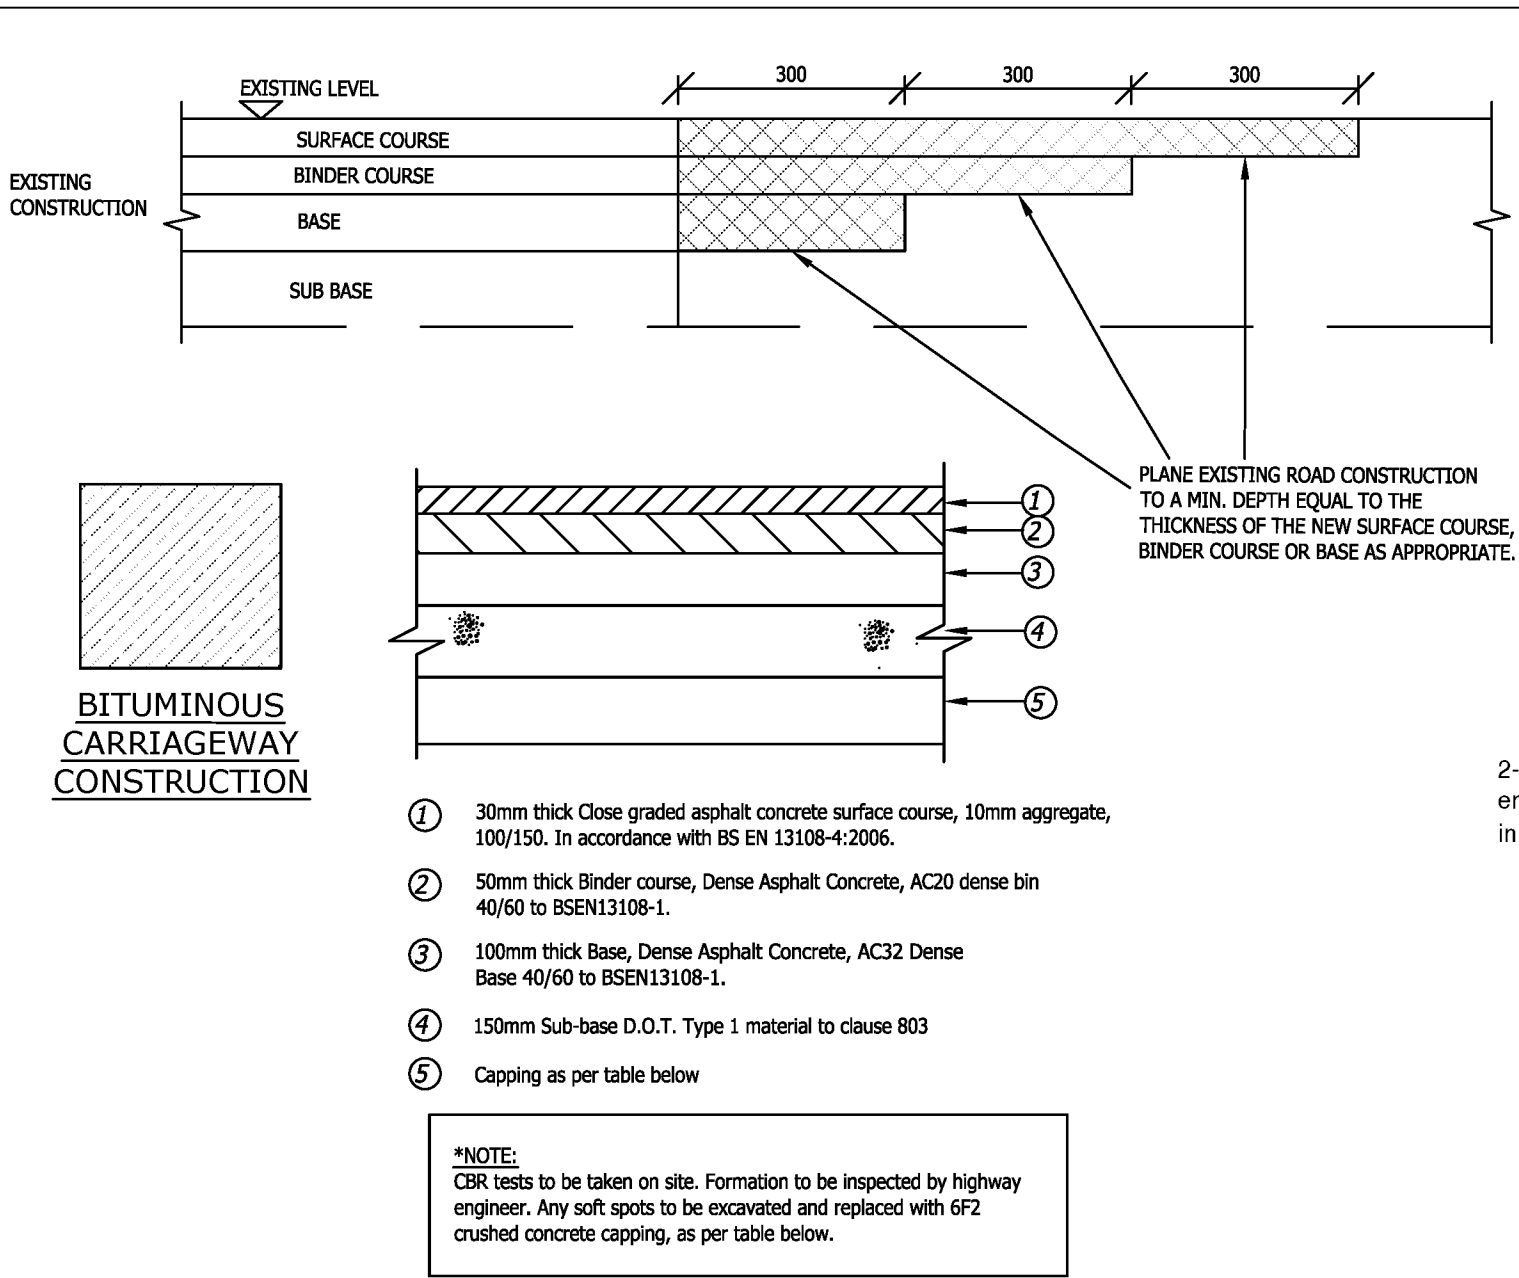


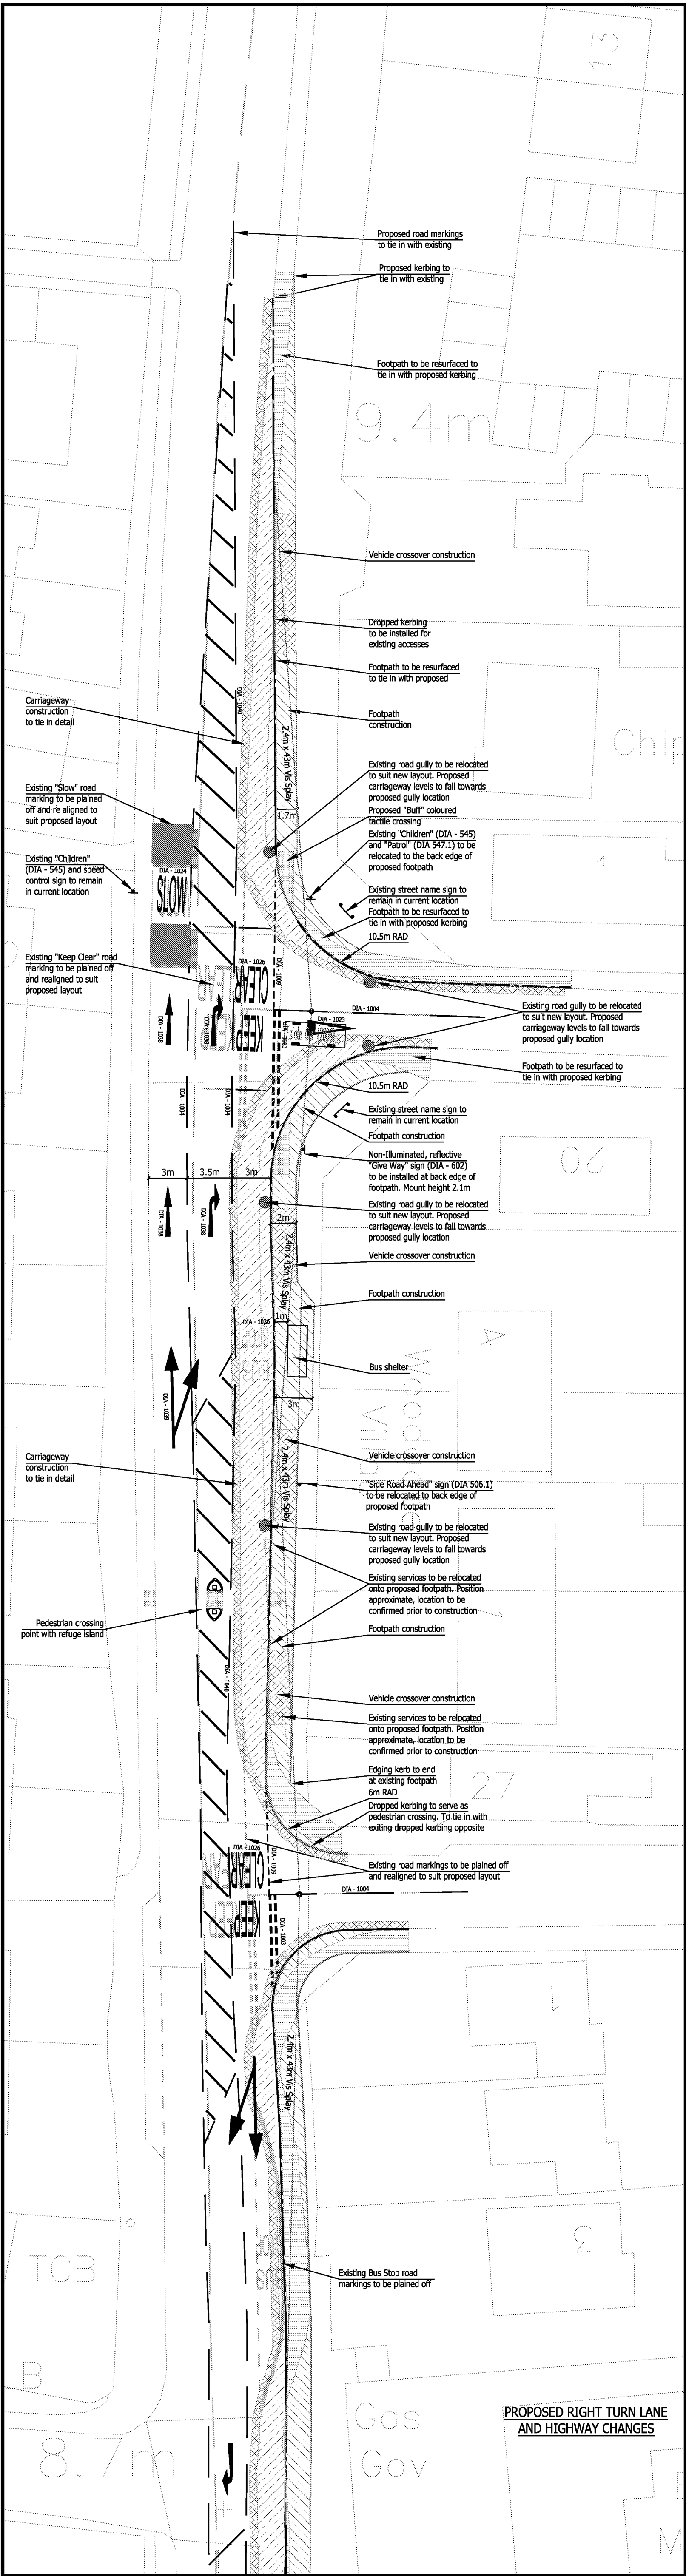

D	Right turn lane increased to 3.5m	09/02/17	JMW	LS
C	Updated to WSCC comments	24/01/17	JMW	LS
B	Updated to WSCC comments	20/12/16	JMW	LS
A	Updated to WSCC comments	13/12/16	JMW	LS
-	Initial Issue	11/08/15	LT	LS
Rev	Amendments	Date	Dsn	Chk
Status				
PRELIMINARY				
Client				
ANDREW LOOSLEY				
Architect				
Project				
LAND EAST OF ORCHARD GARDENS				
Title				
PROPOSED RIGHT TURN LANE AND VEHICLE TRACKING				
Date AUGUST 2015		Scale @ A1 1:250		
Base Layout Ref.		CAD File ref.		
Clients Ref.		Project Ref. 5919		
 gta civils ltd				
CONSULTING ENGINEERS gloucester house, 66a church walk, burgess Hill, west sussex, rh15 9as tel:01444 871444 fax:01444 871401 web: www.gtacivils.co.uk				
Drawing Number 5919/100			Rev. D	