


- NOTES:**
- 1. Do not scale this drawing except for Planning purposes.
 - 2. Use figured dimensions only,
 - 3. All dimensions must be checked on site by the contractor prior to commencement of work.
 - 4. All construction details are indicative and are to be checked and confirmed on site and any divergence's are to be agreed with the Contract Administrator.
 - 5. This drawing is the copyright of RJCA Chartered Architects

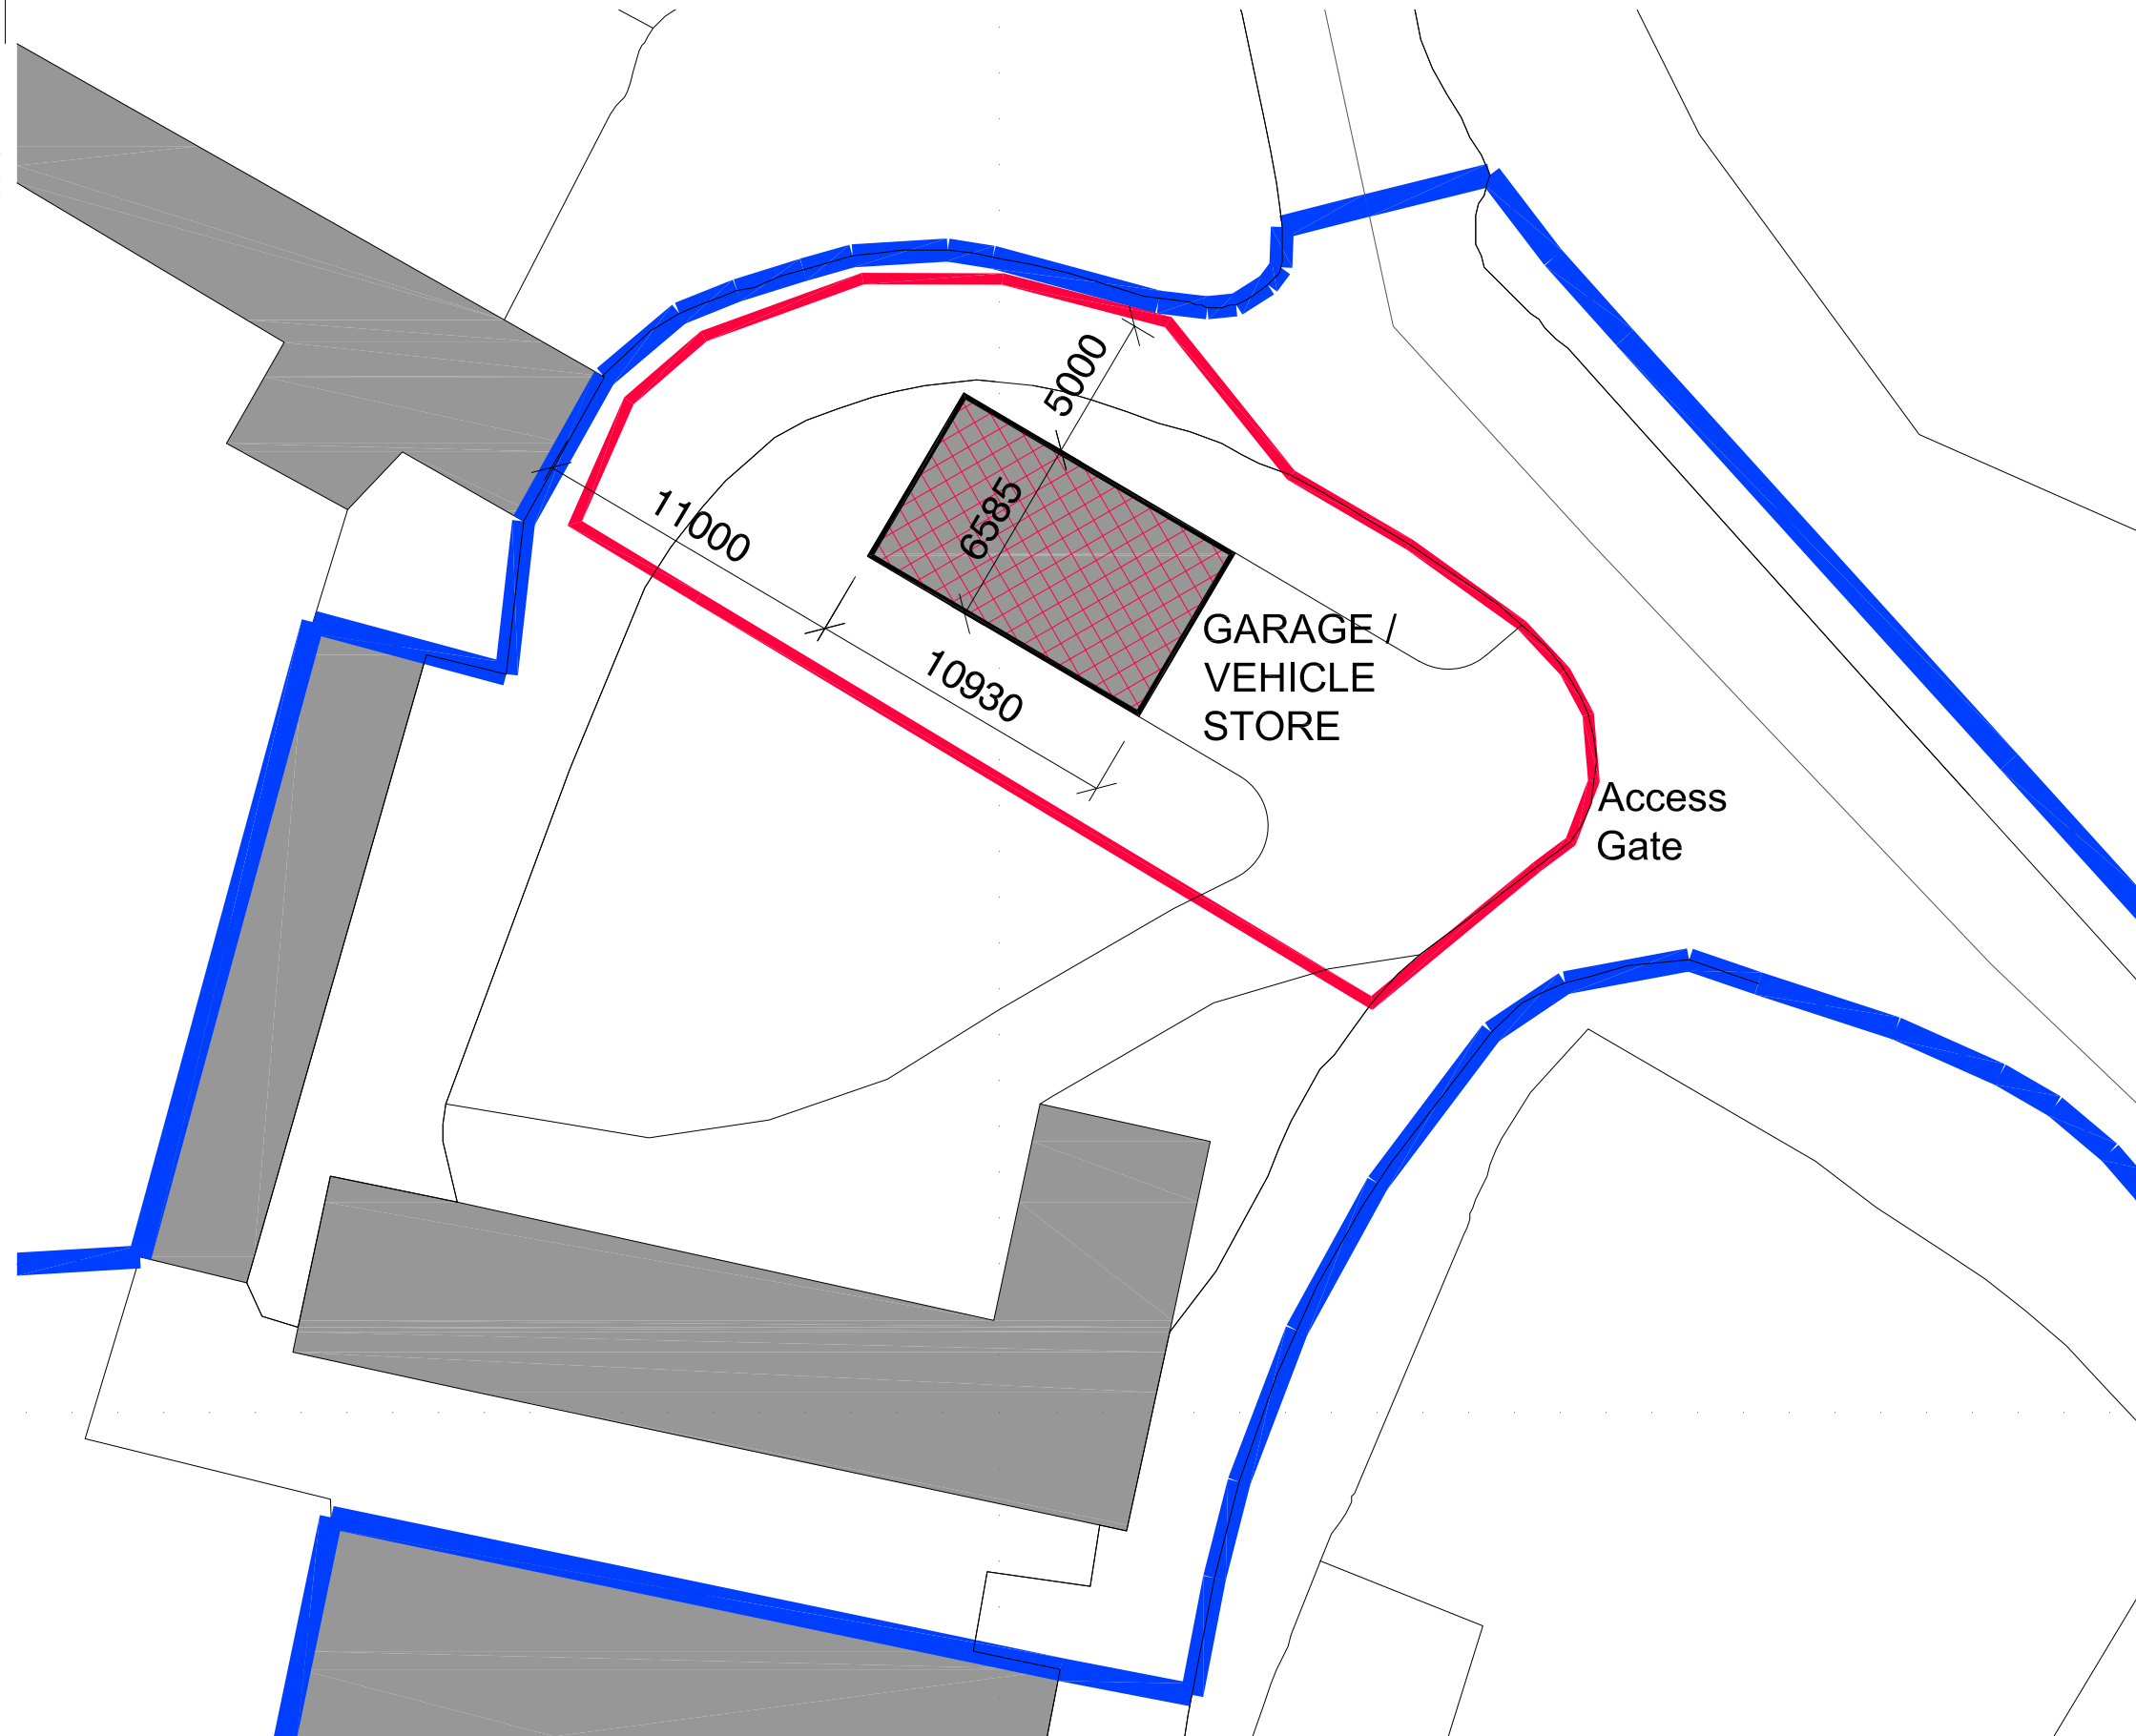

SITE BLOCK PLAN
Scale 1:250

New Garage / Vehicle Store
The Herbary, Northfields Farm, Fontwell Avenue. PO20 3RX

RJCA Chartered Architects
The White House, 2 Lavant Road
Chichester, West Sussex PO19 5RQ
Tel: 01243 779600
Mobile: 07973435493
Email: rjcatkinson@btinternet.com

Site Block Plan				 NORTH	
Scale	1:250	@A3	drawn by		ACB
Date	Sept 2017	checked	RA		
Drawing Number					
2017-04-02					