


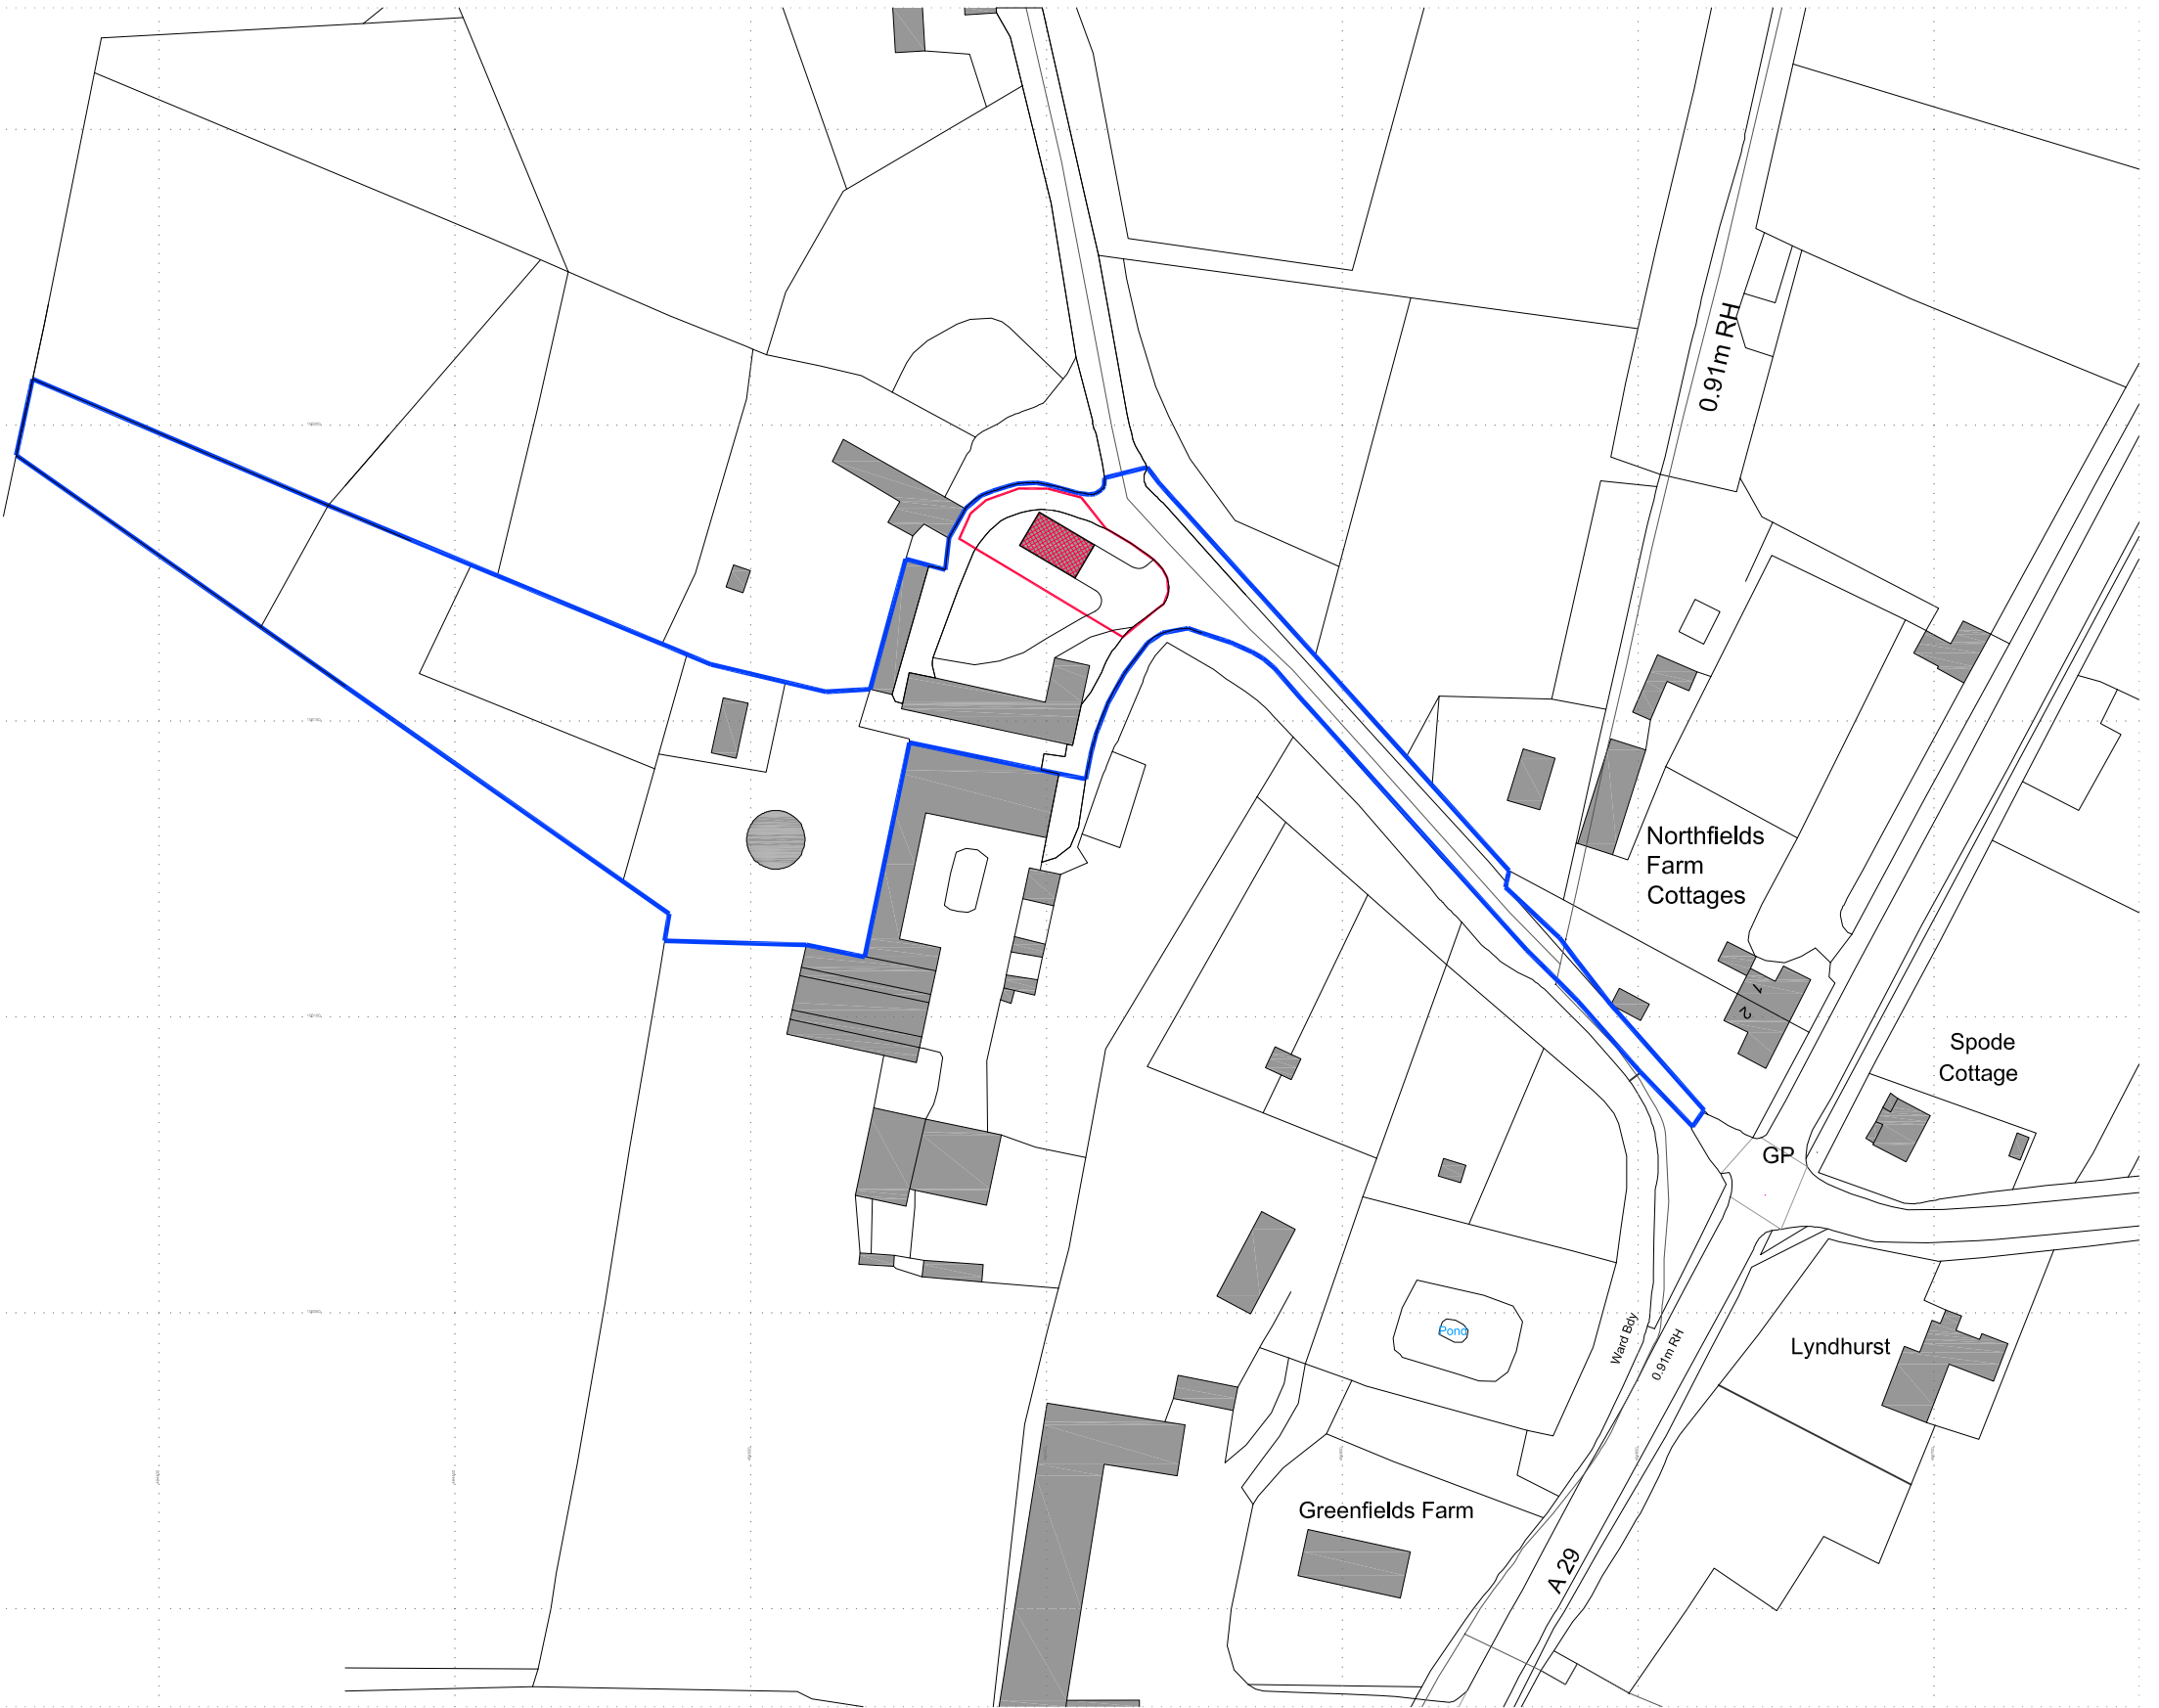

Ordnance Survey, (c) Crown Copyright 2017. All rights reserved. Licence number 100022432

SITE LOCATION PLAN
Scale 1:1250

New Garage / Vehicle Store
The Herbary, Northfields Farm, Fontwell Avenue. PO20 3RX

- NOTES:**
- 1. Do not scale this drawing except for Planning purposes.
 - 2. Use figured dimensions only,
 - 3. All dimensions must be checked on site by the contractor prior to commencement of work.
 - 4. All construction details are indicative and are to be checked and confirmed on site and any divergence's are to be agreed with the Contract Administrator.
 - 5. This drawing is the copyright of RJCA Chartered Architects

RJCA Chartered Architects
The White House, 2 Lavant Road
Chichester, West Sussex PO19 5RQ
Tel: 01243 779600
Mobile: 07973435493
Email: rjcatkinson@btinternet.com

Site Location Plan				 NORTH
Scale	1:1250	@A3	drawn by	
Date	Sept 2017		checked	RA
Drawing Number				
2017-04-01				