
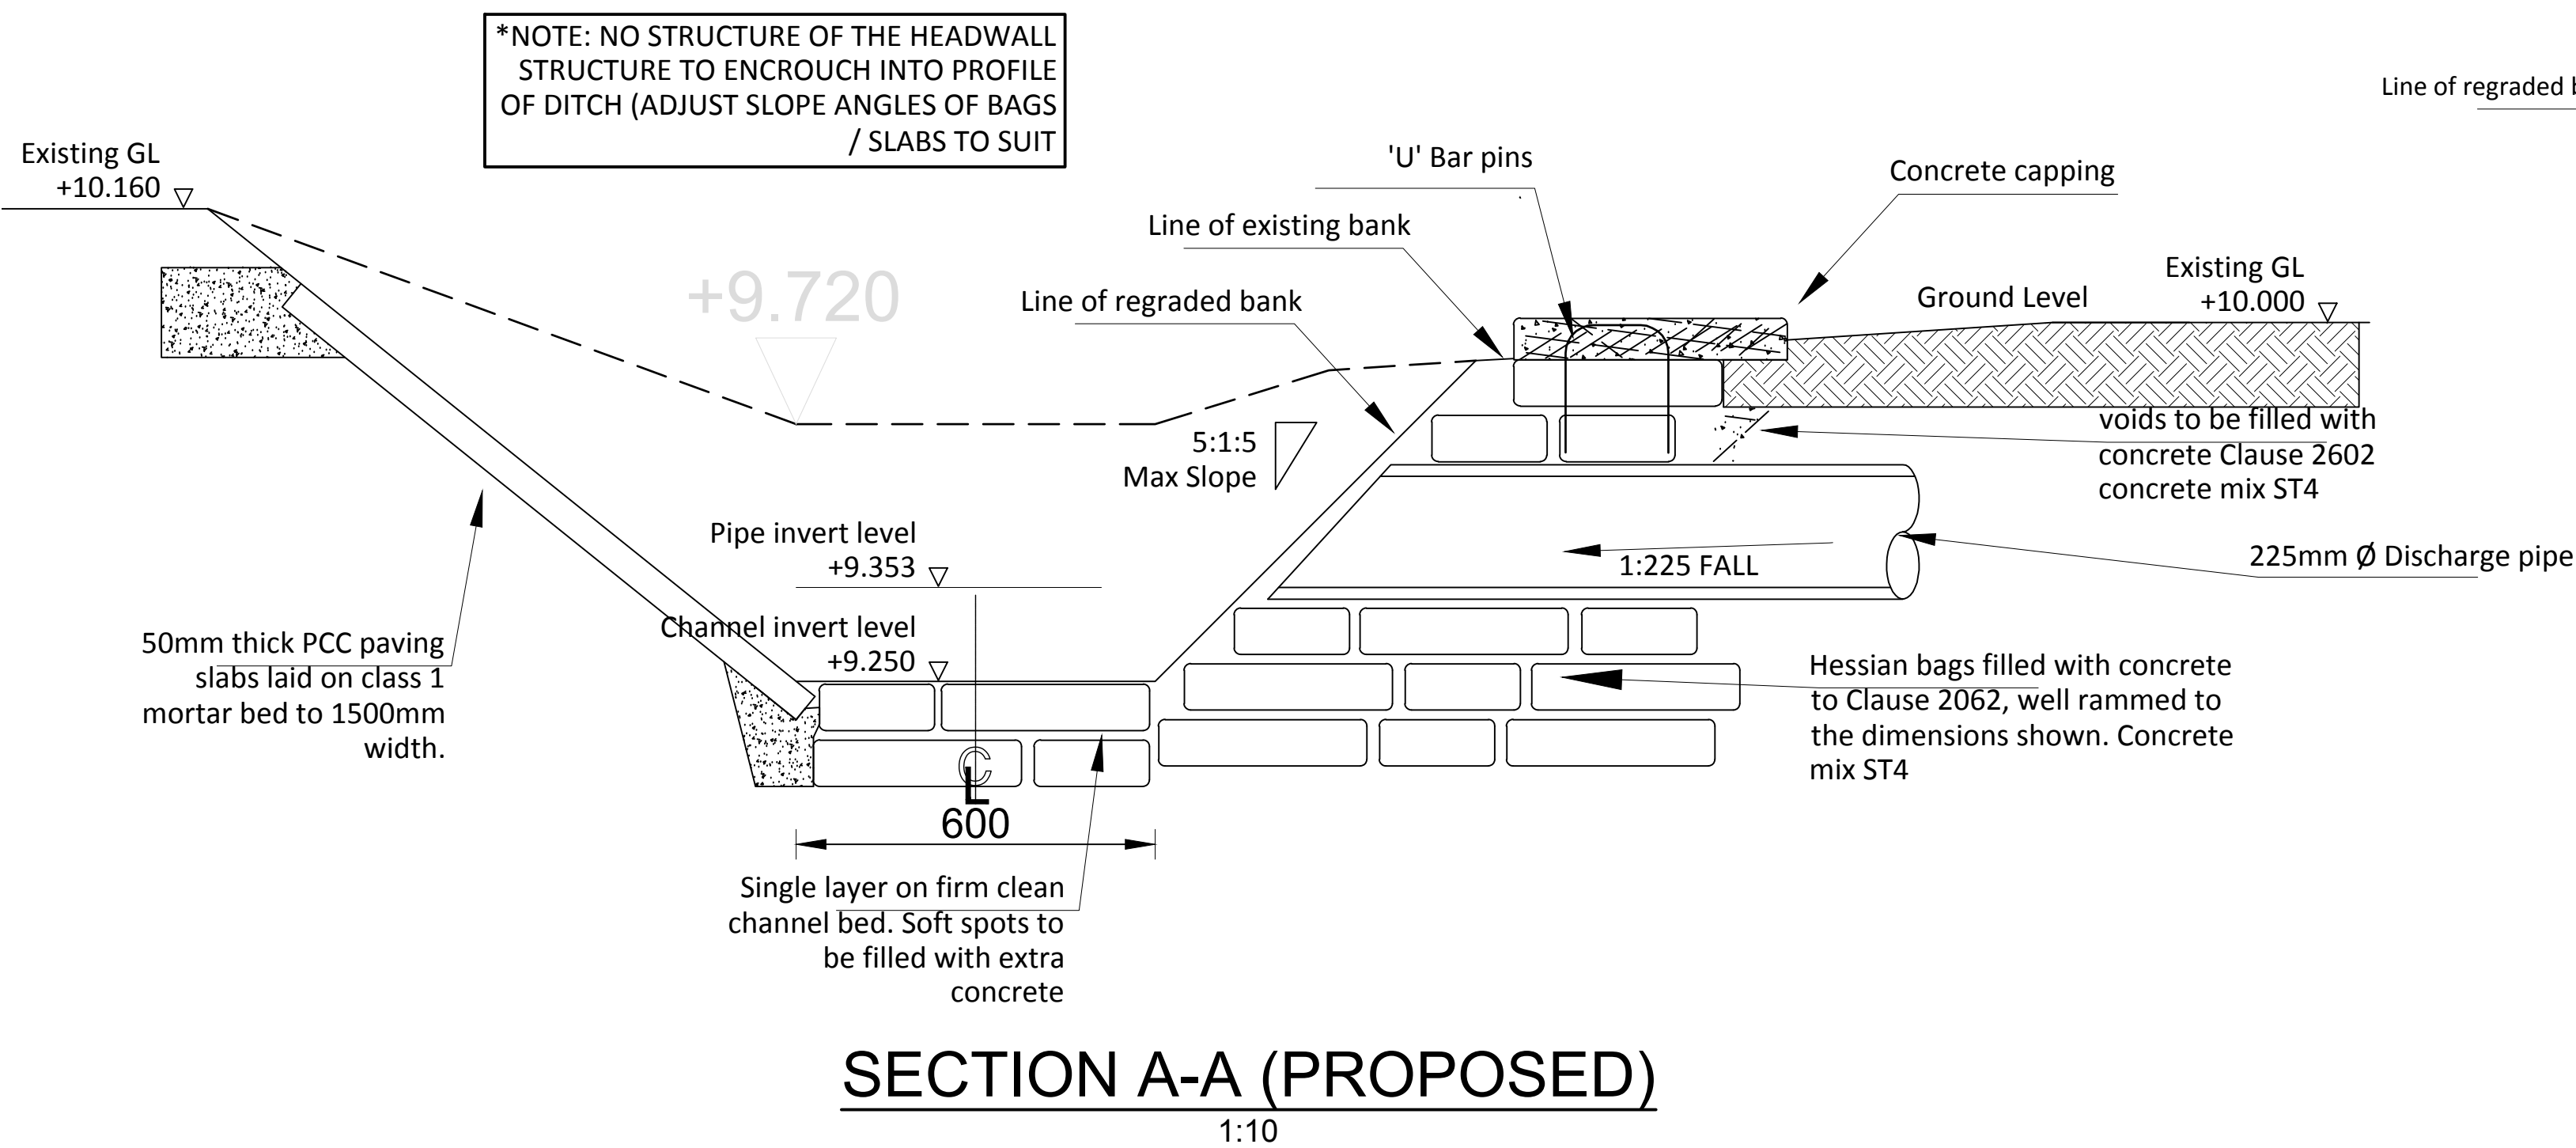
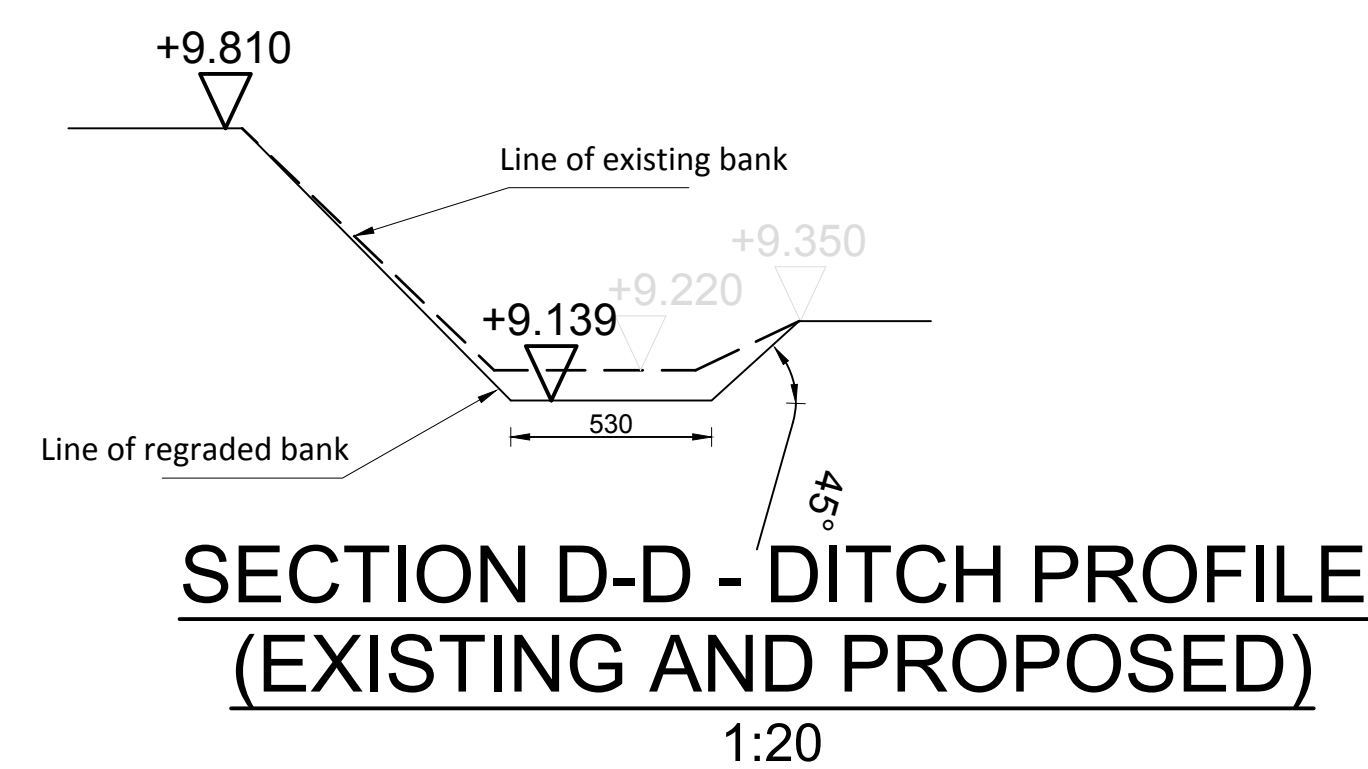
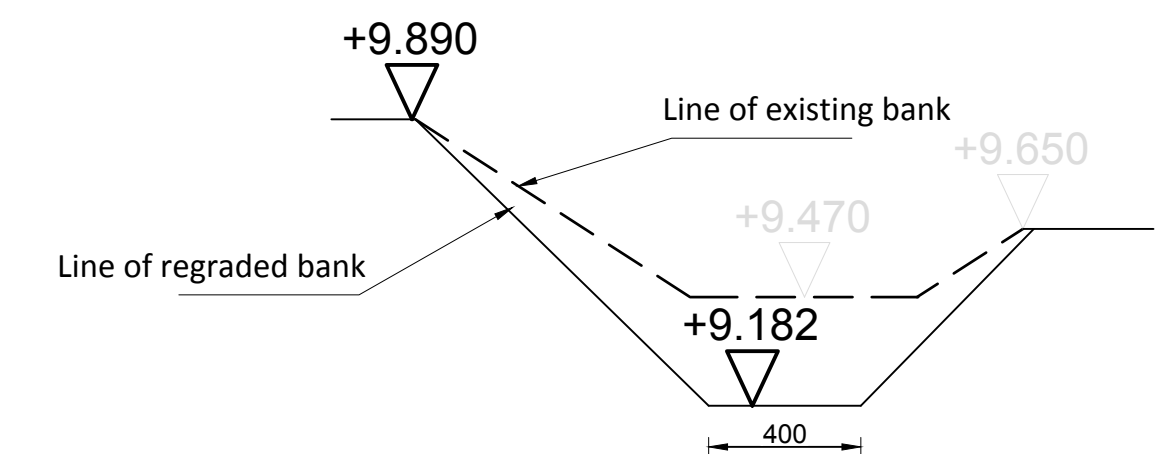
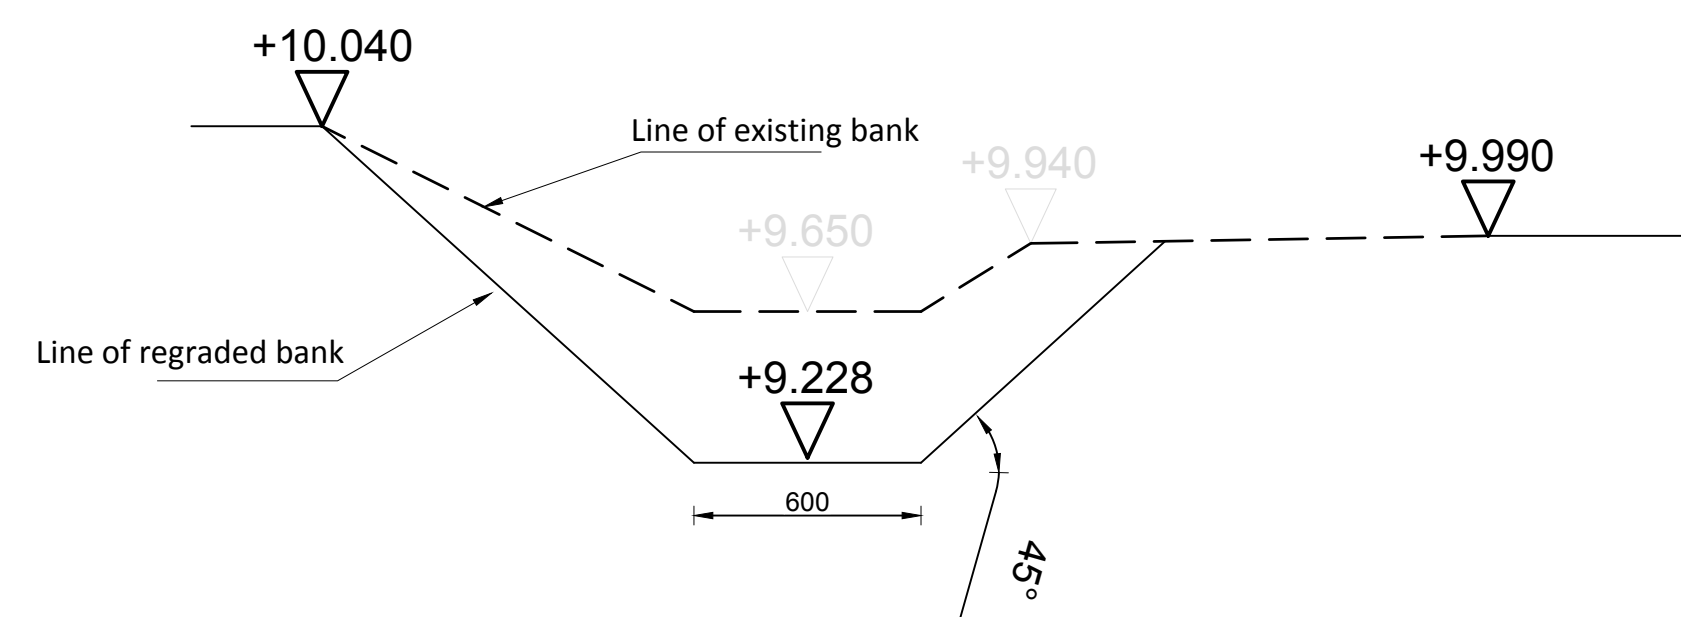
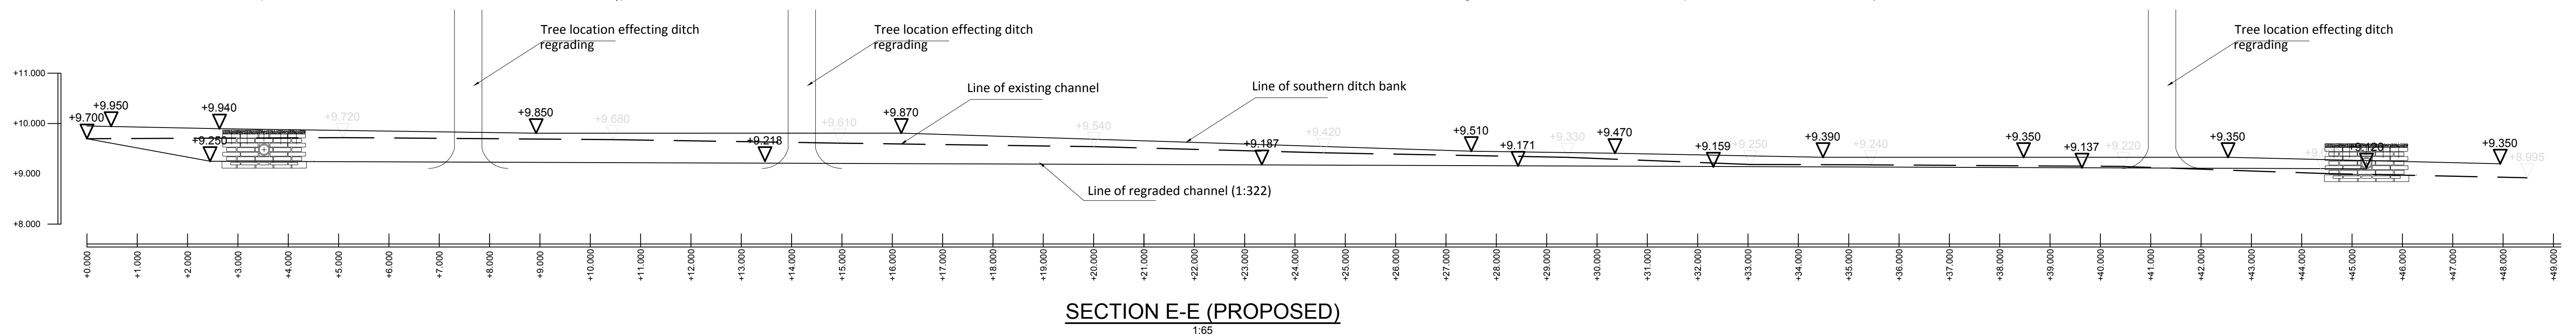


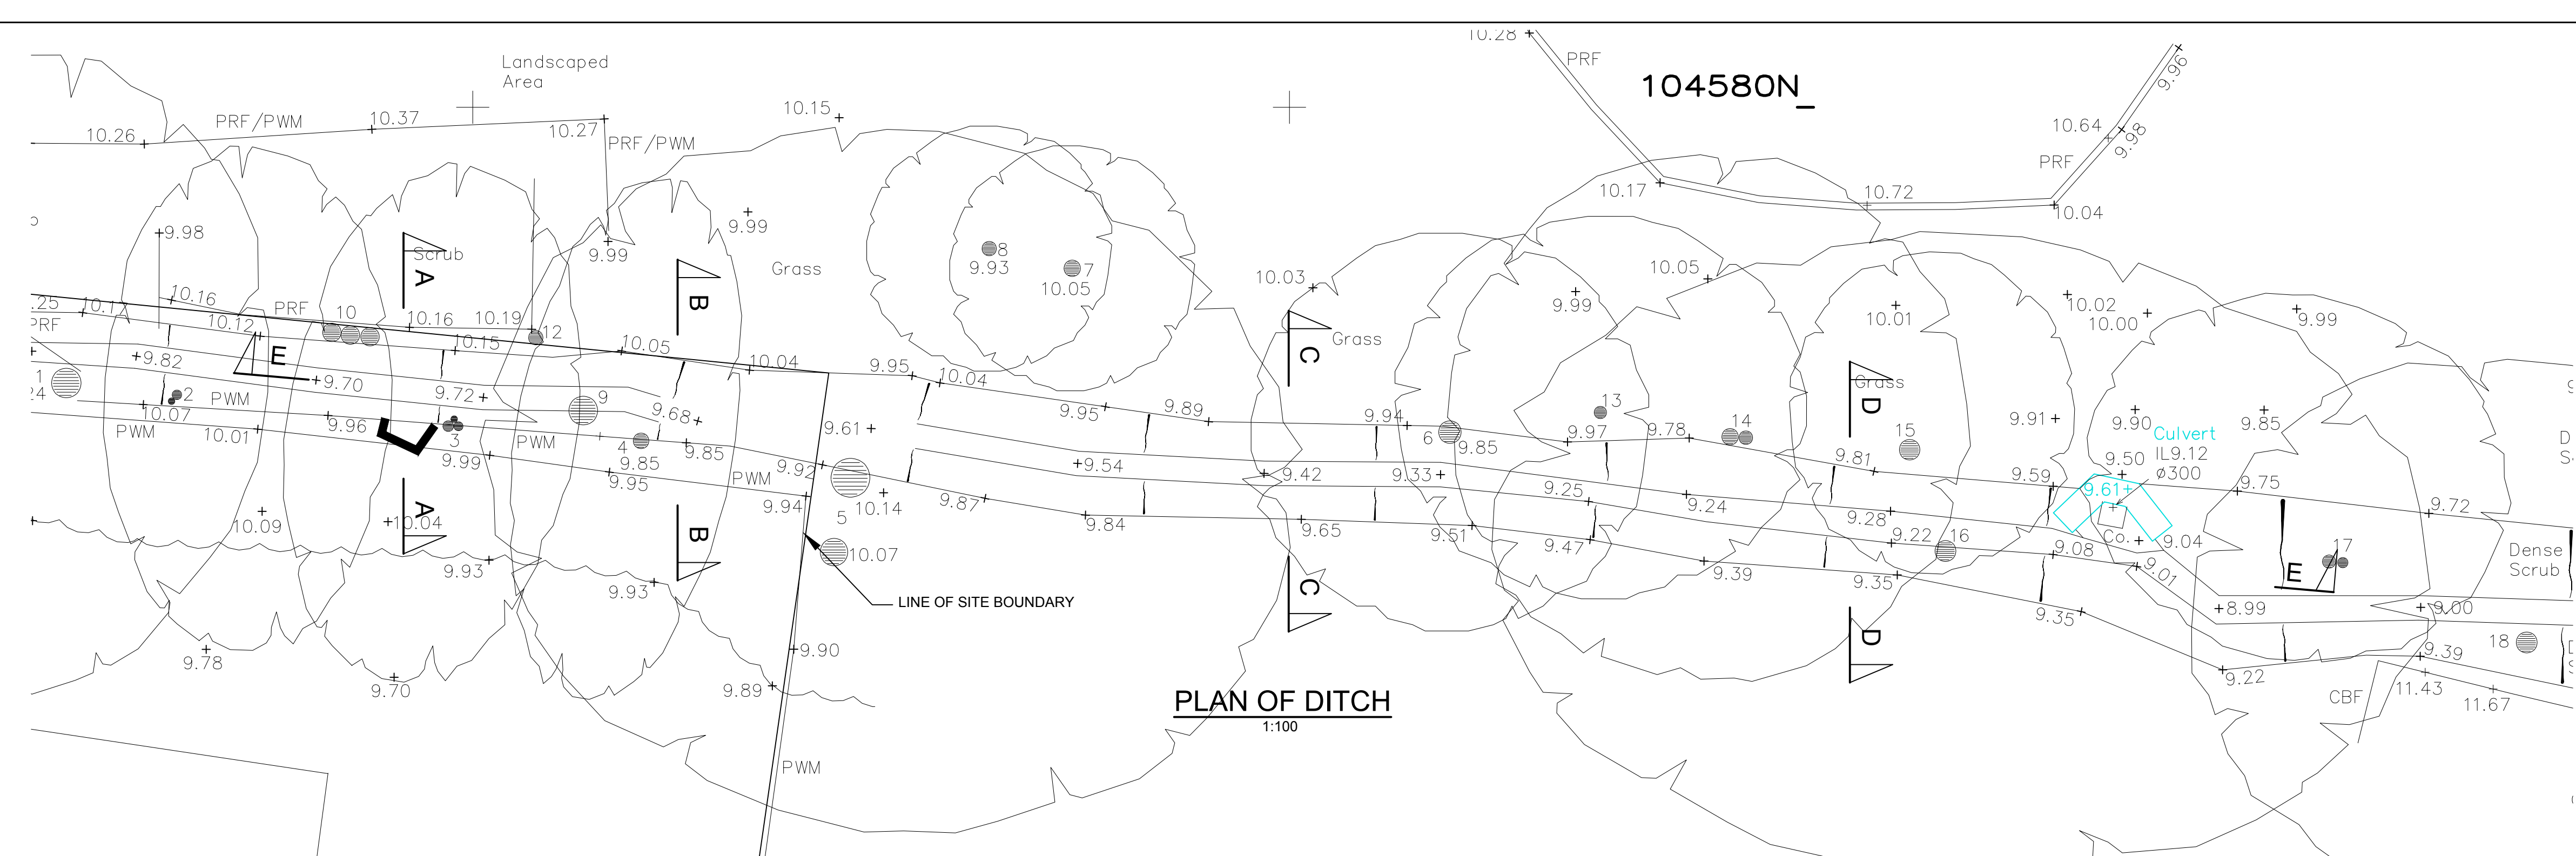

- ## NOTES

1. This drawing is to be read in conjunction with all relevant Engineers drawings and specifications.
2. All dimensions are in millimetres unless noted otherwise.
3. The Contractor is responsible for the setting out and for checking all dimensions.
4. In accordance with The Construction (Design and Management) Regulations 2015 (CDM 2015) the Principal Designer and Contractor are to:
 - Notify HSE of works.
 - Comply with the requirements of Health and Safety Law (if applicable)
 - Provide risk assessments and method statements for all potential hazards relevant to this project.

AUG 2021	TB	Outfall invert revised							2
AUG 2021	TB	Sections added, extent of surveyed ditch increased							1
Date	By	Revision	QA'D	Chk'd	Ref				
Status						PRELIMINARY			
 Cowan Consultancy STRUCTURAL, CIVIL AND BUILDING CONSULTANTS						Also at: Longguard Manor Longguard Manor Road Shanklin Isle of Wight PO37 7JB			
3 Turnberry House 4400 Parkway Whiteley Fareham Hampshire PO15 7FJ						Tel: 01489 577488 Fax: 01489 579823 consultants@cowanconsult.co.uk www.cowanconsult.co.uk			
Client						IMPERIAL HOMES			
Project						SPRINGFIELDS ALDINGBOURNE			
Title						DITCH SECTIONS			
Date		Scale			Drg. No.				
JUL 2021		AS SHOWN @ A1							
Drawn		Chk'd		EG		QA'D			
TB								435050-205P	