




The drawings, information and data recorded in this document ("the information") is the property of Paul Basham Associates. This document and the information are solely for the use of the authorized recipient and this document may not be used, copied or reproduced in whole or part for any purposes other than which it was supplied by Paul Basham Associates. Paul Basham Associates makes no representation, undertakes no duty and accepts no responsibilities to any third party who may use or rely upon this document or the information.

- GENERAL NOTES**
1. THIS DRAWING IS INTENDED TO BE VIEWED IN COMBINATION WITH ALL RELEVANT ARCHITECTS, ENGINEERS, SERVICES AND SPECIALIST DRAWINGS AND SPECIFICATION.
 2. ANY VARIATIONS OR DISCREPANCIES BETWEEN THESE DRAWINGS IN TERMS OF DIMENSIONS OR DETAILS SHOULD BE DRAWN TO THE ATTENTION OF THE ARCHITECT AND/OR THE ENGINEER FOR CLARIFICATION.
 3. PAUL BASHAM ASSOCIATES ACCEPTS NO RESPONSIBILITY FOR THE ACCURACY OF BACKGROUND INFORMATION PRODUCED BY THIRD PARTIES - THIS MUST BE TREATED AS INDICATIVE ONLY.
 4. ALL DIMENSIONS AND LEVELS ARE IN METRES. DO NOT SCALE THIS DRAWING, PRINT, PLOT OR DISK.
 5. THIS DRAWING SHOULD ONLY BE USED FOR CONSTRUCTION IF THE PROJECT PHASE IN THE TITLE FRAME BELOW IS SHOWN AS "CONSTRUCTION". PAUL BASHAM ASSOCIATES TAKE NO RESPONSIBILITY FOR CONSTRUCTION WORKS UNDERTAKEN TO DRAWINGS WHICH ARE NOT MARKED UNDER THIS PHASE.

LEGEND

- APPLICATION BOUNDARY
- EXISTING OVERLAND FLOW
- PROPOSED OVERLAND FLOW / EXCEEDANCE ROUTE
- FFL 17.40
- PRELIMINARY FINISHED FLOOR LEVELS
- 17.18x
- PRELIMINARY LEVELS

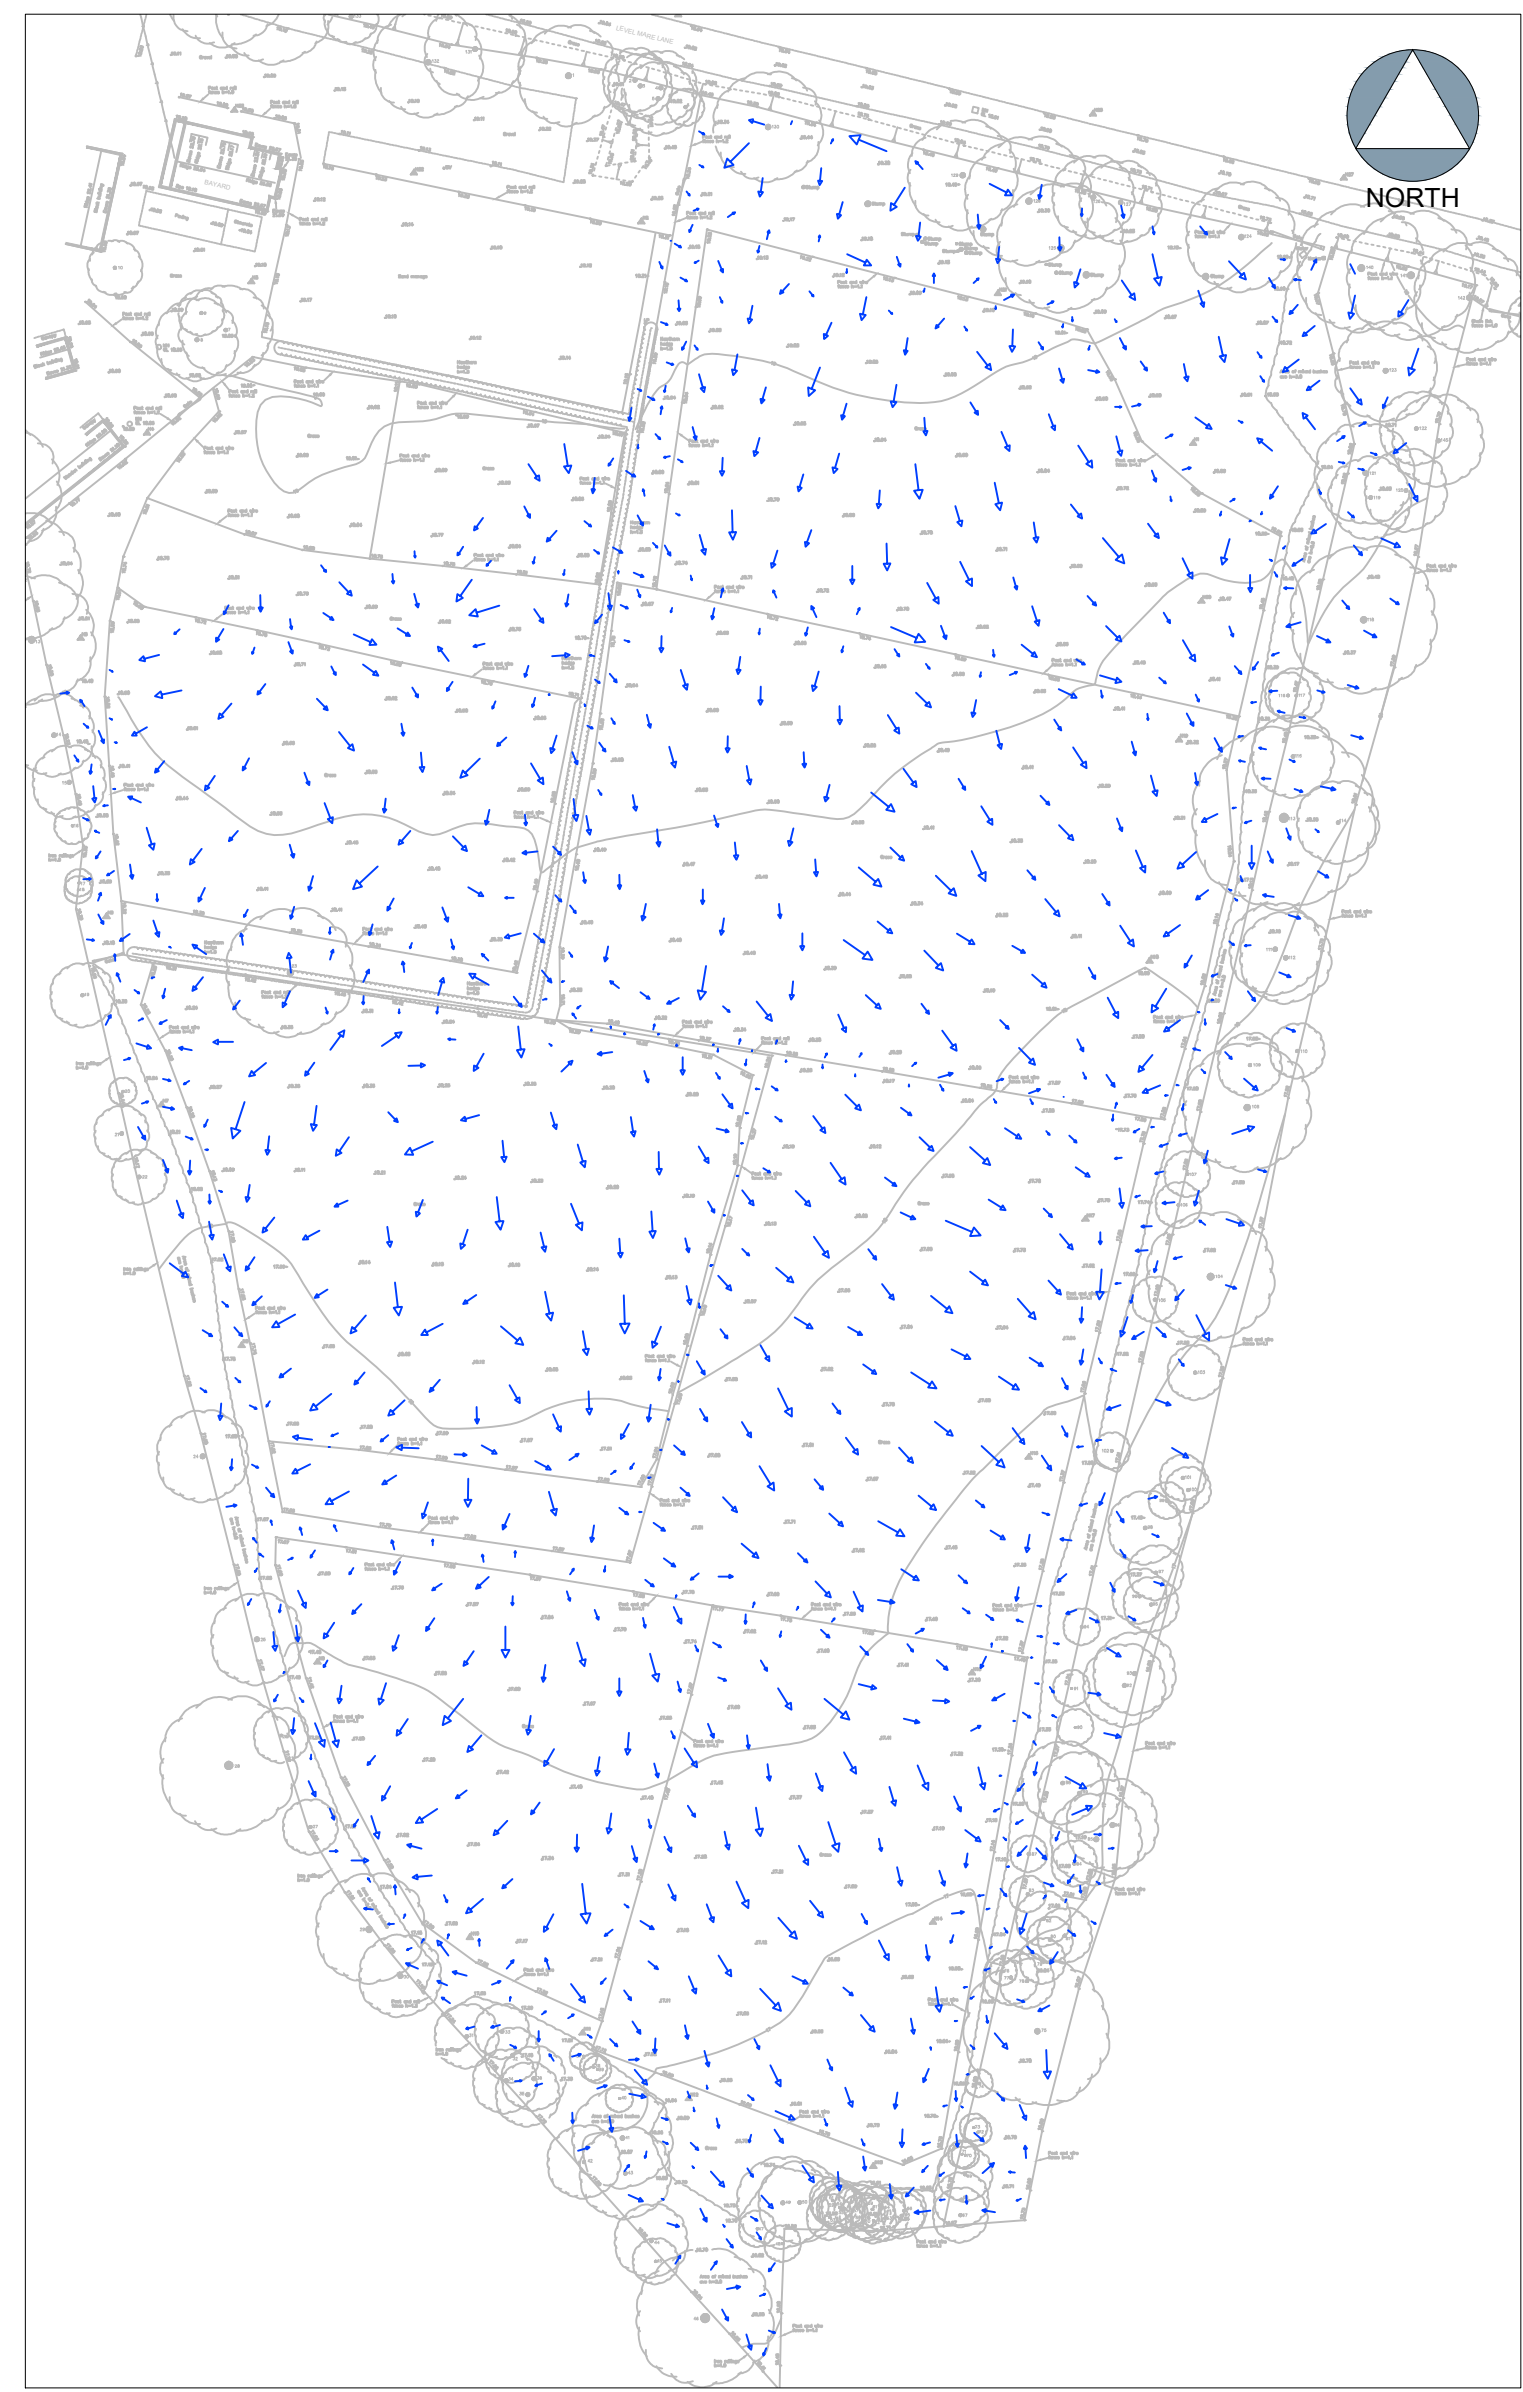

EXISTING OVERLAND FLOWS (NOT TO SCALE)

Rev	Description	Date	By	Chkd

Paul Basham Associates Ltd
The Bolly, Curra Hall Estate, Farnham, PO16 8UT
01250 711 000
info@paulbashamassociates.com www.paulbashamassociates.com

Client

reside.

Project Name
LAND AT BAYARDS,
EASTERGATE

Title
OVERLAND AND EXCEEDANCE FLOWS

Project Phase
PRELIMINARY

Checked By RW	Checked Date 23.08.21	Drawn By C.JL	Drawn Date 10.08.21
------------------	--------------------------	------------------	------------------------

Client Drawing No. - Scale 1:500 (AT A1 SIZE)

PBA Drawing No. 020.5672.001 Revision -