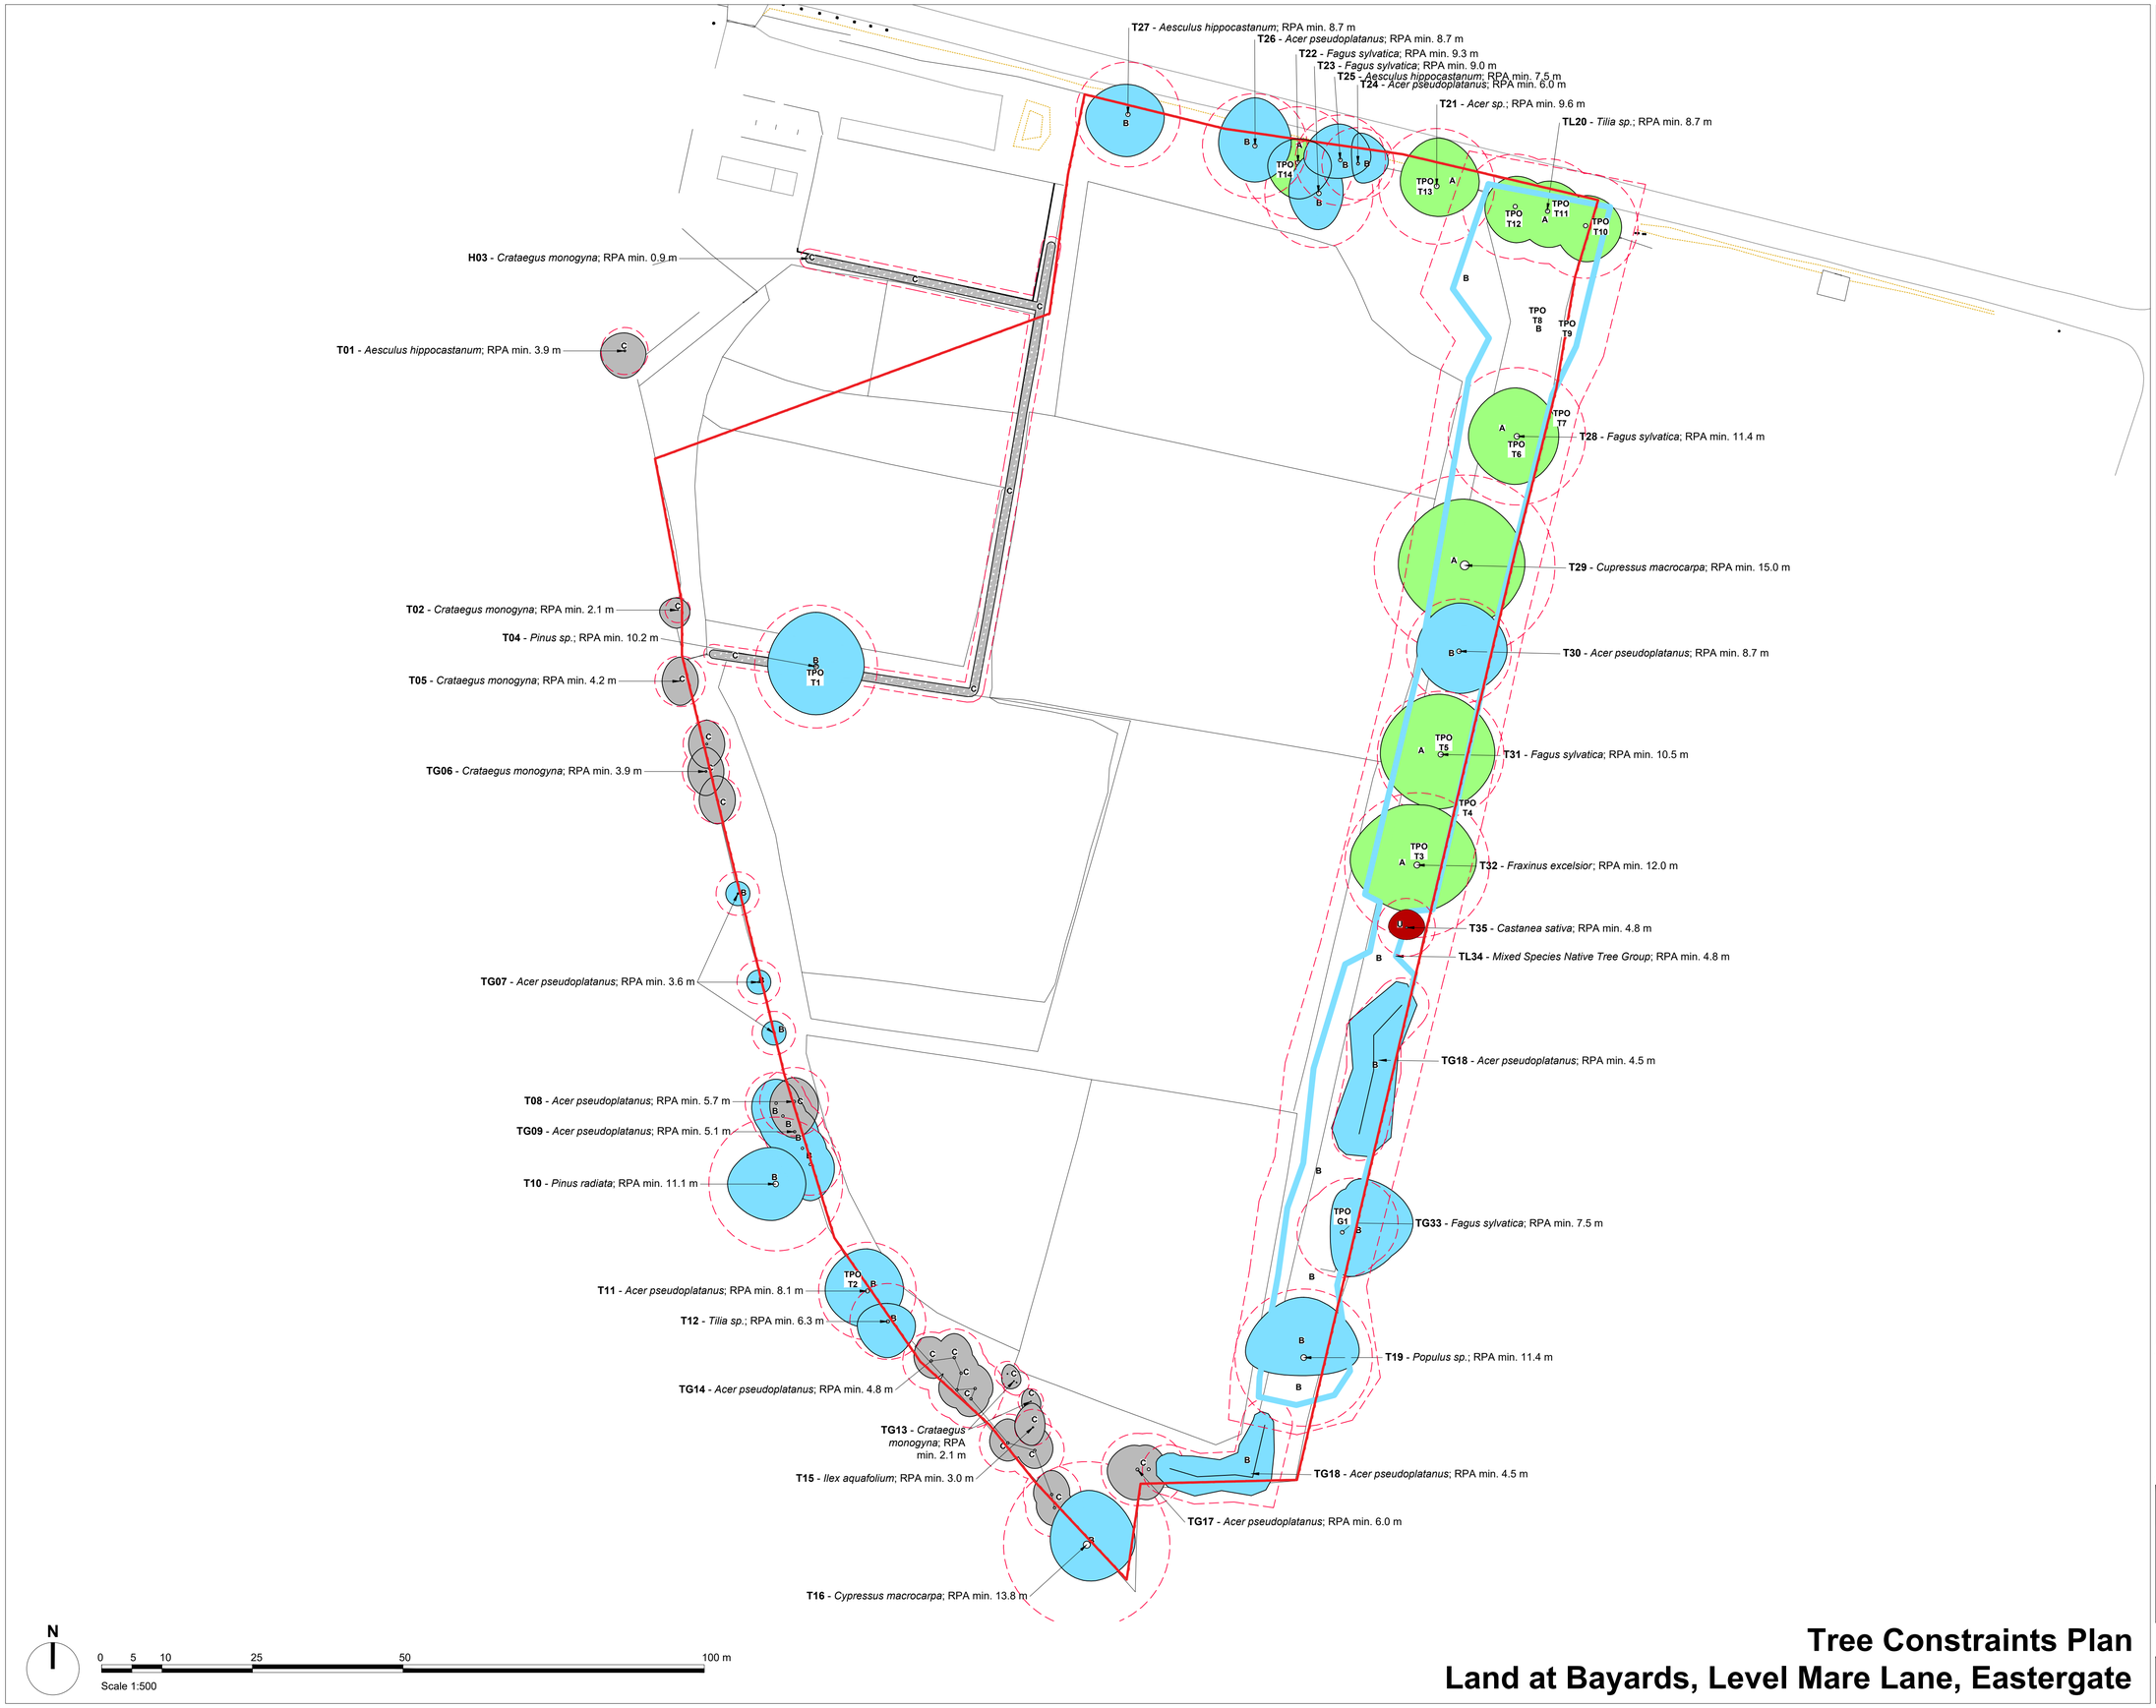

Tree Constraints Plan
Land at Bayards, Level Mare Lane, Eastergate

Legend

- **Site Survey Boundary.**
- **Tree and Shrub Numbers.** (T02)
- **Tree Root Protection Areas** Tree Root Protection Areas calculated and specified in accordance with *BS 5837:2012 - 'Trees in Relation to Design, Demolition and Construction - Recommendations'*.
- **Category A Trees** Trees of High Quality and Value.
- **Category B Trees** Trees of Moderate Quality and Value.
- **Category C Trees** Trees of Low Quality and Value.
- **Category U Trees** Trees unsuitable for retention.
- **Category B Treelines** Treelines of Moderate Quality and Value.
- **Category C Hedges** Hedges of Low Quality and Value.

PLANNING ISSUE

Rev	Description	Date	Initials
01	Planning Issue	20.07.21	GS
00	Draft Issue	15.06.21	GS

LIZARD
Landscape Design and Ecology

Client
Reside Developments Ltd
Project Title and Location
Land at Bayards
Level Mare Lane, Eastergate
Drawing Title
Tree Constraints Plan

Scale	*Drawn*	*Approved*	*Date*
1:500@A1	MG	GS	15.06.21

Drawing No **LLD2327-ARB-DWG-001** *Revision* 01

ARUN DISTRICT COUNCIL AL/113/21/OUT