



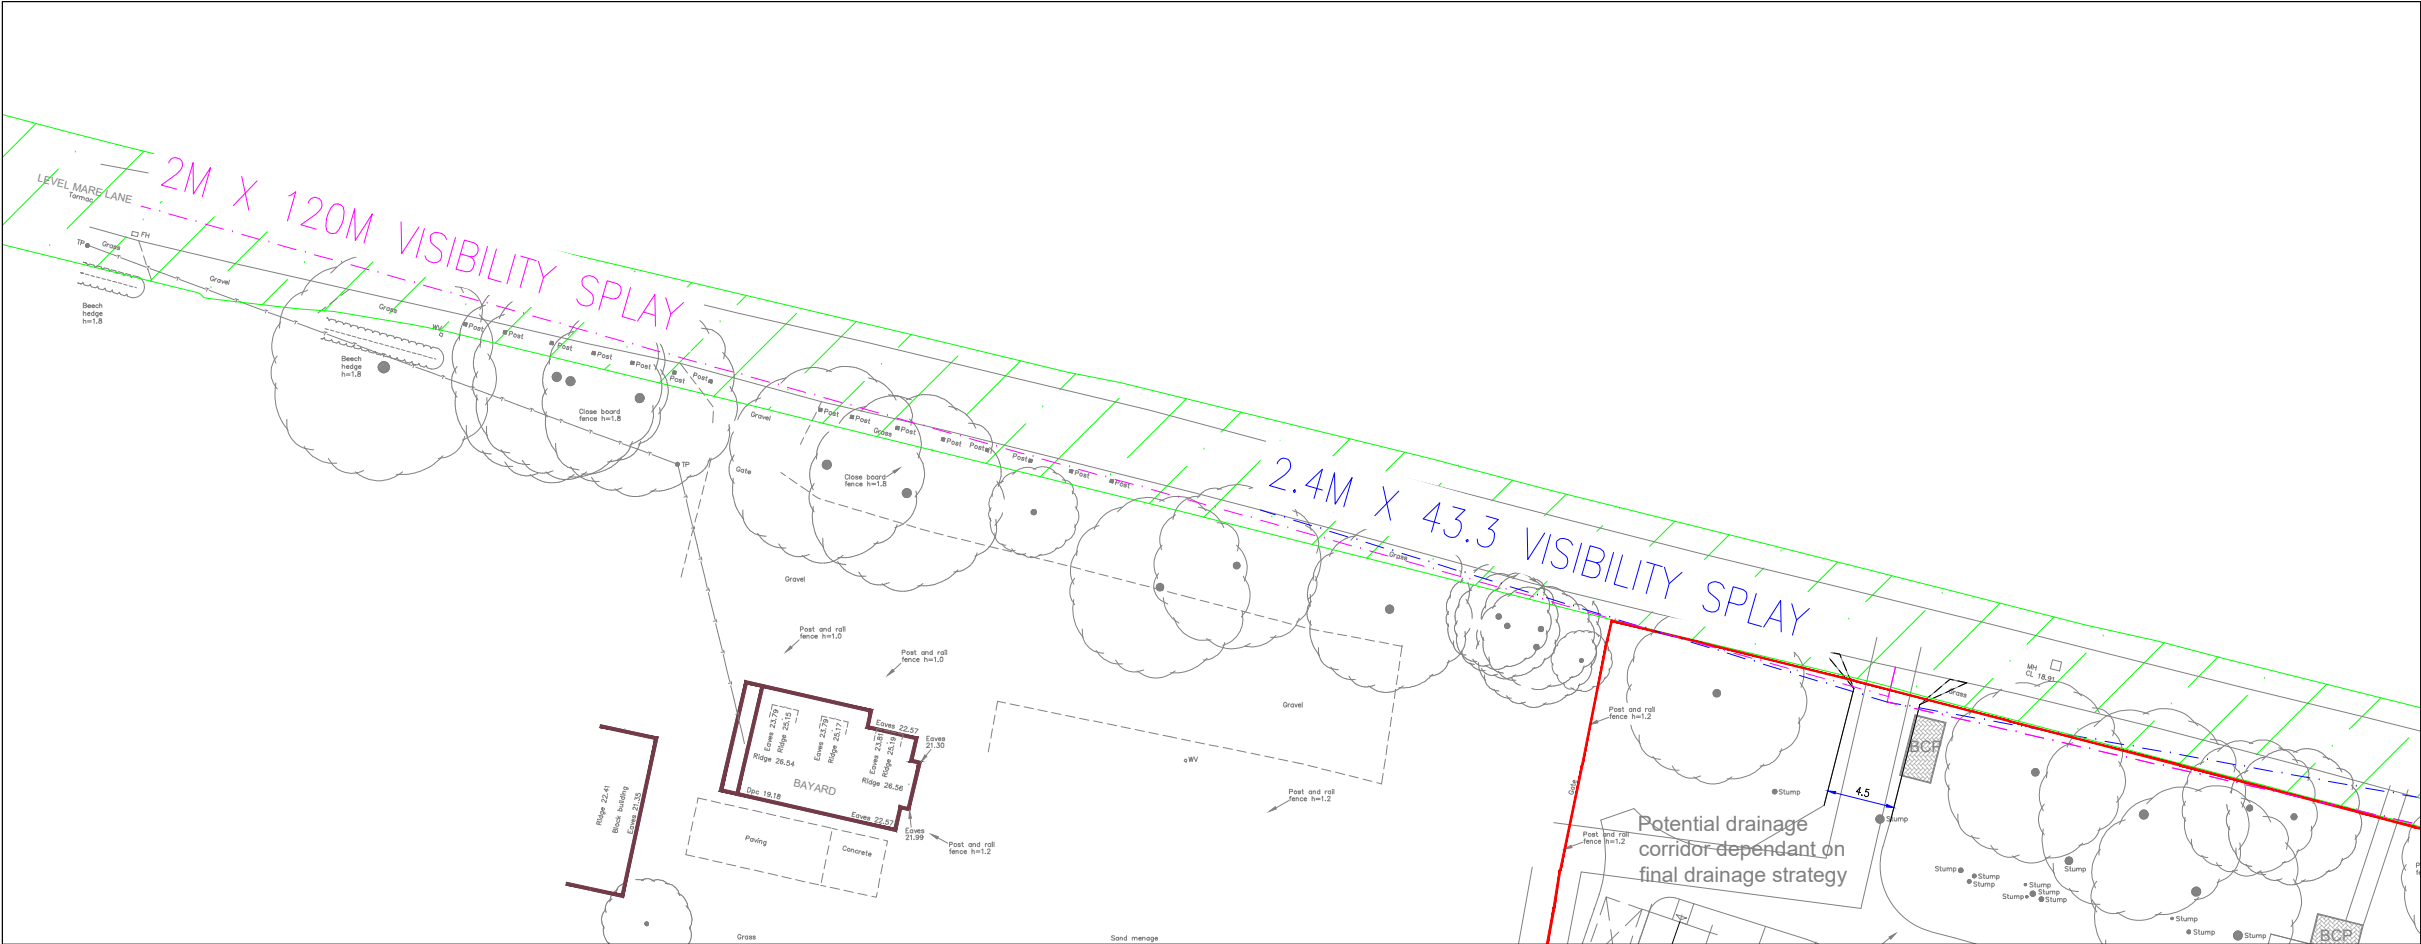

SECONDARY DIRECTION VISIBILITY SPLAYS

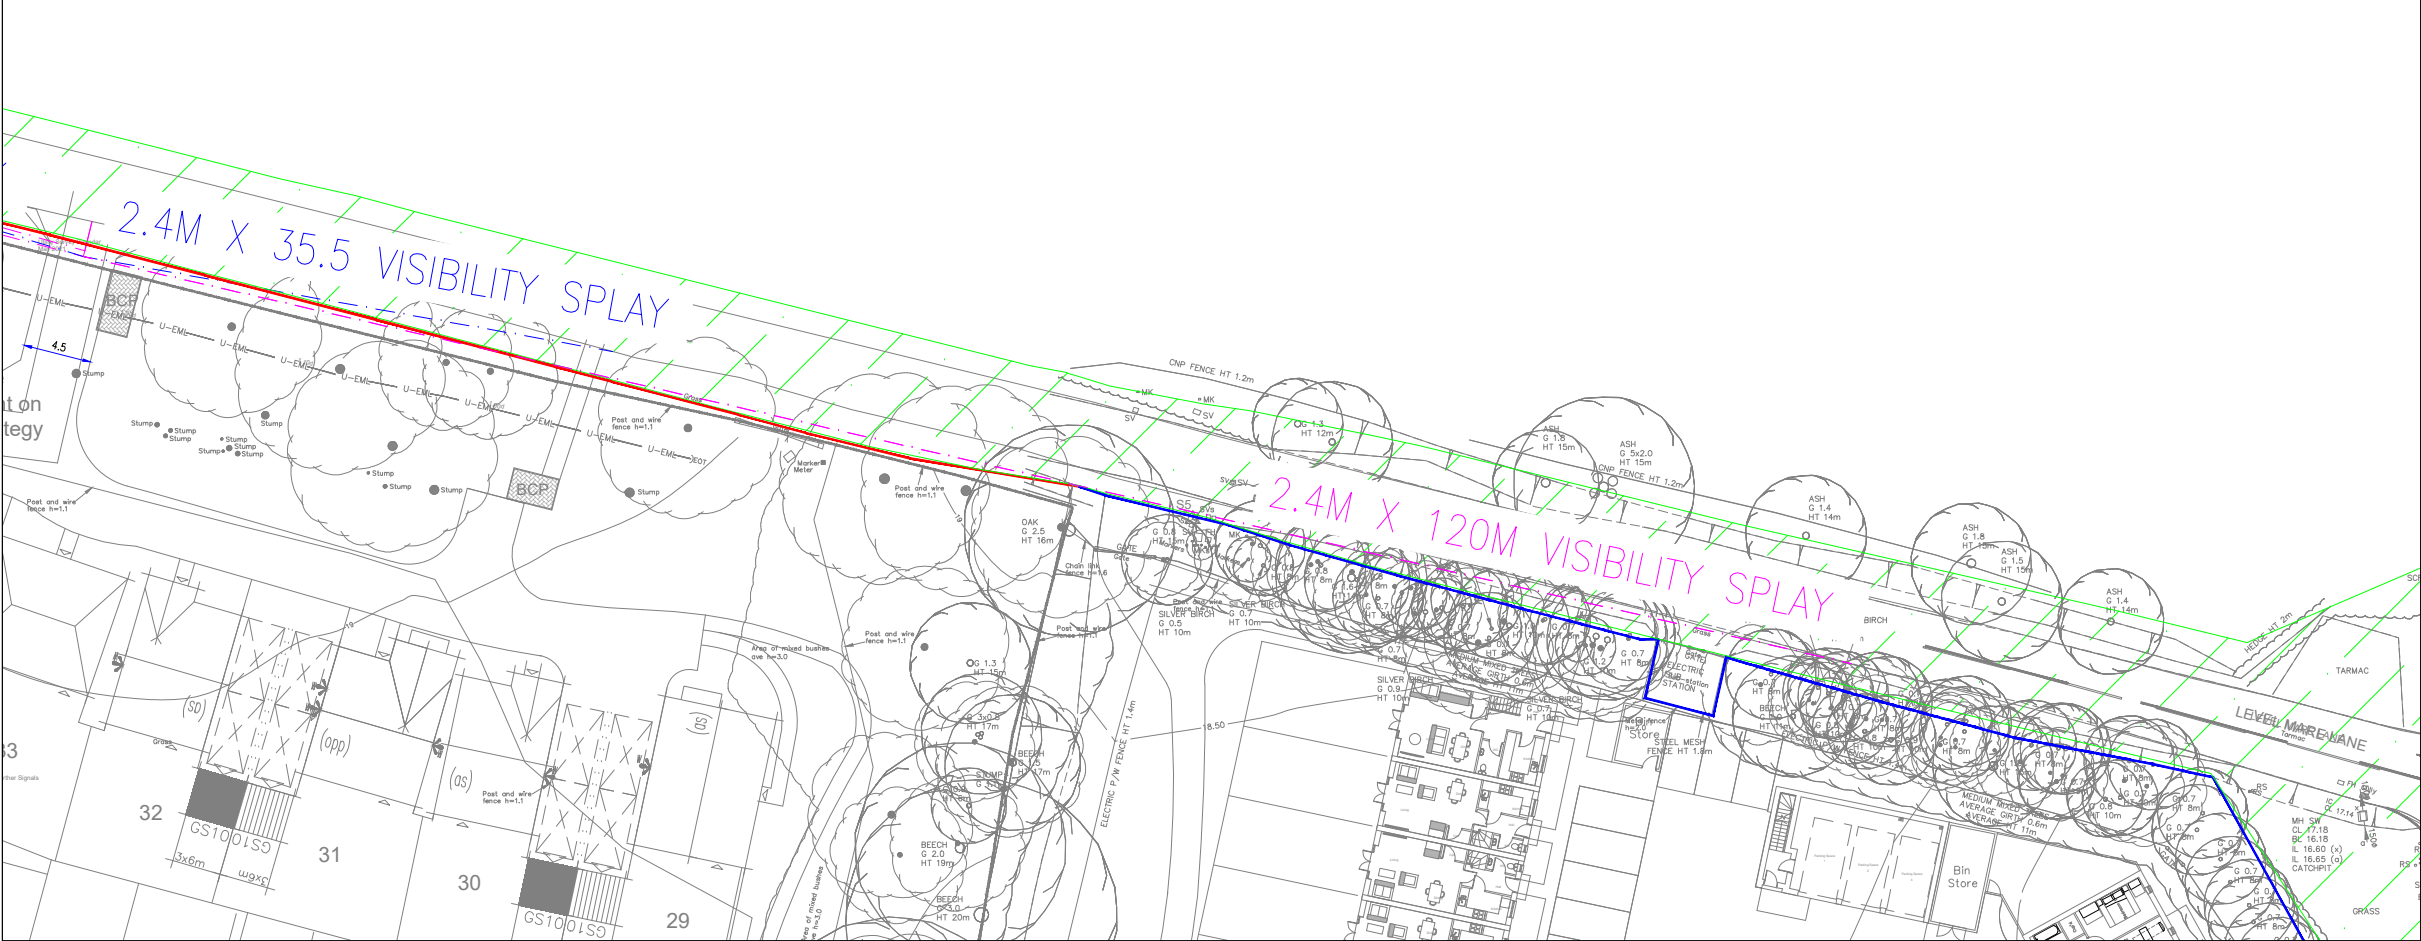

PRIMARY DIRECTION VISIBILITY SPLAYS

GENERAL NOTES

- THIS DRAWING IS INTENDED TO BE VIEWED IN COMBINATION WITH ALL RELEVANT ARCHITECTS, ENGINEERS, SERVICES AND SPECIALIST DRAWINGS AND SPECIFICATION.
- ANY VARIATIONS OR DISCREPANCIES BETWEEN THESE DRAWINGS IN TERMS OF DIMENSIONS OR DETAILS SHOULD BE DRAWN TO THE ATTENTION OF THE ARCHITECT AND/OR THE ENGINEER FOR CLARIFICATION.
- PAUL BASHAM ASSOCIATES ACCEPTS NO RESPONSIBILITY FOR THE ACCURACY OF BACKGROUND INFORMATION PRODUCED BY THIRD PARTIES – THIS MUST BE TREATED AS INDICATIVE ONLY.
- ALL DIMENSIONS AND LEVELS ARE IN METRES. DO NOT SCALE THIS DRAWING, PRINT, PLOT OR DISK.
- THIS DRAWING SHOULD ONLY BE USED FOR CONSTRUCTION IF THE PROJECT PHASE IN THE TITLE FRAME BELOW IS SHOWN AS "CONSTRUCTION". PAUL BASHAM ASSOCIATES TAKE NO RESPONSIBILITY FOR CONSTRUCTION WORKS UNDERTAKEN TO DRAWINGS WHICH ARE NOT MARKED UNDER THIS PHASE.

VISIBILITY SPLAYS

VISIBILITY SPLAYS ARE BASED ON THE RECORDED 85%ILE SPEEDS OF 30.2MPH WESTBOUND & 26.2MPH EASTBOUND ON LEVEL MARE LANE.

VISIBILITY SPLAYS ALSO SHOW GREATER VISIBILITY THAN REQUIRED BASED ON VISIBILITY SPLAY REQUIREMENTS OF 40 MPH SPEEDS. IN THE SECONDARY DIRECTION THIS HAS BEEN MEASURED USING A 2M X-DISTANCE AND TO A OFFSET TO THE CENTRE OF THE CARRIAGEWAY DUE TO THE NARROW WIDTH AND LACK OF ROAD MARKINGS ALONG LEVEL MARE LANE.




HIGHWAY BOUNDARY



PHASE TWO SITE BOUNDARY



PHASE ONE SITE BOUNDARY

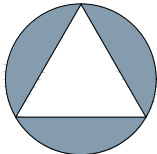

NORTH

|     |                                |          |    |     |
|-----|--------------------------------|----------|----|-----|
| A   | ADDED HIGHWAY BOUNDARY MAPPING | 22.10.21 | AF | MO  |
| Rev | Description                    | Date     | By | Chk |

|                                                                                 |                                                   |   |                   |                         |                                 |                                |                                        |                      |  |
|---------------------------------------------------------------------------------|---------------------------------------------------|---|-------------------|-------------------------|---------------------------------|--------------------------------|----------------------------------------|----------------------|--|
| <b>Project Name</b><br>PHASE 2 NORTHFIELDS COTTAGE<br>FONTWELL AVENUE, FONTWELL | <b>Title</b><br>LEVEL MARE LANE VISIBILITY SPLAYS | <br>Paul Basham Associates Ltd<br>The Bothy, Camas Hall Estate, Fareham, PO16 8UT<br>01329 711 000<br>info@paulbashamassociates.com www.paulbashamassociates.com | <b>Client</b><br> | <b>Checked By</b><br>MS | <b>Checked Date</b><br>13.08.21 | <b>Scale</b><br>1 : 500        | (AT A3 SIZE)                           |                      |  |
| <b>Project Phase</b><br>PRELIMINARY                                             |                                                   |   |                   | <b>Drawn By</b><br>AF   | <b>Drawn Date</b><br>12.08.21   | <b>Client Drawing No.</b><br>- | <b>PBA Drawing No.</b><br>020.0672.007 | <b>Revision</b><br>A |  |

ARUN DISTRICT COUNCIL AUGUST 2021