


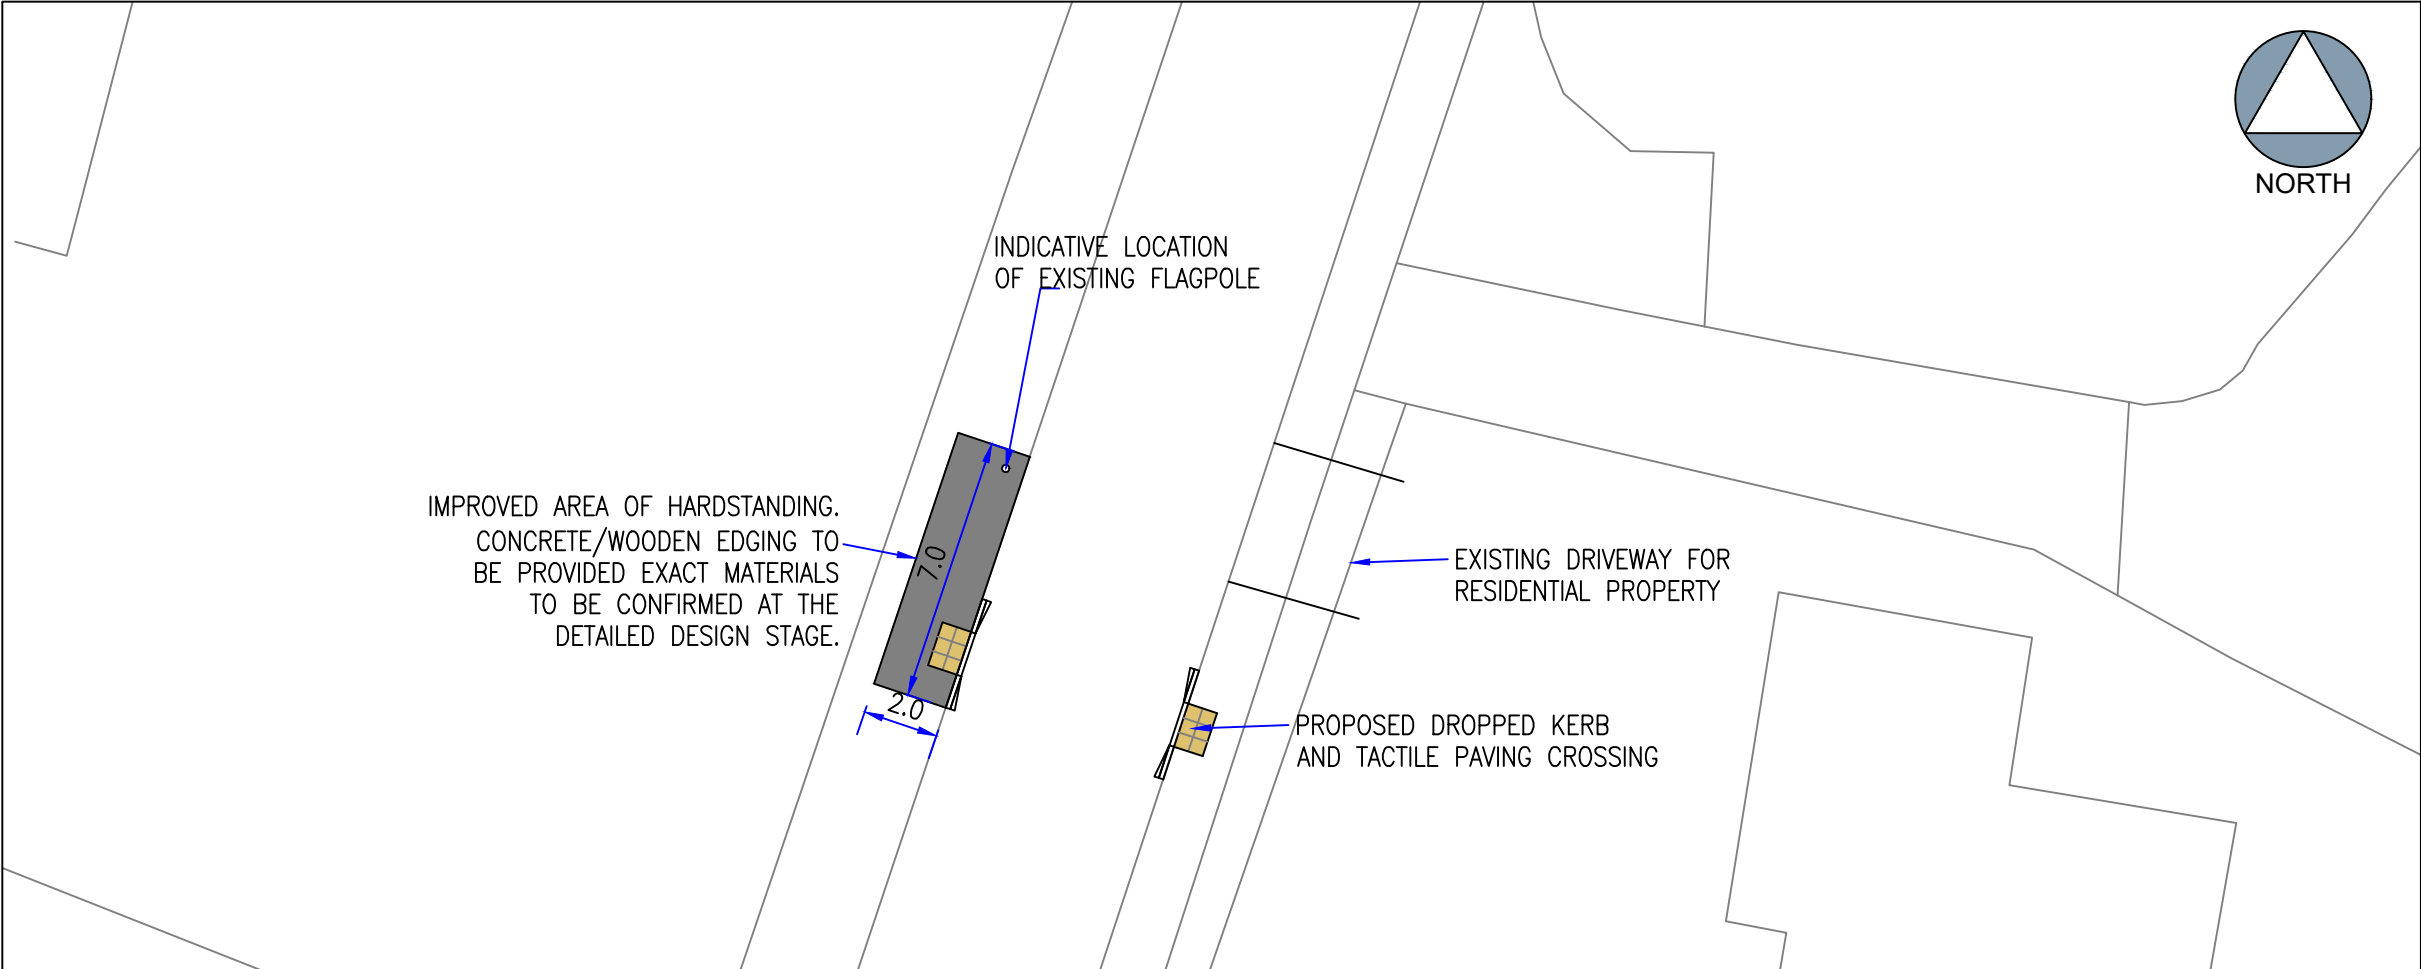


GENERAL NOTES

1. THIS DRAWING IS INTENDED TO BE VIEWED IN COMBINATION WITH ALL RELEVANT ARCHITECTS, ENGINEERS, SERVICES AND SPECIALIST DRAWINGS AND SPECIFICATION.
2. ANY VARIATIONS OR DISCREPANCIES BETWEEN THESE DRAWINGS IN TERMS OF DIMENSIONS OR DETAILS SHOULD BE DRAWN TO THE ATTENTION OF THE ARCHITECT AND/OR THE ENGINEER FOR CLARIFICATION.
3. PAUL BASHAM ASSOCIATES ACCEPTS NO RESPONSIBILITY FOR THE ACCURACY OF BACKGROUND INFORMATION PRODUCED BY THIRD PARTIES – THIS MUST BE TREATED AS INDICATIVE ONLY.
4. ALL DIMENSIONS AND LEVELS ARE IN METRES. DO NOT SCALE THIS DRAWING, PRINT, PLOT OR DISK.
5. THIS DRAWING SHOULD ONLY BE USED FOR CONSTRUCTION IF THE PROJECT PHASE IN THE TITLE FRAME BELOW IS SHOWN AS "CONSTRUCTION". PAUL BASHAM ASSOCIATES TAKE NO RESPONSIBILITY FOR CONSTRUCTION WORKS UNDERTAKEN TO DRAWINGS WHICH ARE NOT MARKED UNDER THIS PHASE.

VISIBILITY SPLAYS

1. PEDESTRIAN VISIBILITY SPLAYS ARE BASED ON THE 40MPH SPEED LIMIT ON FONTWELL AVENUE AND HAVE BEEN MEASURED TO 1.5M X 120M IN BOTH DIRECTIONS.

PROPOSED BUS IMPROVEMENTS (1:200)

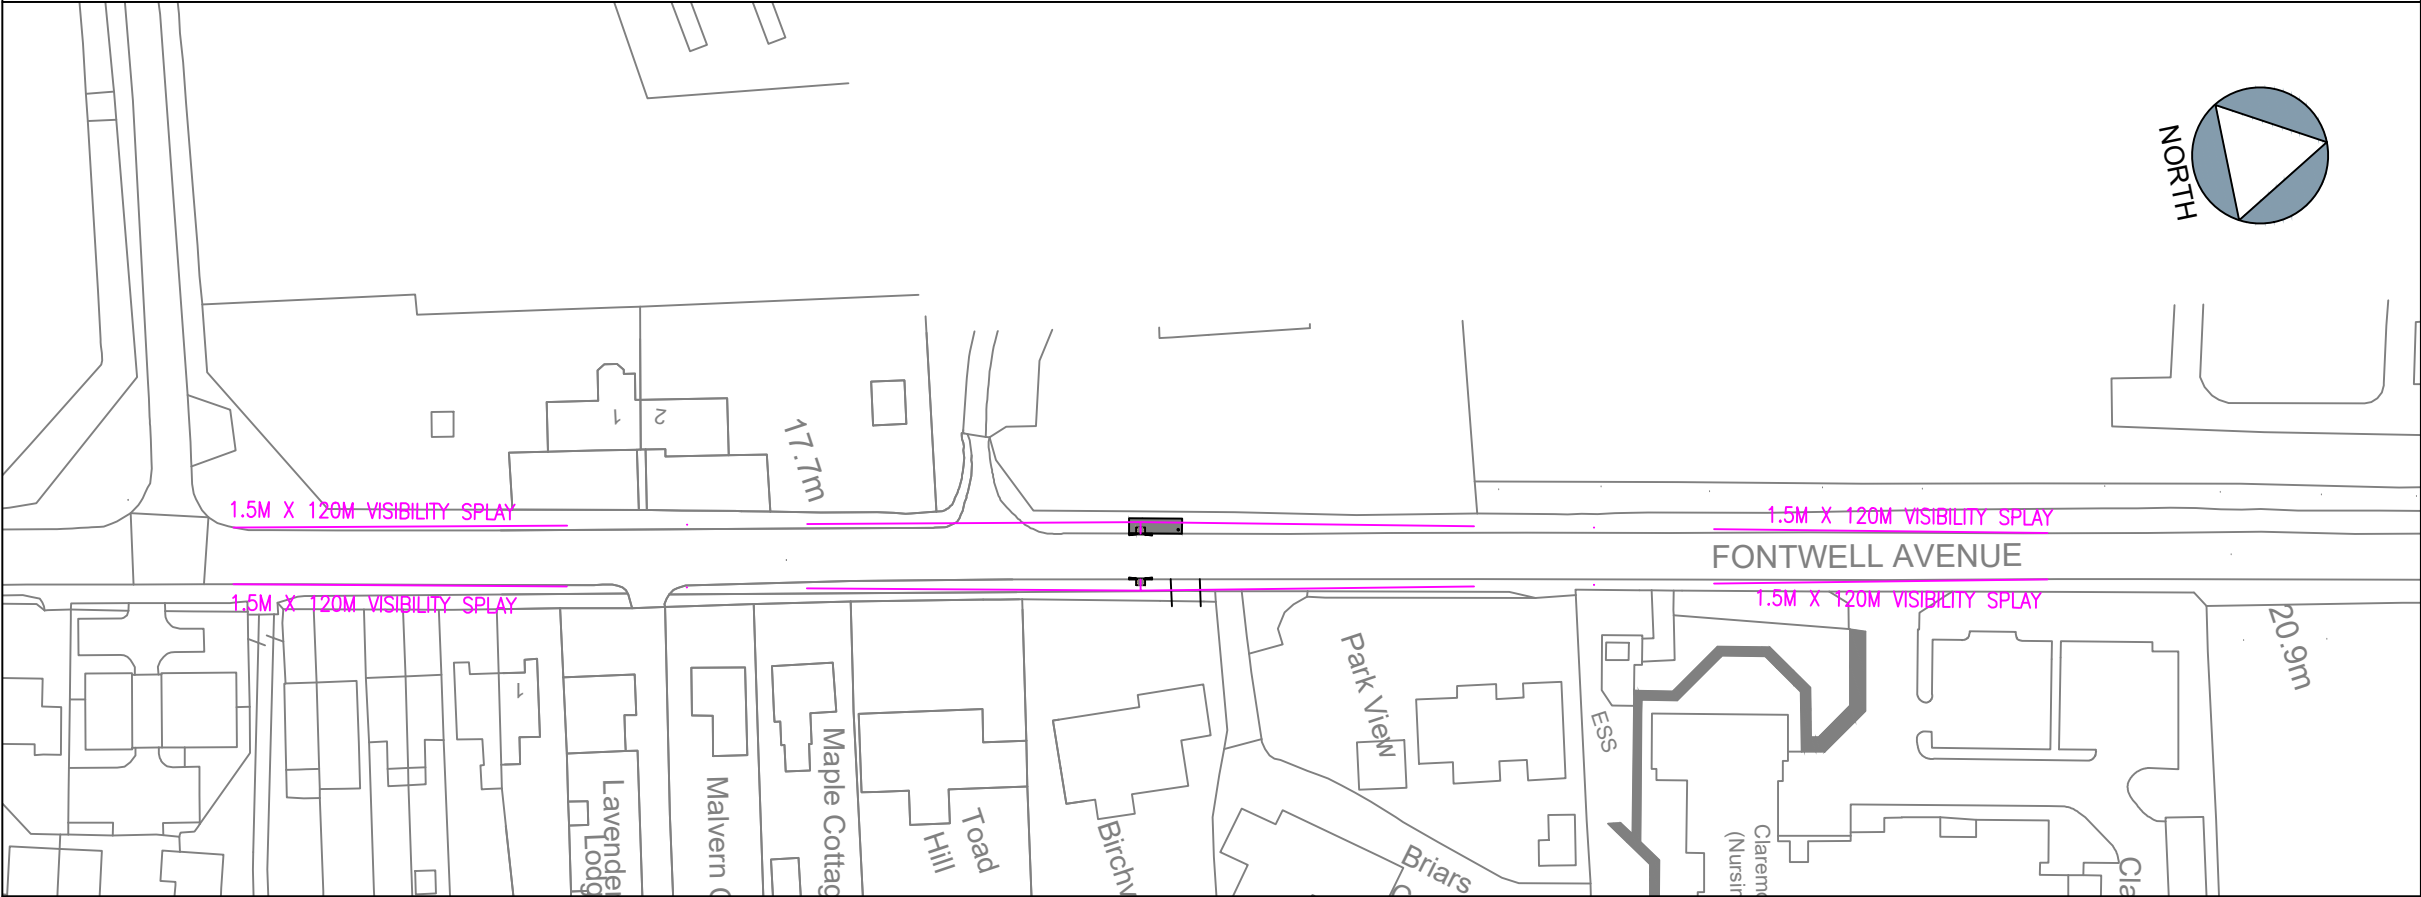

PEDESTRIAN VISIBILITY SPLAYS (1:1000)

PEDESTRIAN VISIBILITY SPLAYS (1:1000)										-	-	--,--,--	--	--
										Rev	Description	Date	By	Check
Project Name		Title	 Paul Basham Associates Ltd The Botly, Cams Hall Estate, Fareham, PO16 8UT 01329 711 000 info@paulbashamassociates.com www.paulbashamassociates.com	Client	Checked By		Checked Date	Scale						
PHASE 2 NORTHFIELDS COTTAGE FONTWELL AVENUE					MS	06.01.22	AS SHOWN (AT A3 SIZE)							
Project Phase		PROPOSED BUS IMPROVEMENTS		reside.	Drawn By		Drawn Date	Client Drawing No.	PBA Drawing No.	Revision				
PRELIMINARY					SN	06.01.22	-	020.0672.012	-					