



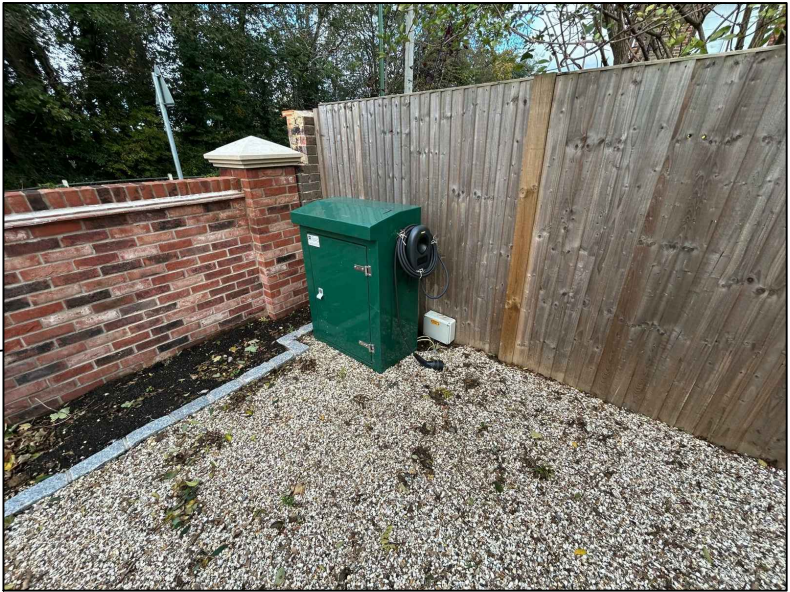

EV charging point installed at front of the property



Cycle storage hoop install in garage for 2no. bikes

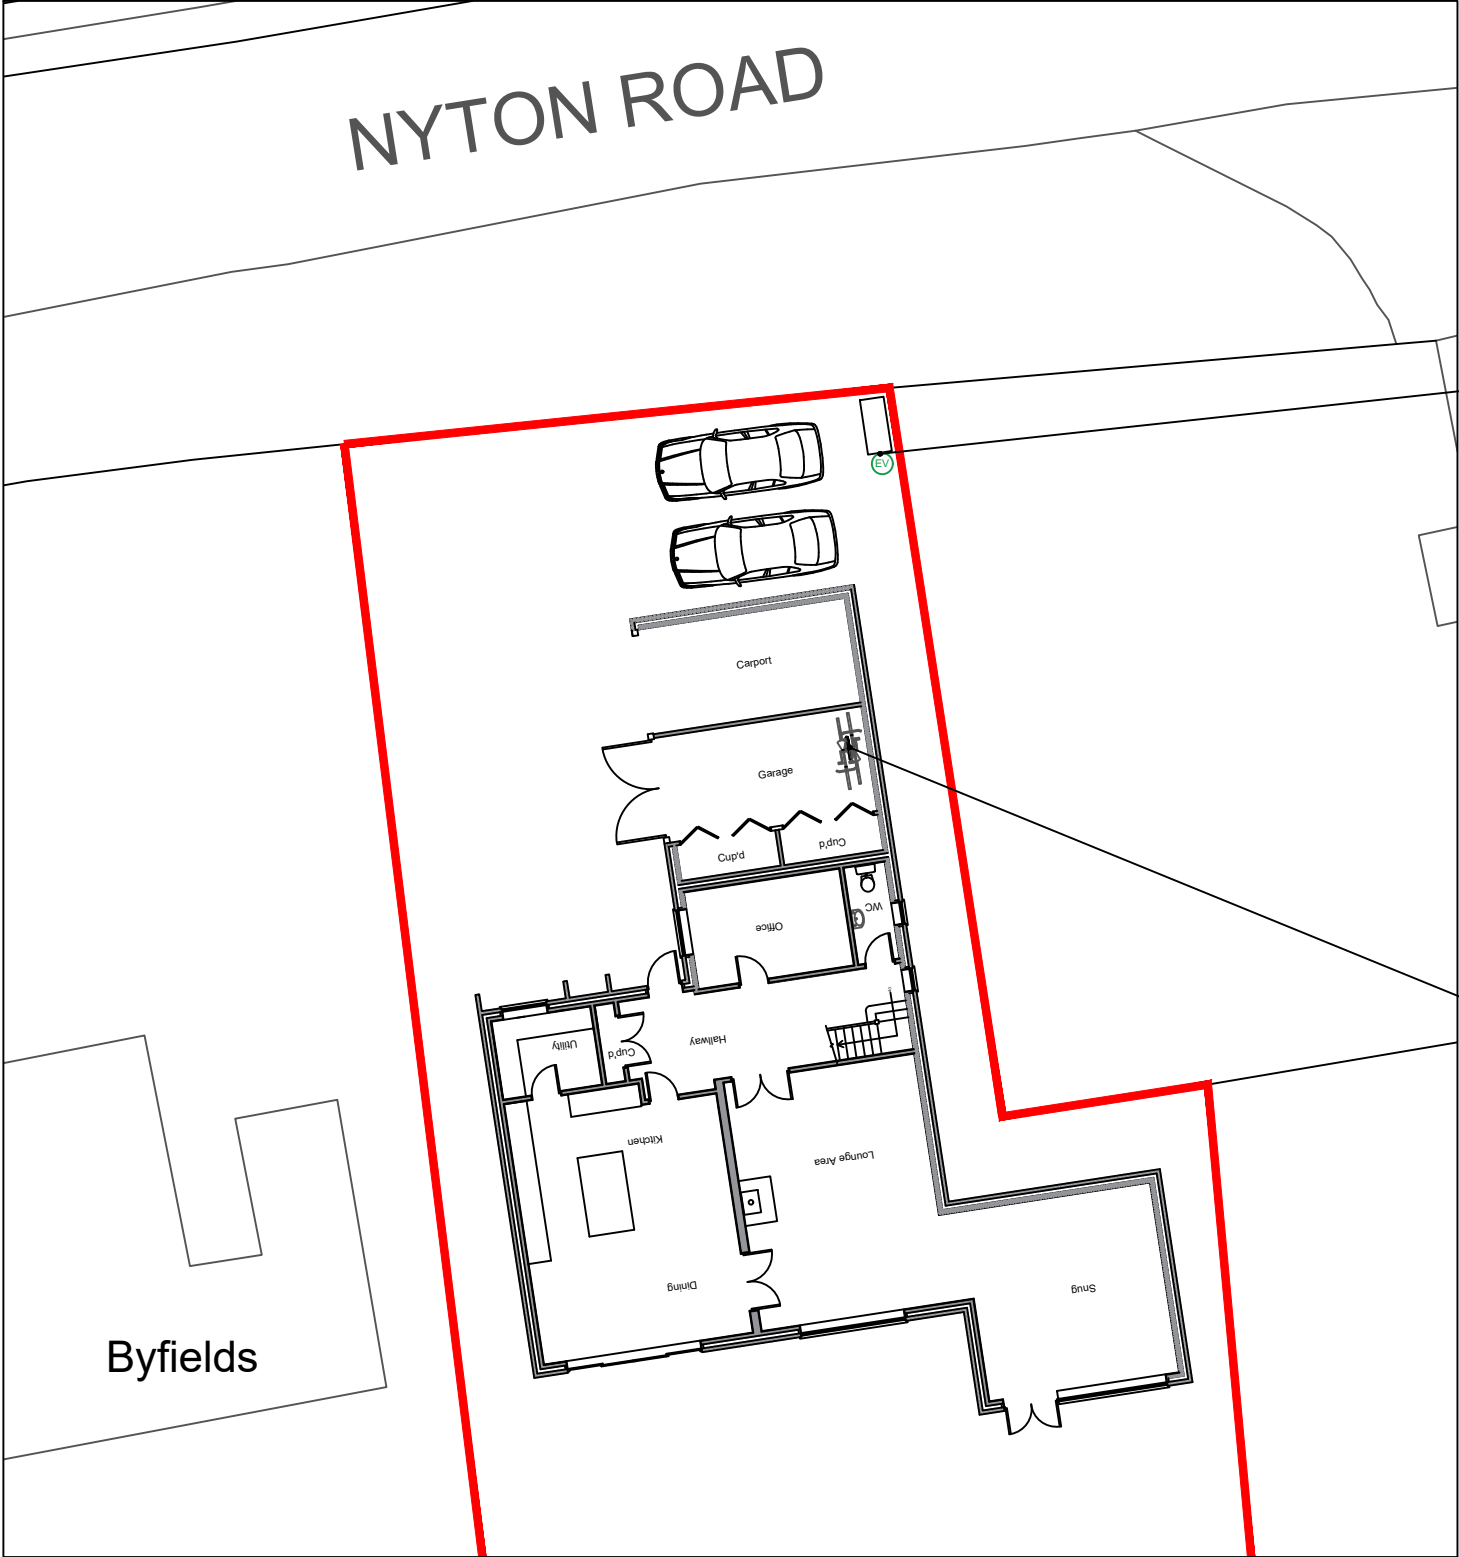

Revision:			
address		Byfields, Nyton Road, PO20 3US	
project		Proposed new dwelling	
title		EV charging point and cycle storage.	
scale	date	dwg no.	revision
As noted @ A3	November 2025	2022.352.Cond	

DOWSVIEW
ASSOCIATES
Chartered Surveyors

Little Acorns
Hampers Lane
Storrington
West Sussex
RH20 3HZ

Tel: 01903 746367
Mob: 07525 844965

Email:
mail@downsview-surveyors.co.uk

RICS