


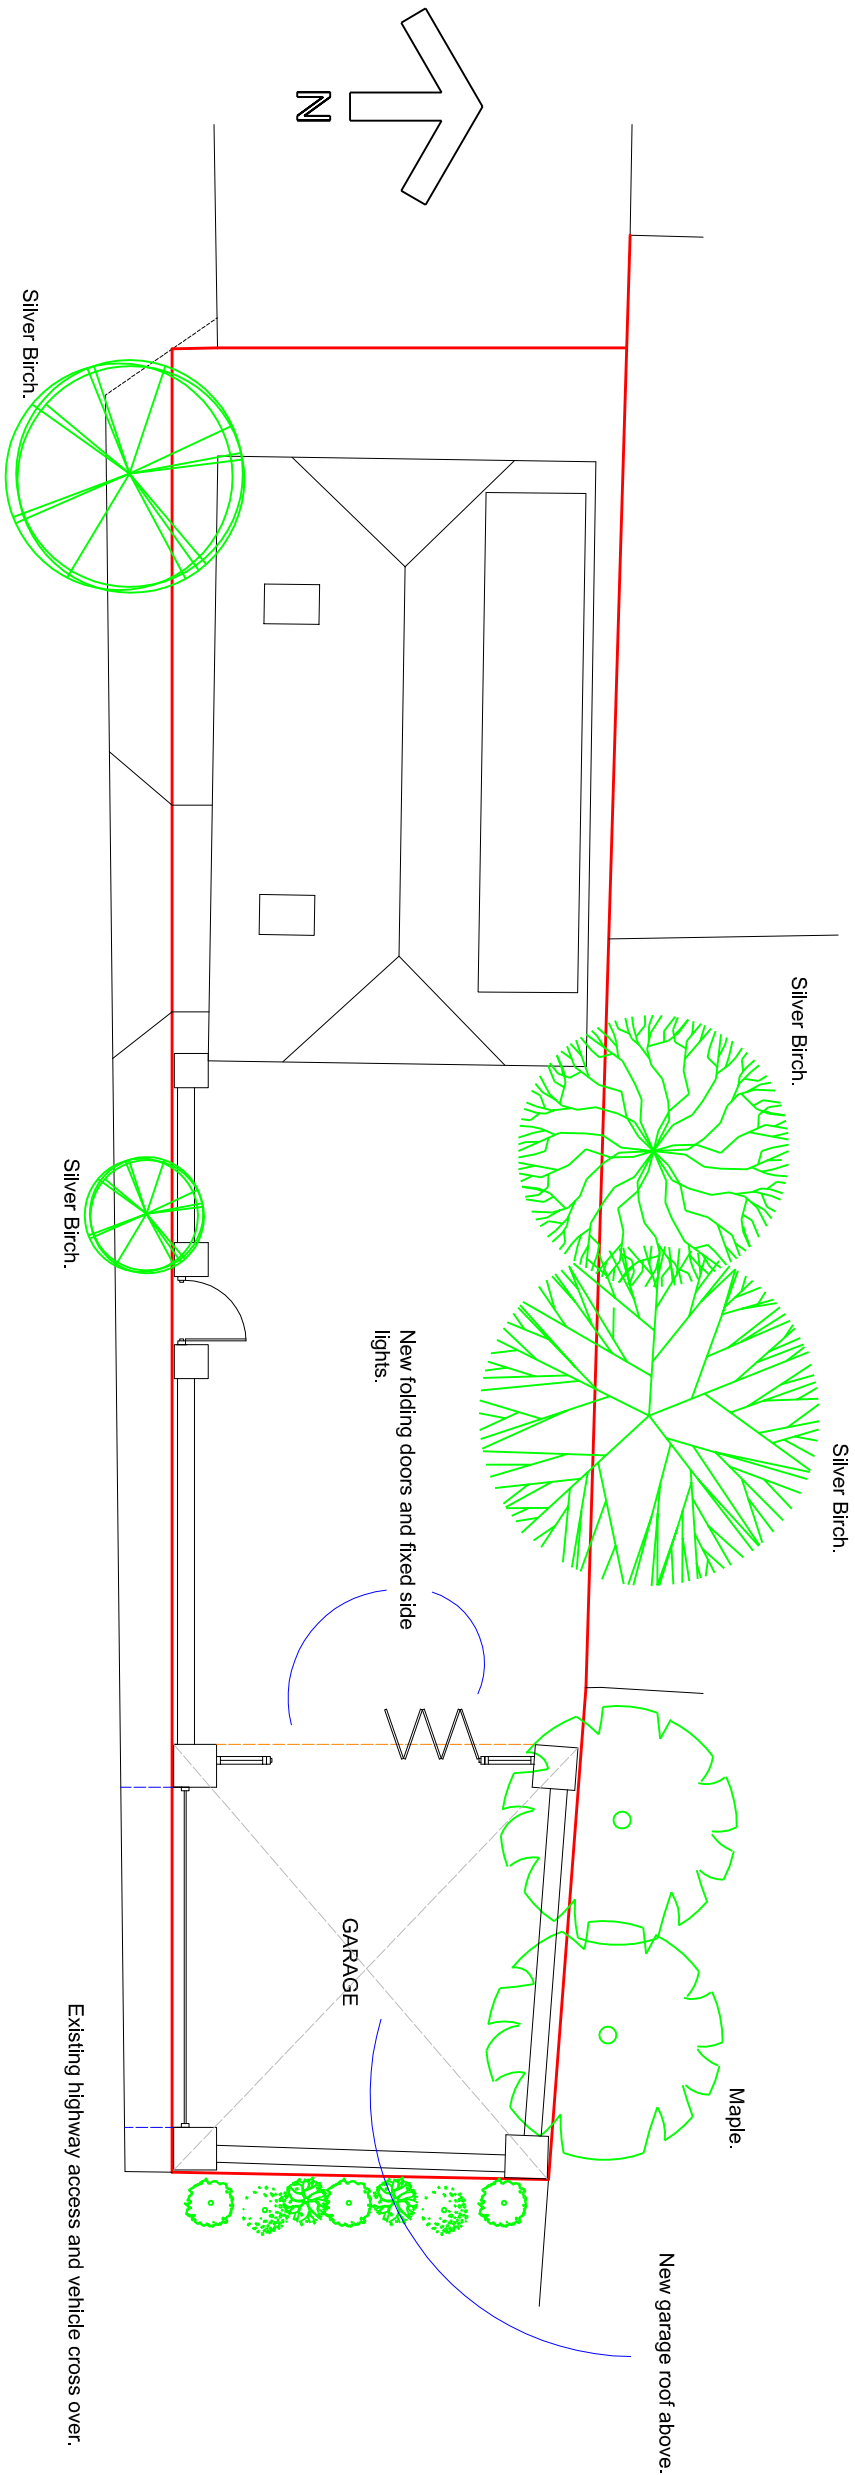

PROPOSED SITE PLAN



SUSSEX BUILDING CONSULTANCY LIMITED	 LABC partner
REAR OF 27 BELLE MEADE CLOSE, WOODGATE, BOGNOR REGIS.	
SCALE - 1/100 REV - C DATE - 15/05/2012	

3 NORTHGOTE ROAD BOGNOR REGIS PO21 1JZ TEL - (01243) 861379
--