




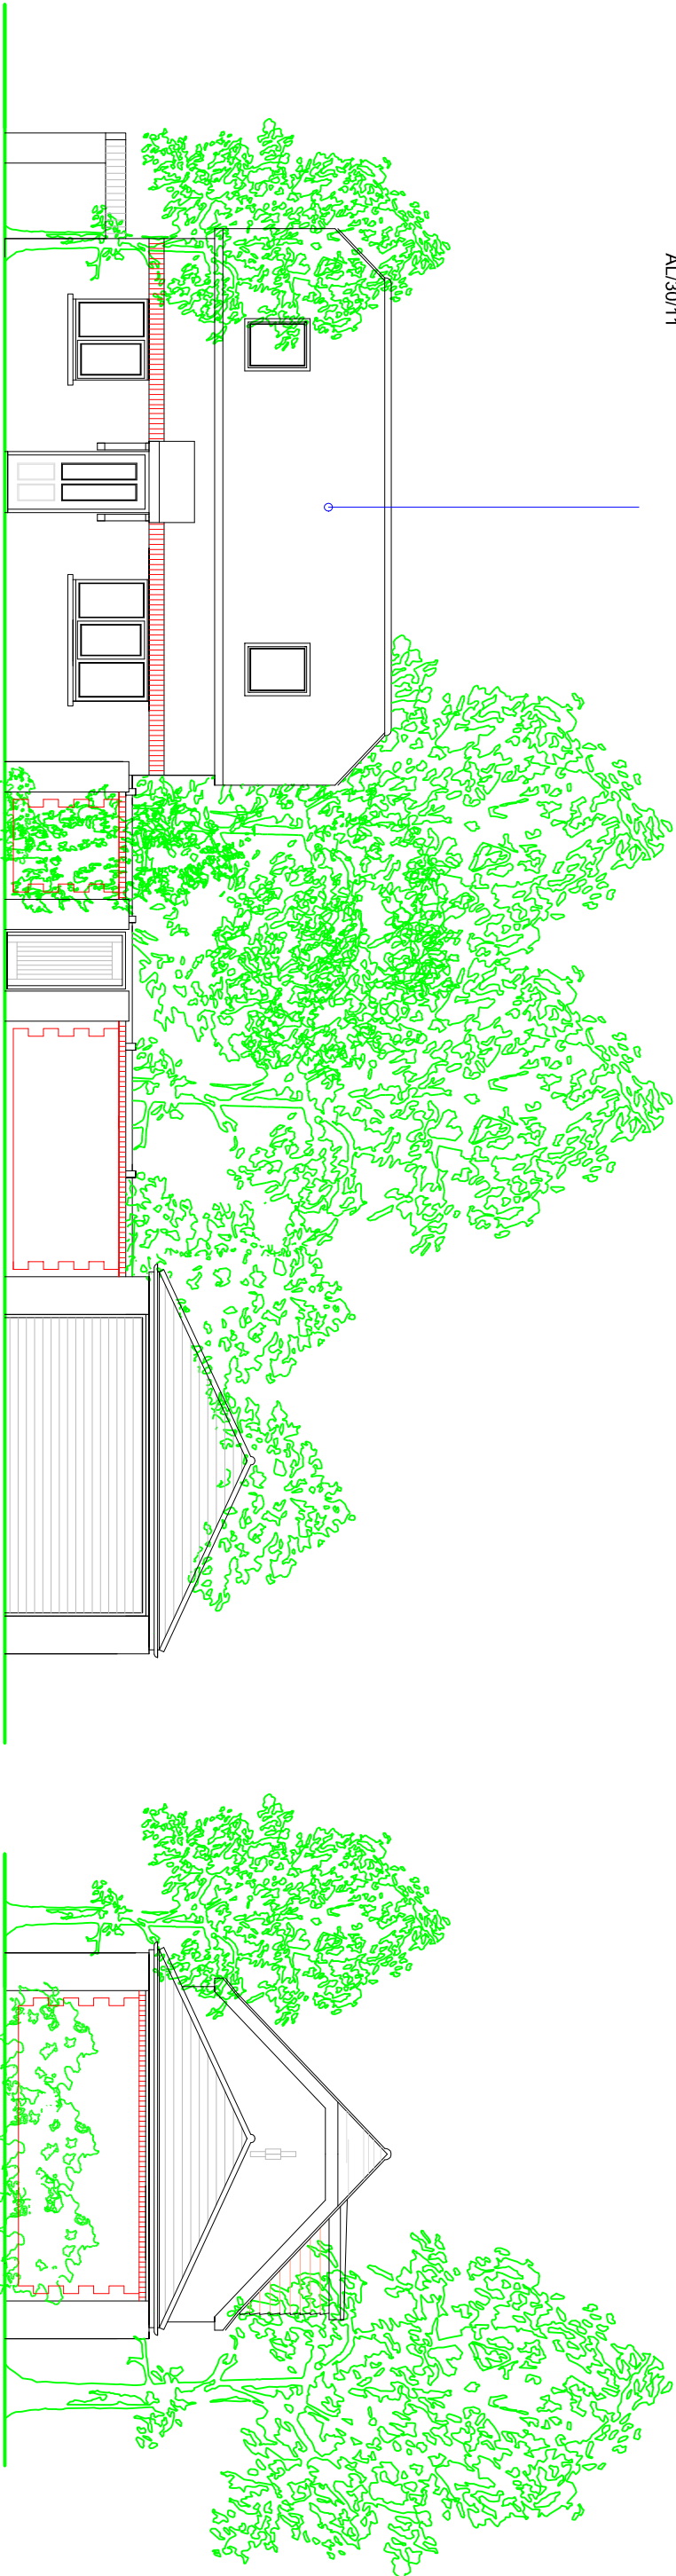


FRONT ELEVATION

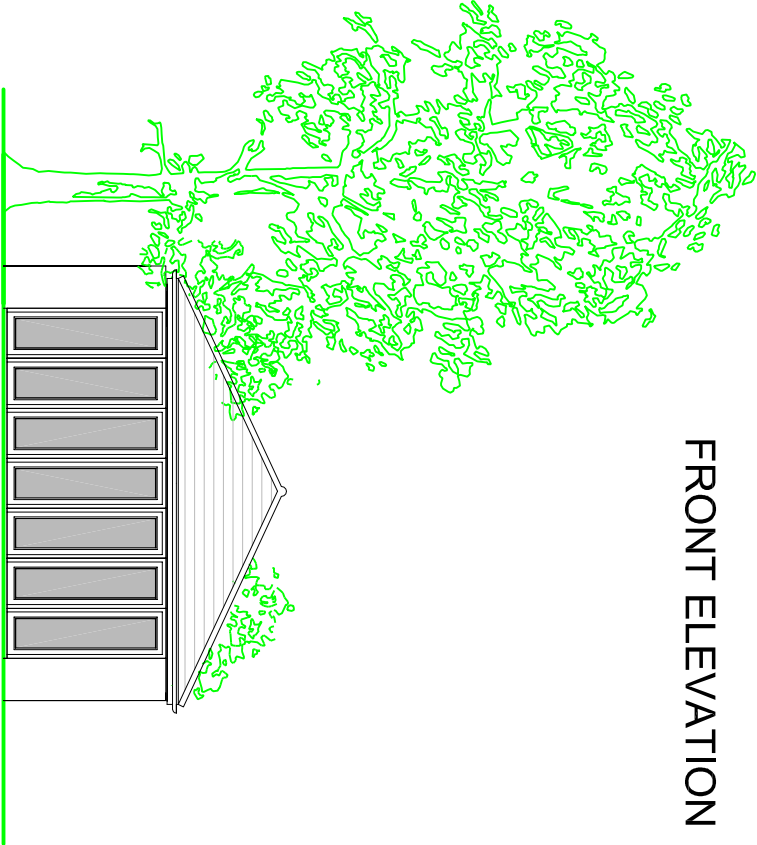


SIDE ELEVATION

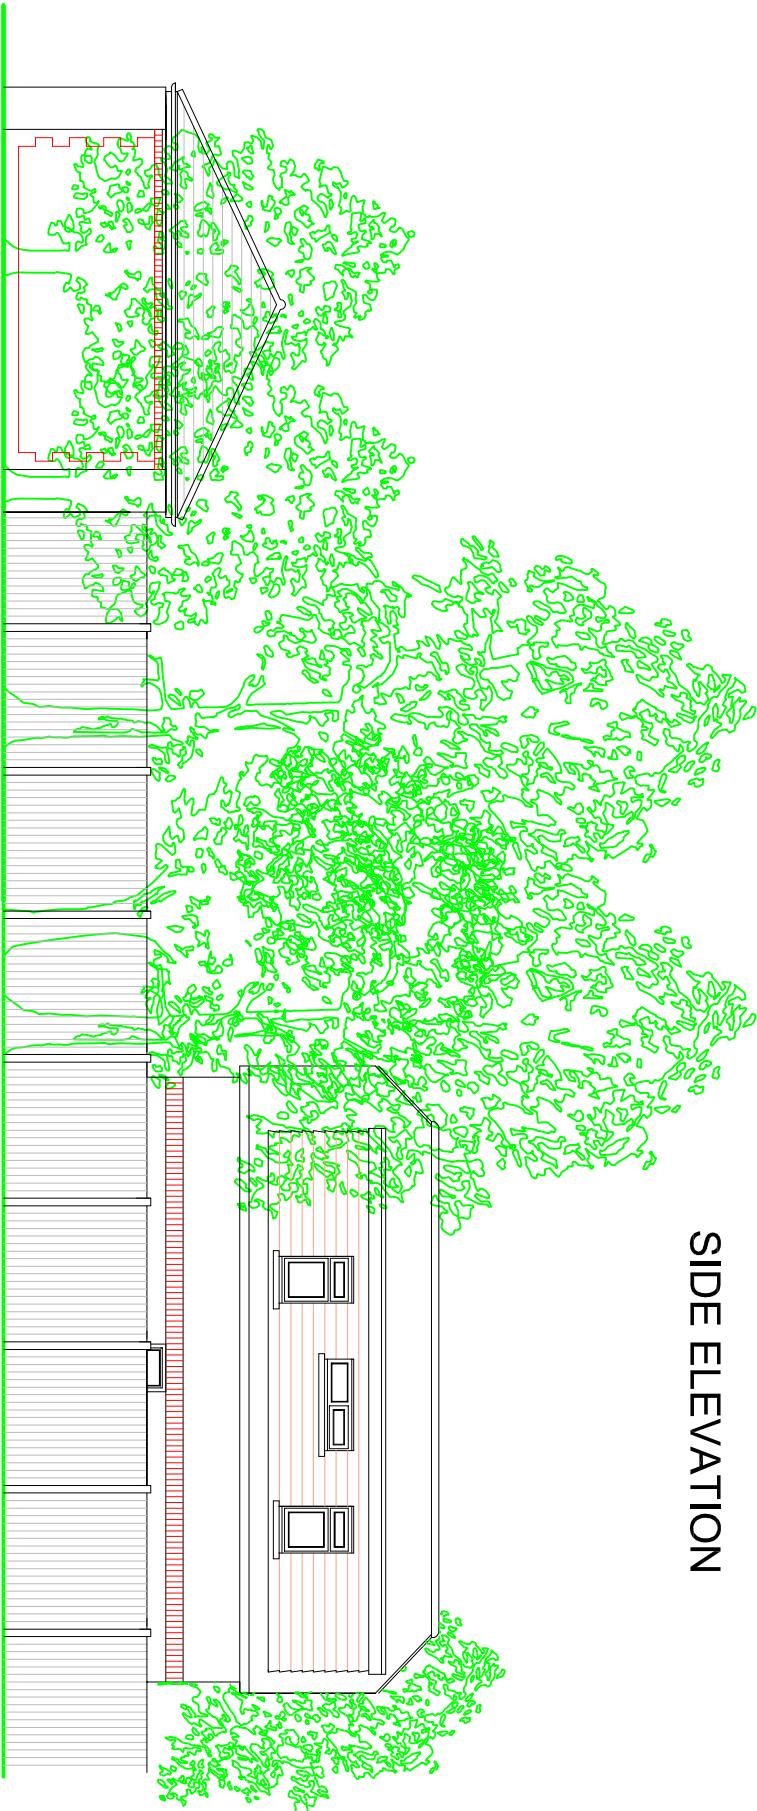

SIDE ELEVATION

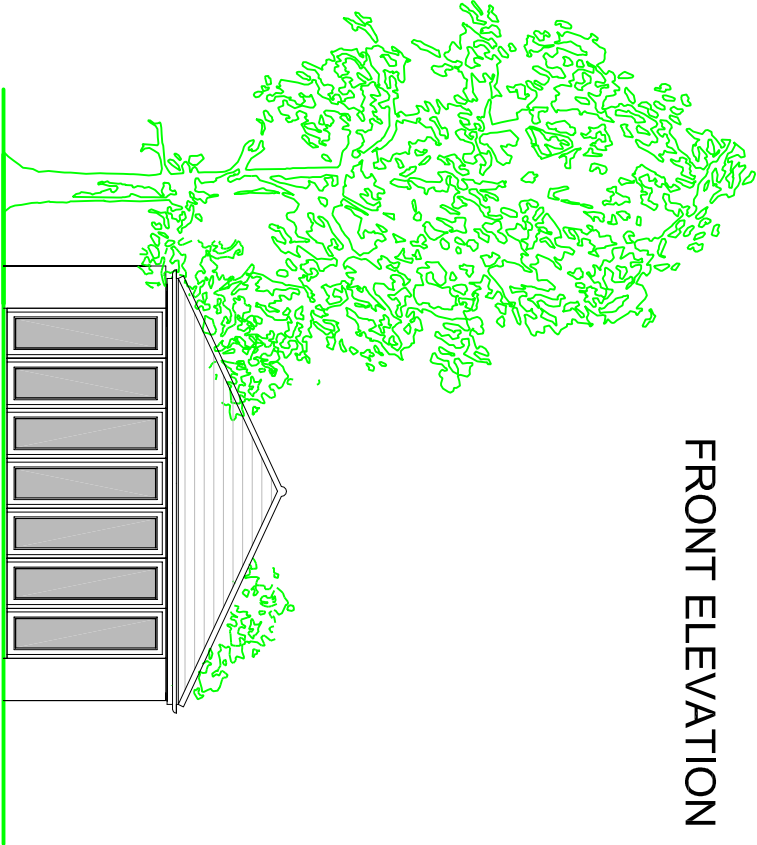

REAR ELEVATION

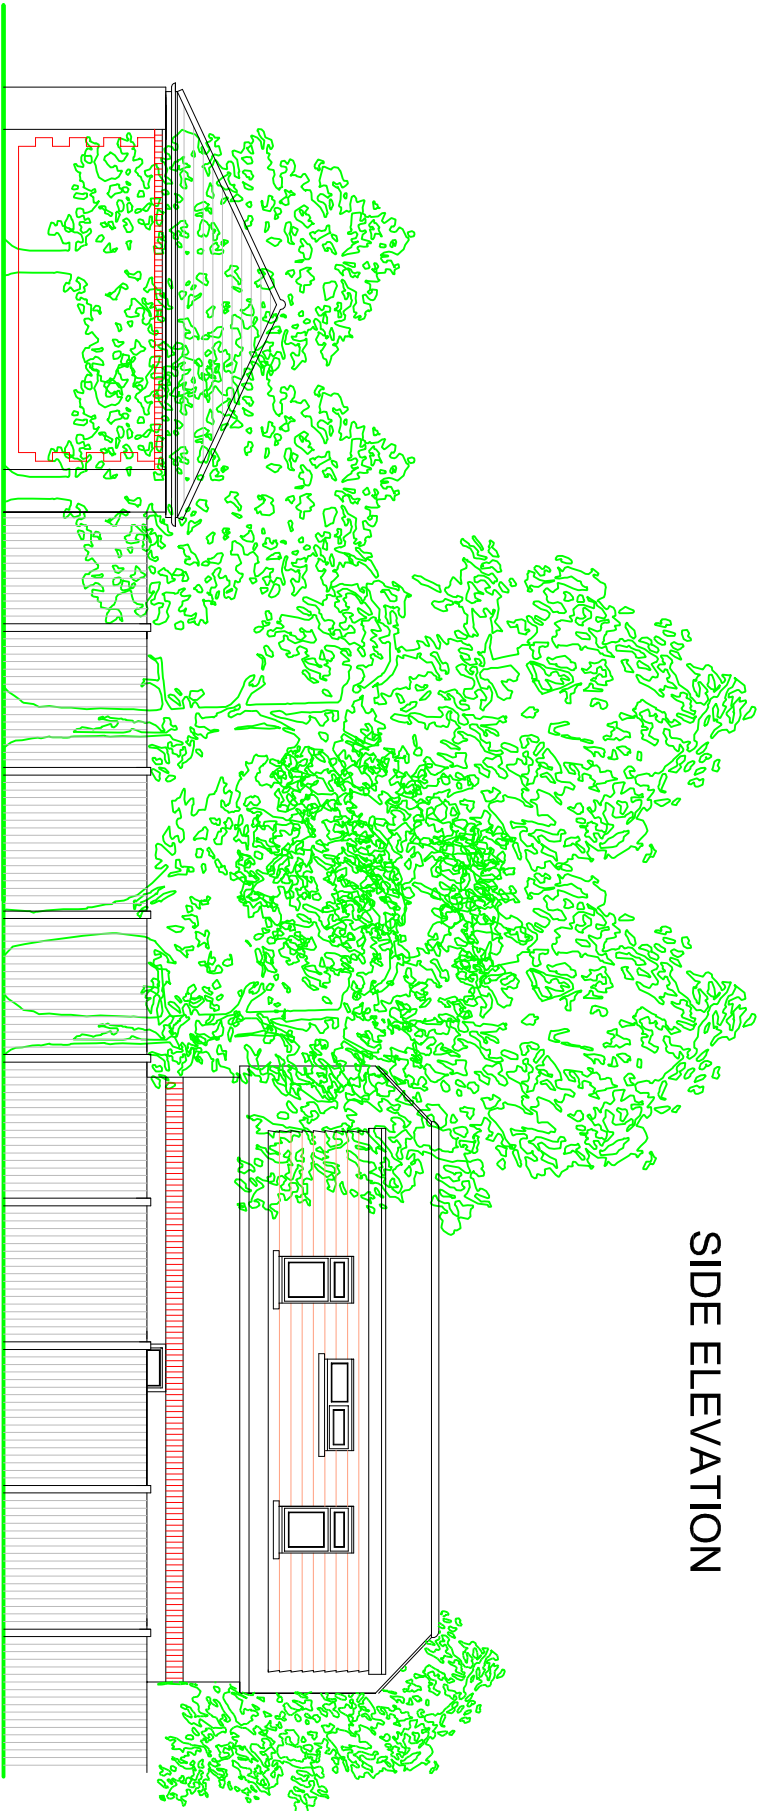


NOTES

ROOF - Interlocking tiles such as Marley Modern in an anthracite colour.

WALLS - Brickwork to match existing.

WINDOWS/DOORS - Timber casement double glazed windows to match existing.

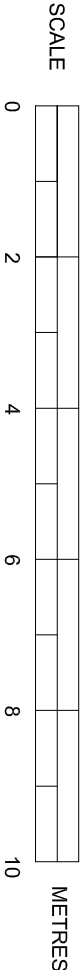

PROPOSED ELEVATIONS

SUSSEX BUILDING CONSULTANCY LIMITED

HOLLY COTTAGE, 27A BELLE MEADE CLOSE,
WOODGATE, BOGNOR REGIS.

SCALE - 1/100 REV - D DATE - 06/10/2017



LABC

3 NORTHGATE ROAD
BOGNOR REGIS
PO21 8LZ
TEL - (01243) 863739