



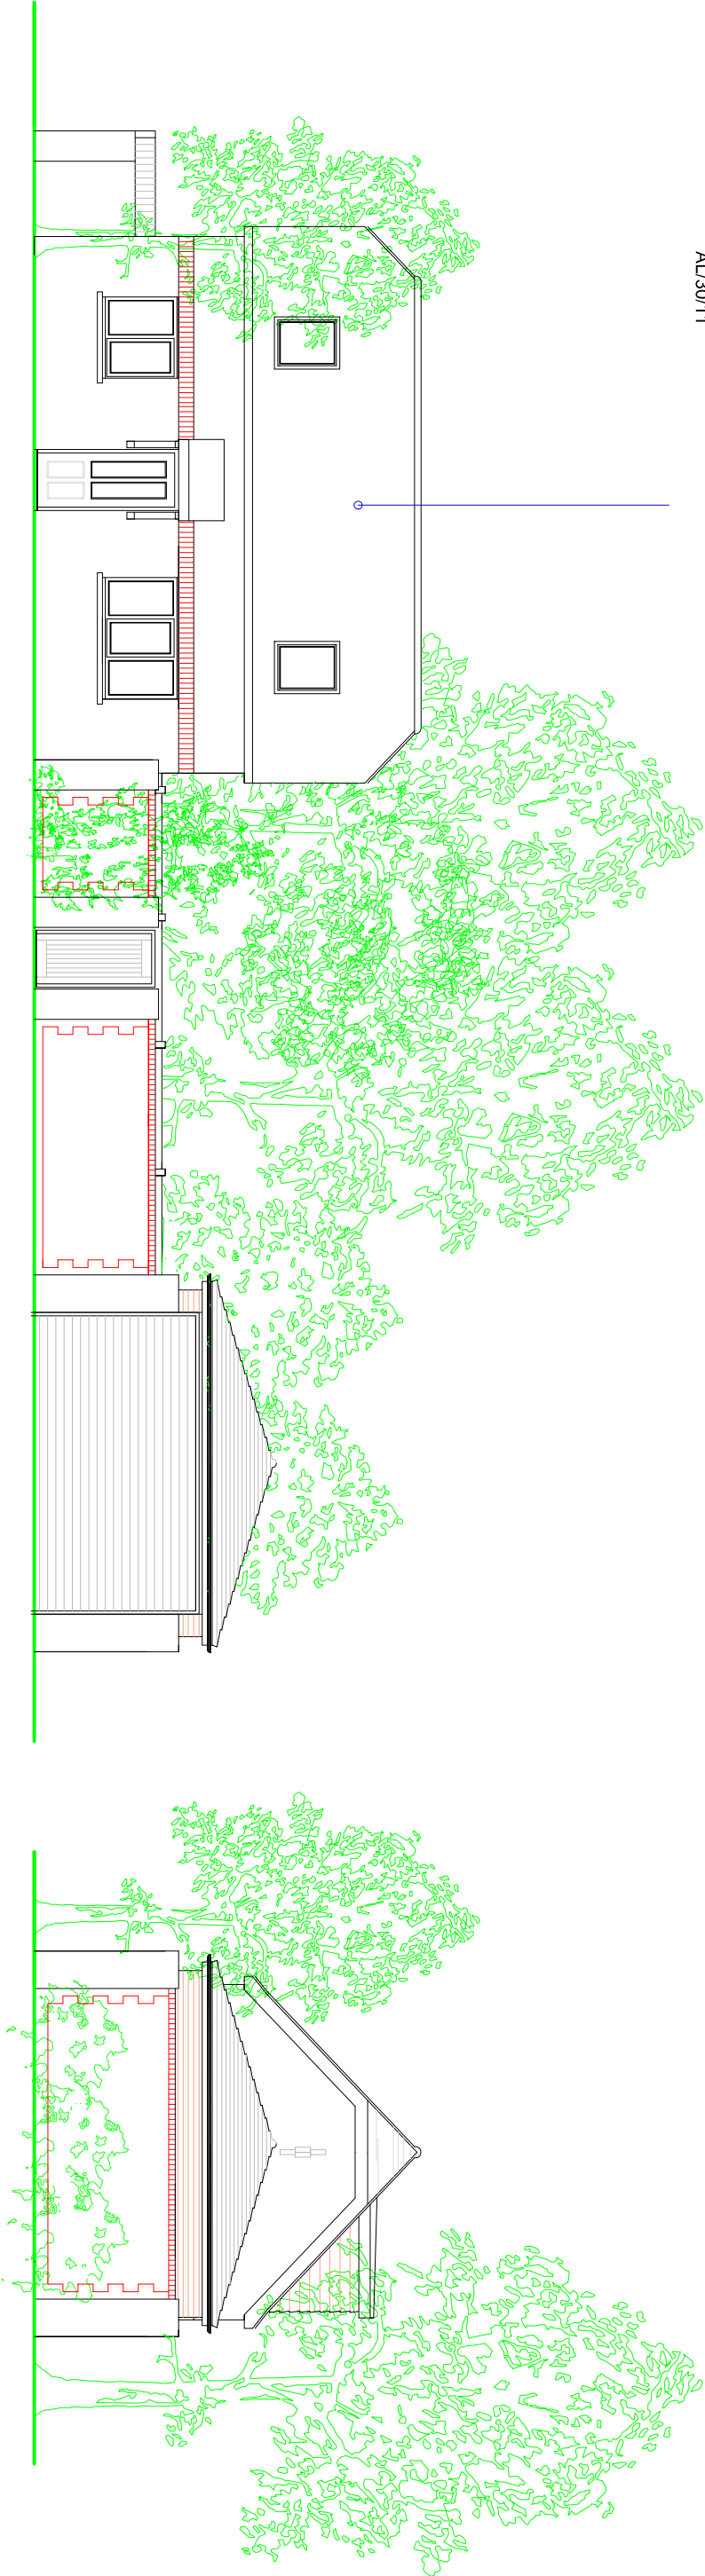

FRONT ELEVATION

SIDE ELEVATION

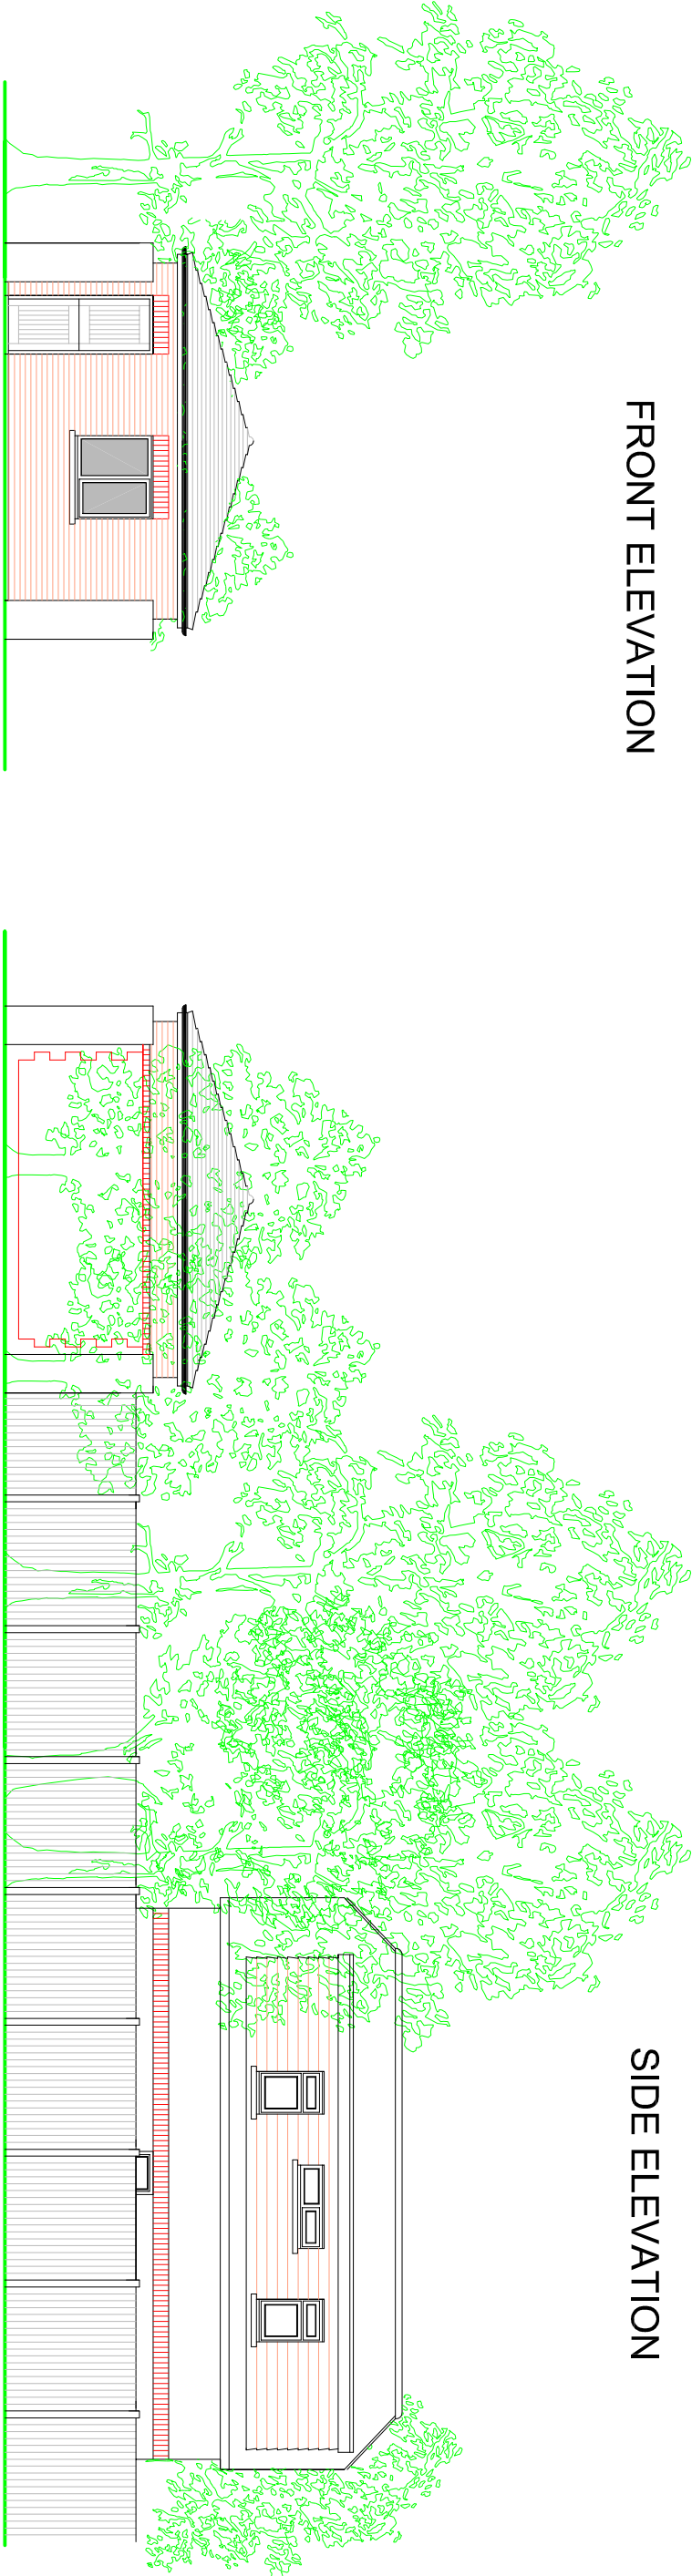

SIDE ELEVATION


REAR ELEVATION

NOTES

ROOF - Interlocking tiles such as Marley Modern in an anthracite colour.

WALLS - Brickwork to match existing.

WINDOWS/DOORS - Timber casement double glazed windows to match existing.

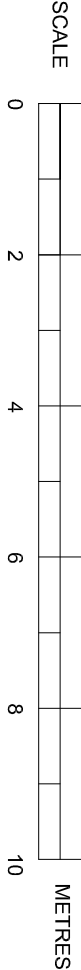

PROPOSED ELEVATIONS

SUSSEX BUILDING CONSULTANCY LIMITED

REAR OF 27 BELLE MEADE CLOSE,
WOODGATE, BOGNOR REGIS.

SCALE - 1/100 REV - B DATE - 15/05/2012



LABC

3 NORTHCOTE ROAD
BOGNOR REGIS
TEL - (01243) 863739