


Propose Conservatory @ PO20 3Td.


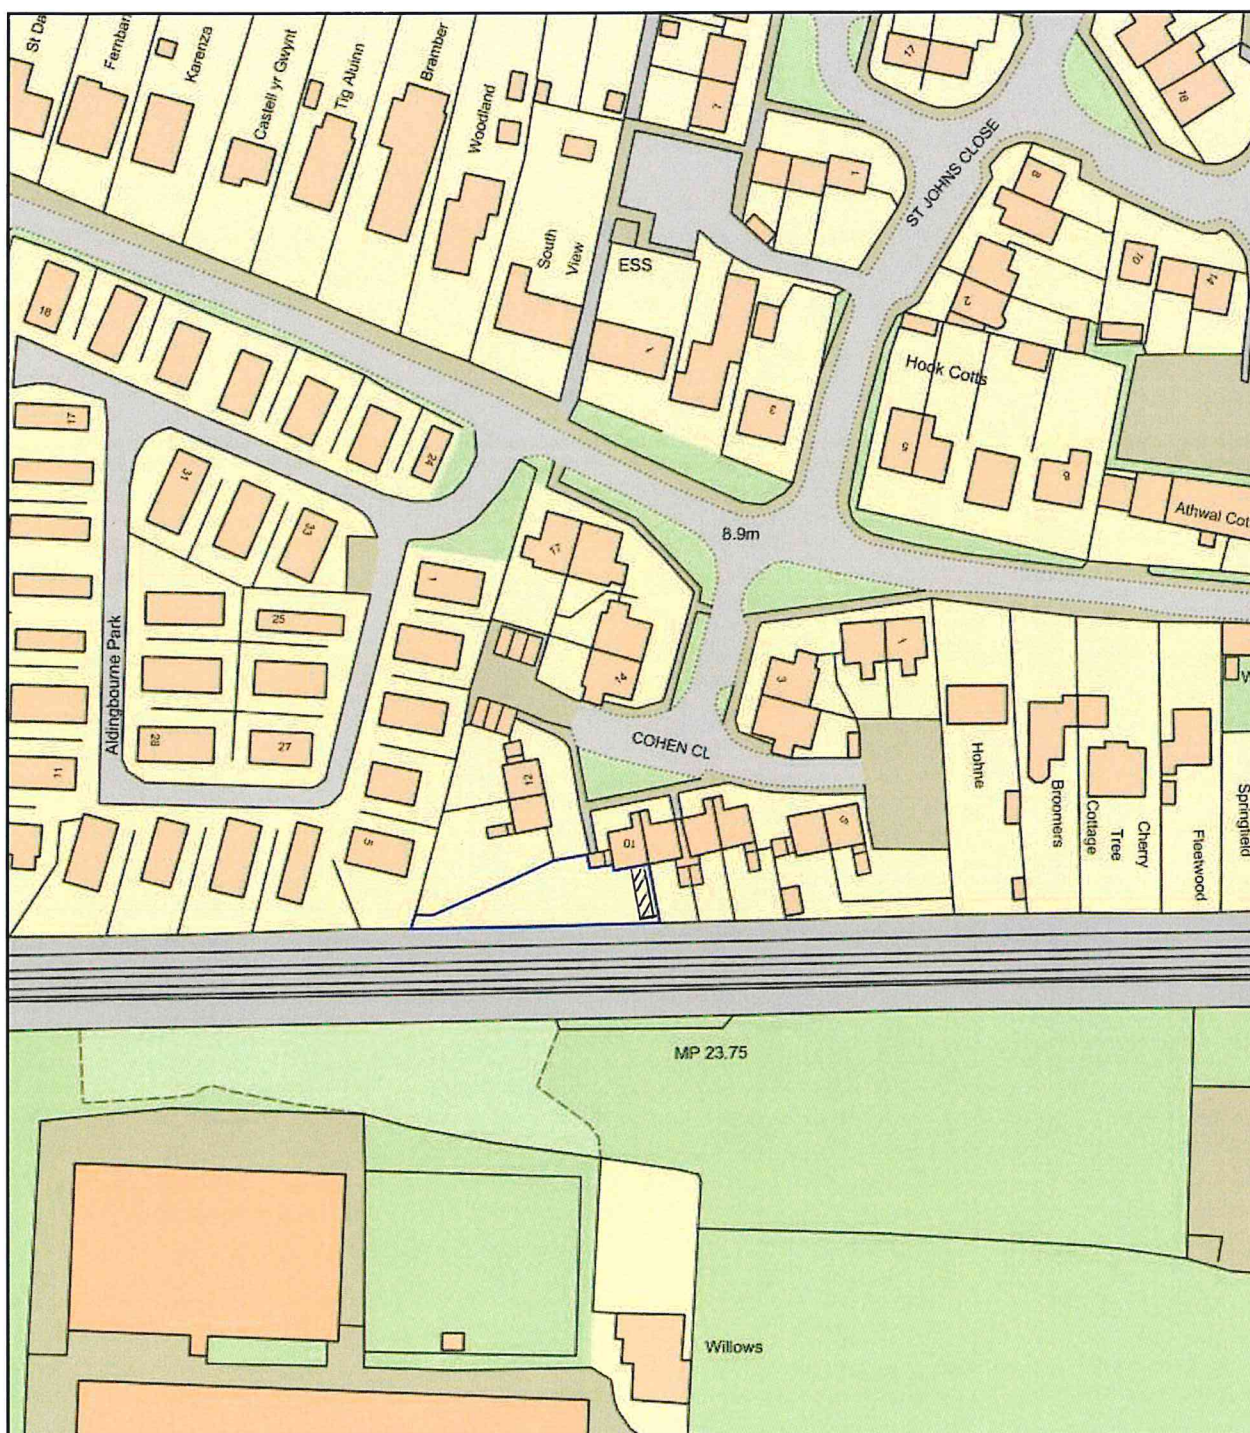


0 50
Metres



Plan Produced for: Rod Mackenzie
Date Produced: 15 Oct 2018
Plan Reference Number: TQRQM18288105233015
Scale: 1:1250 @ A4

Proposed Conservatory PO20 3TD

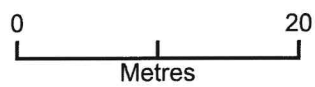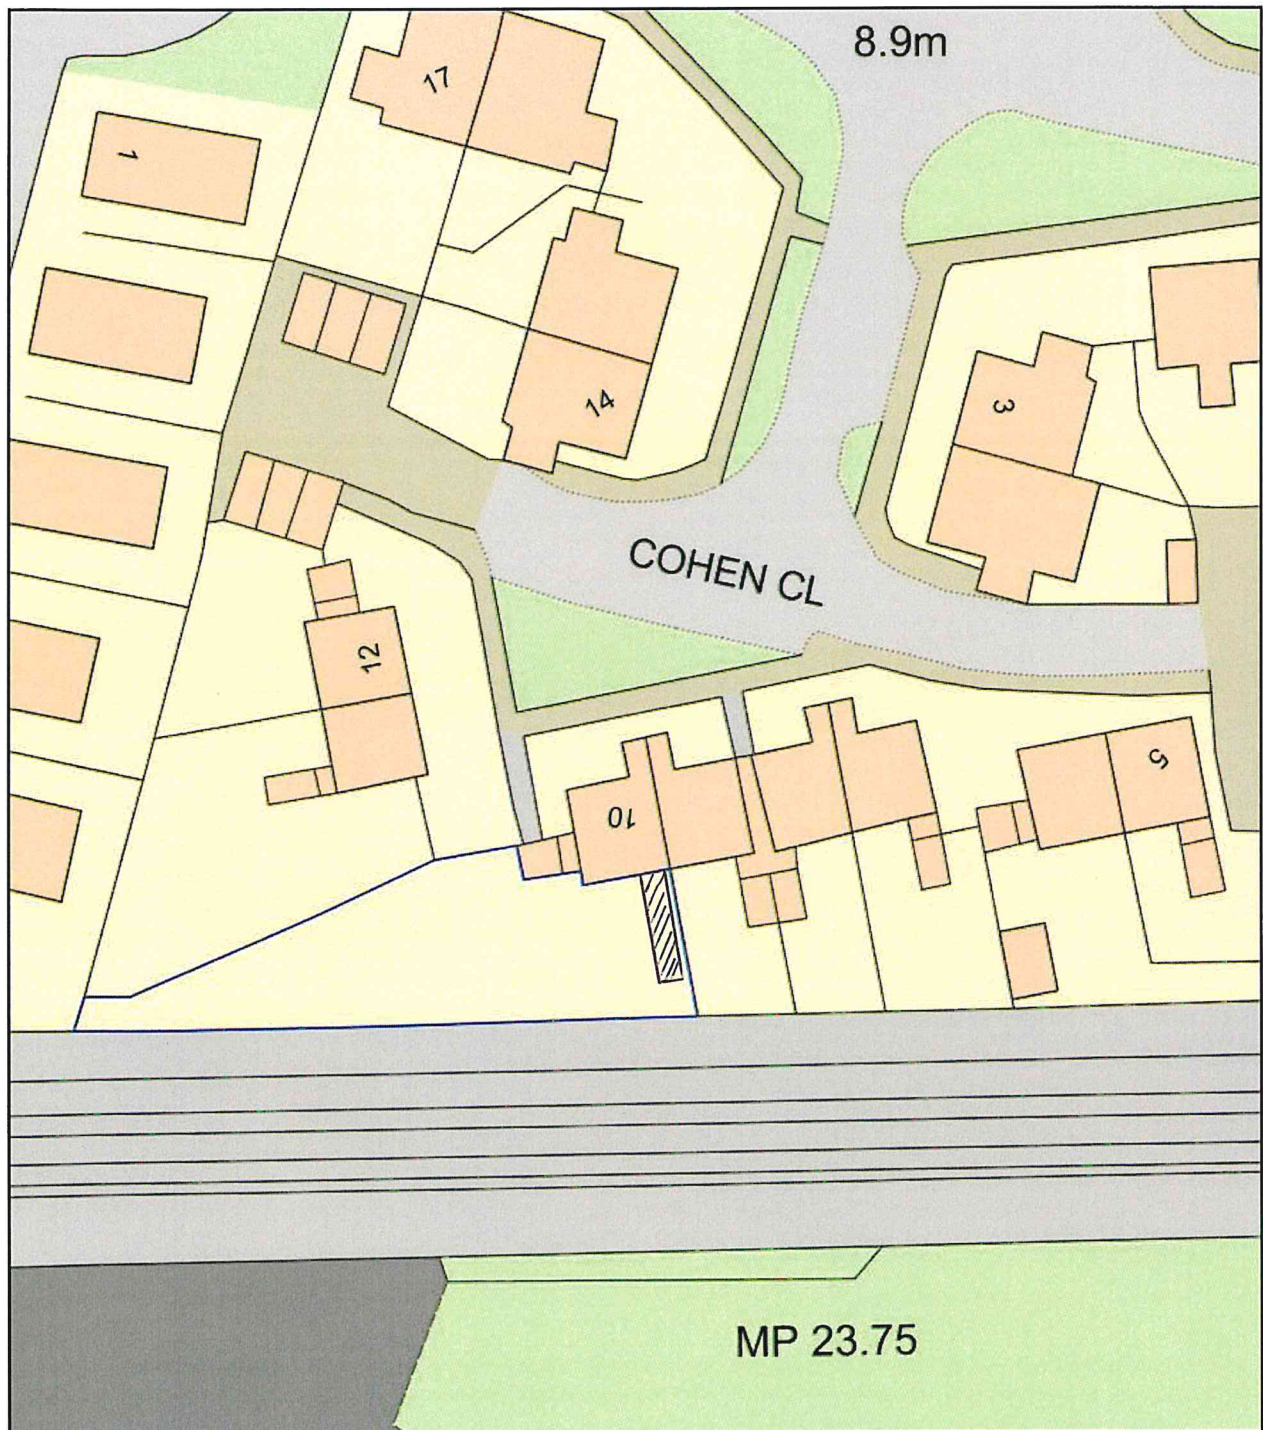

Plan Produced for: Rod Mackenzie
Date Produced: 15 Oct 2018
Plan Reference Number: TQRQM18288104950936
Scale: 1:500 @ A4