


ORIGINAL SIZE OF THIS DRAWING IS A1



Street Elevation

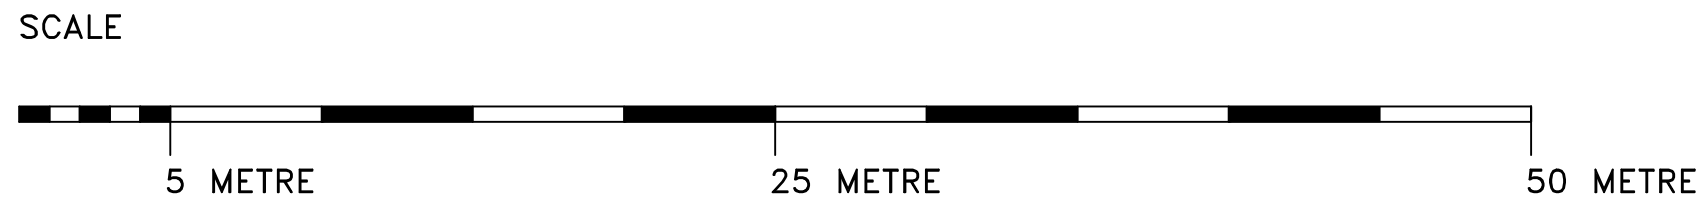

NOTES: 1. DO NOT SCALE FROM THIS DRAWING. 2. ALL DIMENSIONS AND LEVELS TO BE CHECKED ON SITE BEFORE CARRYING OUT WORK. 3. ALL DISCREPANCIES TO BE REPORTED TO THE ARCHITECT BEFORE CARRYING OUT WORK. 4. READ WITH OTHER CONTRACT DOCUMENTS & IF IN DOUBT ASK. 5. COPYRIGHT IS OWNERSHIP OF THIS DRAWING AND THE DESIGN OF THE BUILDING SHOWN ON THIS DRAWING IS VESTED IN THE ARCHITECTS WHOSE PRIOR WRITTEN CONSENT IS REQUIRED FOR ITS USE, REPRODUCTION OR FOR COPYING TO ANY THIRD PARTY.

E-mail info@admarchitects.co.uk  
web site www.admarchitects.co.uk

|                                                                       |  |  |  |                                     |  |  |  |
|-----------------------------------------------------------------------|--|--|--|-------------------------------------|--|--|--|
| PROJECT<br>WOODGATE HOUSING                                           |  |  |  | CLIENT<br>MR KEET                   |  |  |  |
| DRAWING TITLE<br>STREET ELEVATION AS PROPOSED                         |  |  |  | COMPUTER FILE NAME<br>DWG.DWG       |  |  |  |
|                                                                       |  |  |  | ORIGINAL SIZE OF THIS DRAWING IS A1 |  |  |  |
| DRAWN<br>DCH                                                          |  |  |  | DRAWING NUMBER<br>1551              |  |  |  |
| CHECKED<br>MB                                                         |  |  |  | ACTUAL DRAWING NUMBER<br>06         |  |  |  |
| DATE<br>AUG 2017                                                      |  |  |  | REVISION<br>-                       |  |  |  |
| SCALE<br>1:250                                                        |  |  |  |                                     |  |  |  |
| PROJECT NUMBER<br>1551                                                |  |  |  |                                     |  |  |  |
| TRINITY, STRETTON, CHICHESTER, WEST SUSSEX, PO18 9LA, UNITED KINGDOM. |  |  |  | TEL. 01243 771166                   |  |  |  |

© COPYRIGHT - ALL RIGHTS RESERVED

ARCHITECTS  
DESIGN  
&  
MANAGEMENT