


SCALE



100 METRE

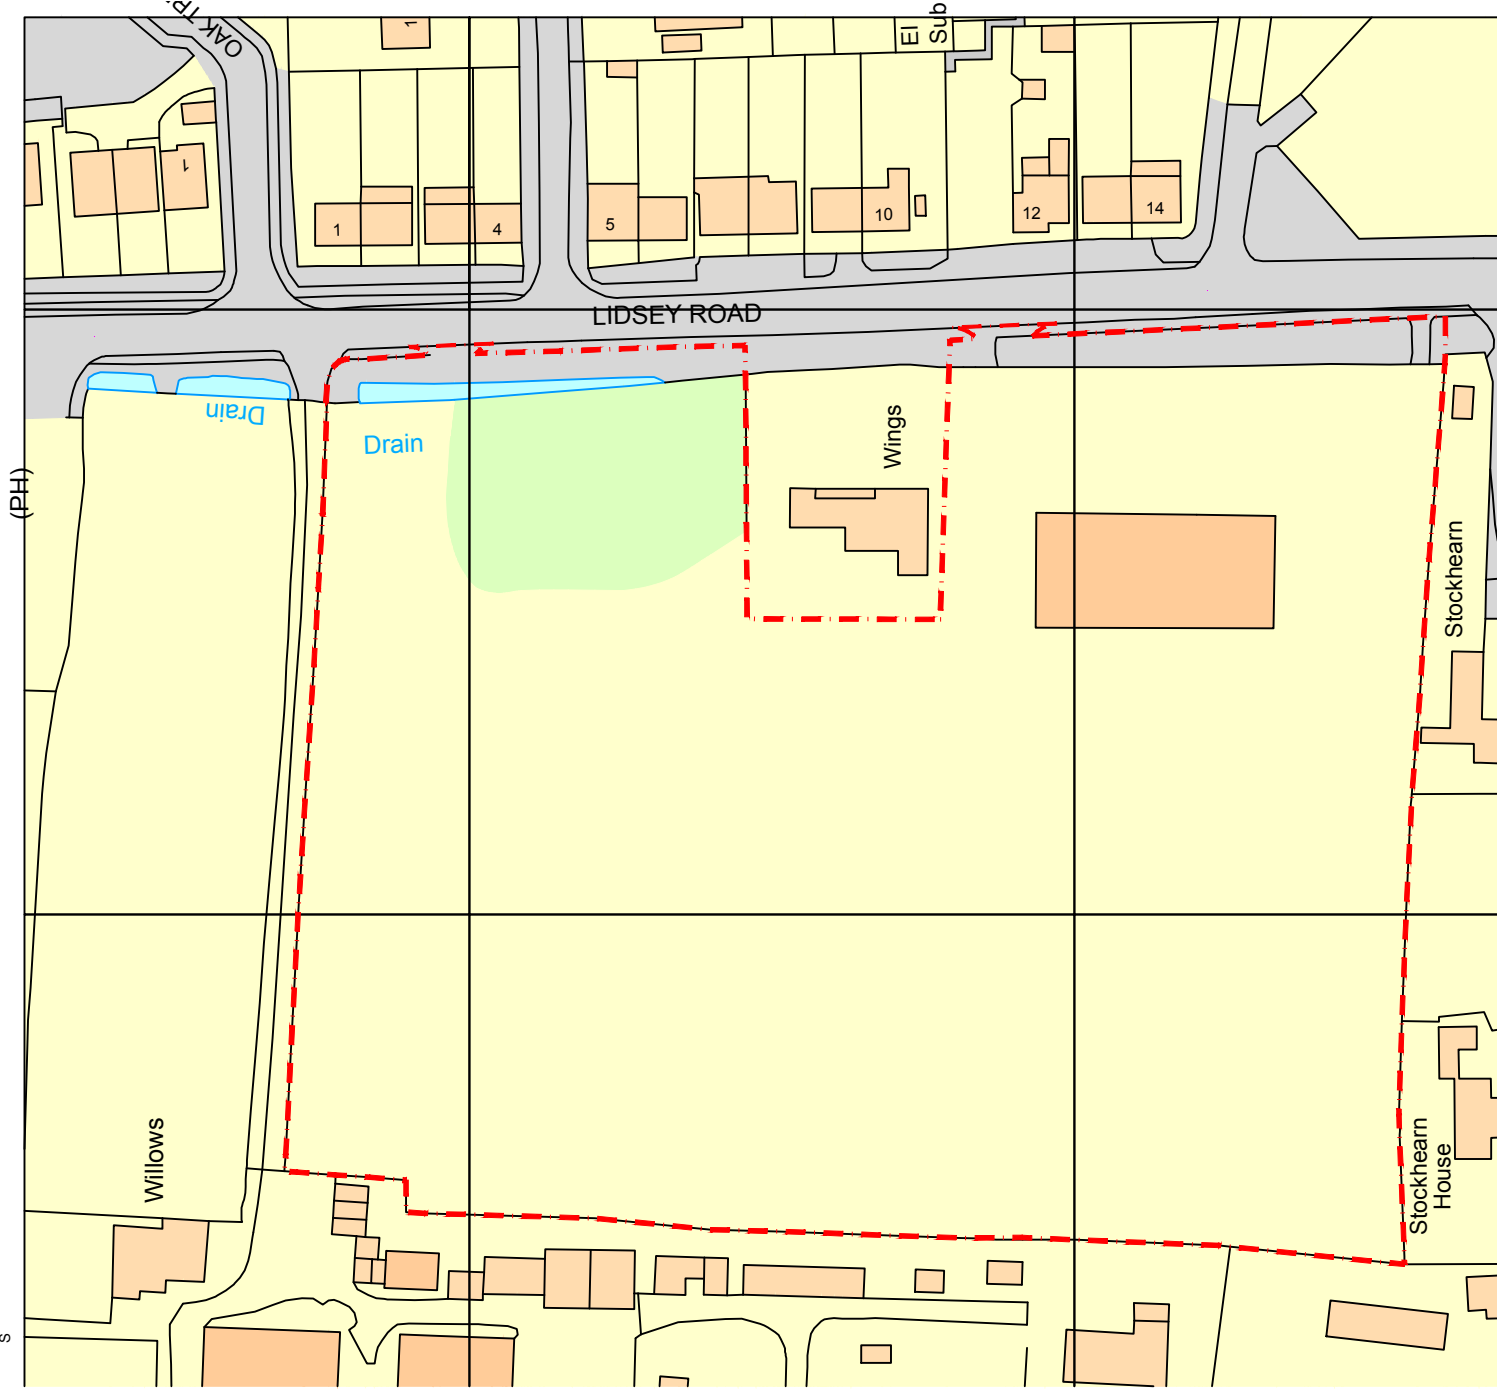

E-mail michael@admarchitects.co.uk
web site www.admarchitects.co.uk

REV. DATE REVISIONS

NOTES: 1. DO NOT SCALE FROM THIS DRAWING. 2. ALL DIMENSIONS AND LEVELS TO BE CHECKED ON SITE BEFORE CARRYING OUT WORK.
3. ALL DISCREPANCIES TO BE REPORTED TO THE ARCHITECT BEFORE CARRYING OUT WORK. 4. READ WITH OTHER CONTRACT DOCUMENTS 5. IF IN DOUBT ASK.
COPY RIGHT & OWNERSHIP OF THIS DRAWING AND THE DESIGN OF THE BUILDING SHOWN ON THIS DRAWING IS VESTED IN THE ARCHITECTS WHOSE WRITTEN
CONSENT IS REQUIRED FOR ITS USE, REPRODUCTION OR FOR COPYING TO ANY THIRD PARTY. © COPYRIGHT - ALL RIGHTS RESERVED

PROJECT		CLIENT	
WOODGATE HOUSING		MR KEET	
DRAWING TITLE		COMPUTER FILE NAME	DWG.DWG
		ORIGINAL SIZE OF THIS DRAWING IS A4	
DRAWN		DRAWING NUMBER	
		PROJECT NUMBER	ACTUAL DRAWING NUMBER
BD		MB	APRIL '17
		SCALE - AS SCALE RODS	1:1250
		PROJECT NUMBER	1551
		ACTUAL DRAWING NUMBER	01
		REVISION	-
TRINITY, STRETTON, CHICHESTER, WEST SUSSEX, PO18 0LA, UNITED KINGDOM.		TEL. 01243 771166	

ARCHITECTS
DESIGN
&
MANAGEMENT