


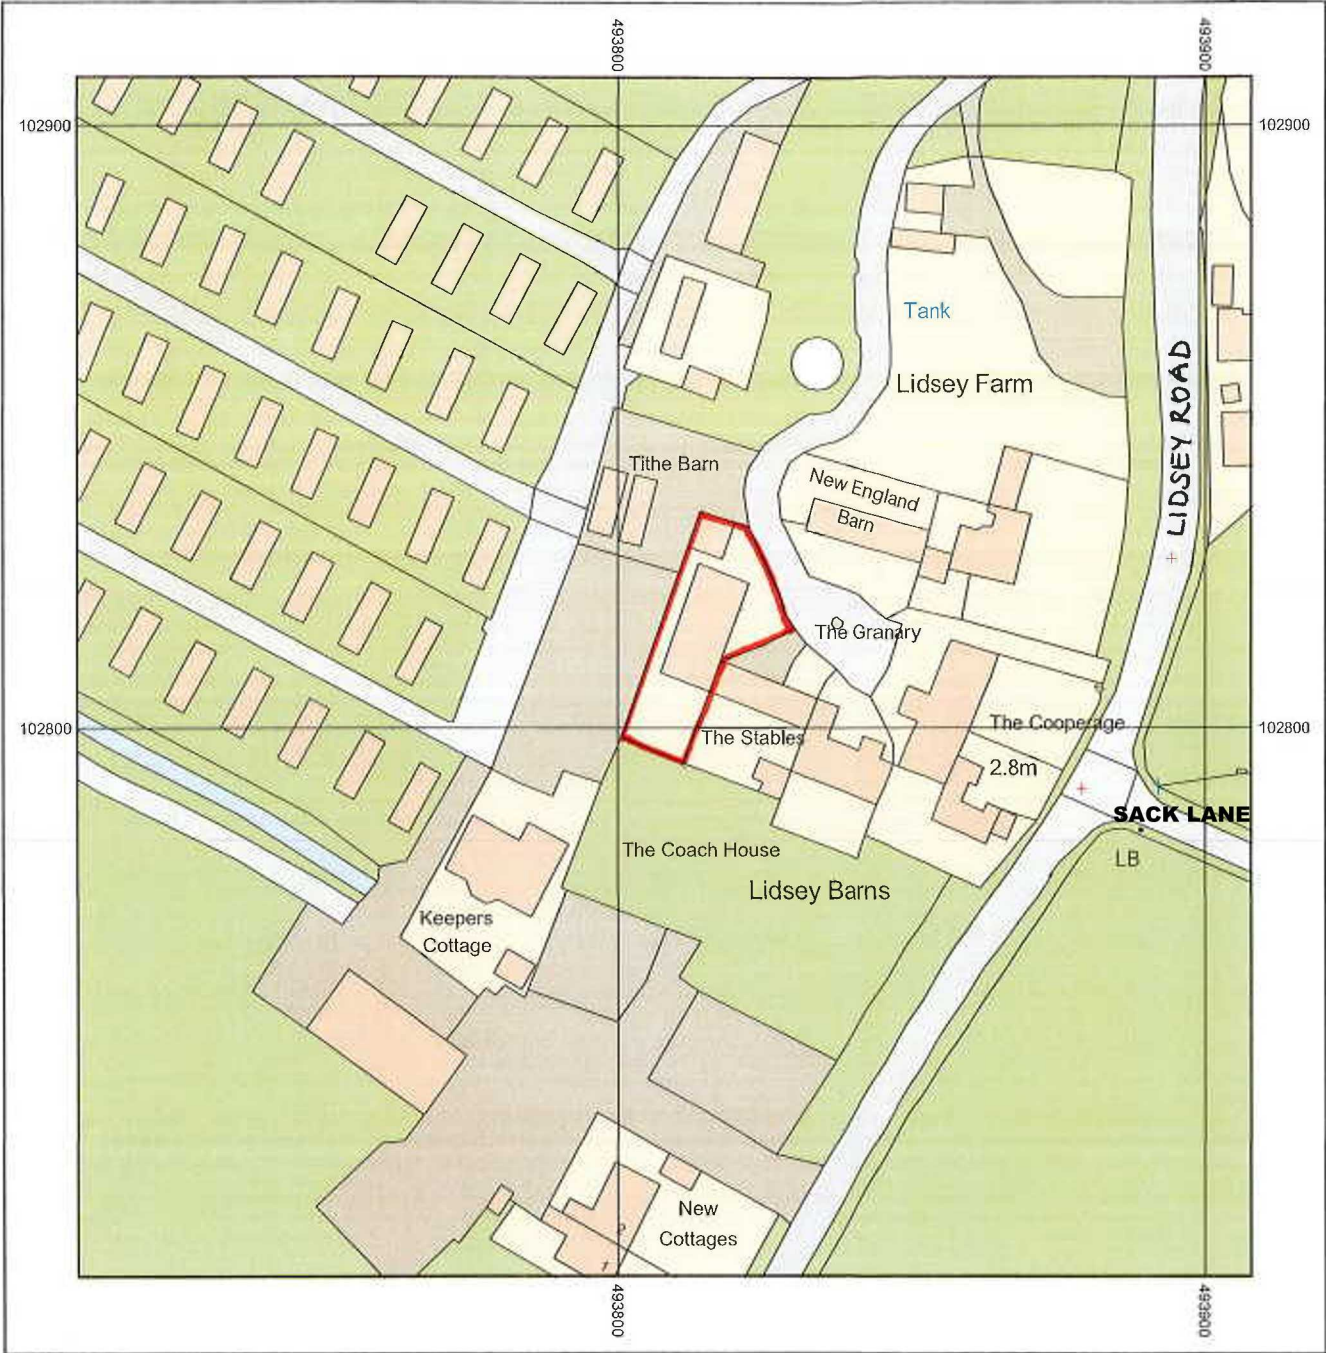

Metres
0 5 10 20 30 40 50


Scale: 1: 1250



Supplied by: National Map Centre
License number: 100031961
Produced: 08/09/2021
Serial number: 75848

TITHE BARN
LIDSEY BARNS
LIDSEY ROAD
BOGNOR REGIS


Plot centre co-ordinates: 493808,102809
Download file:
Project name: 900/08799

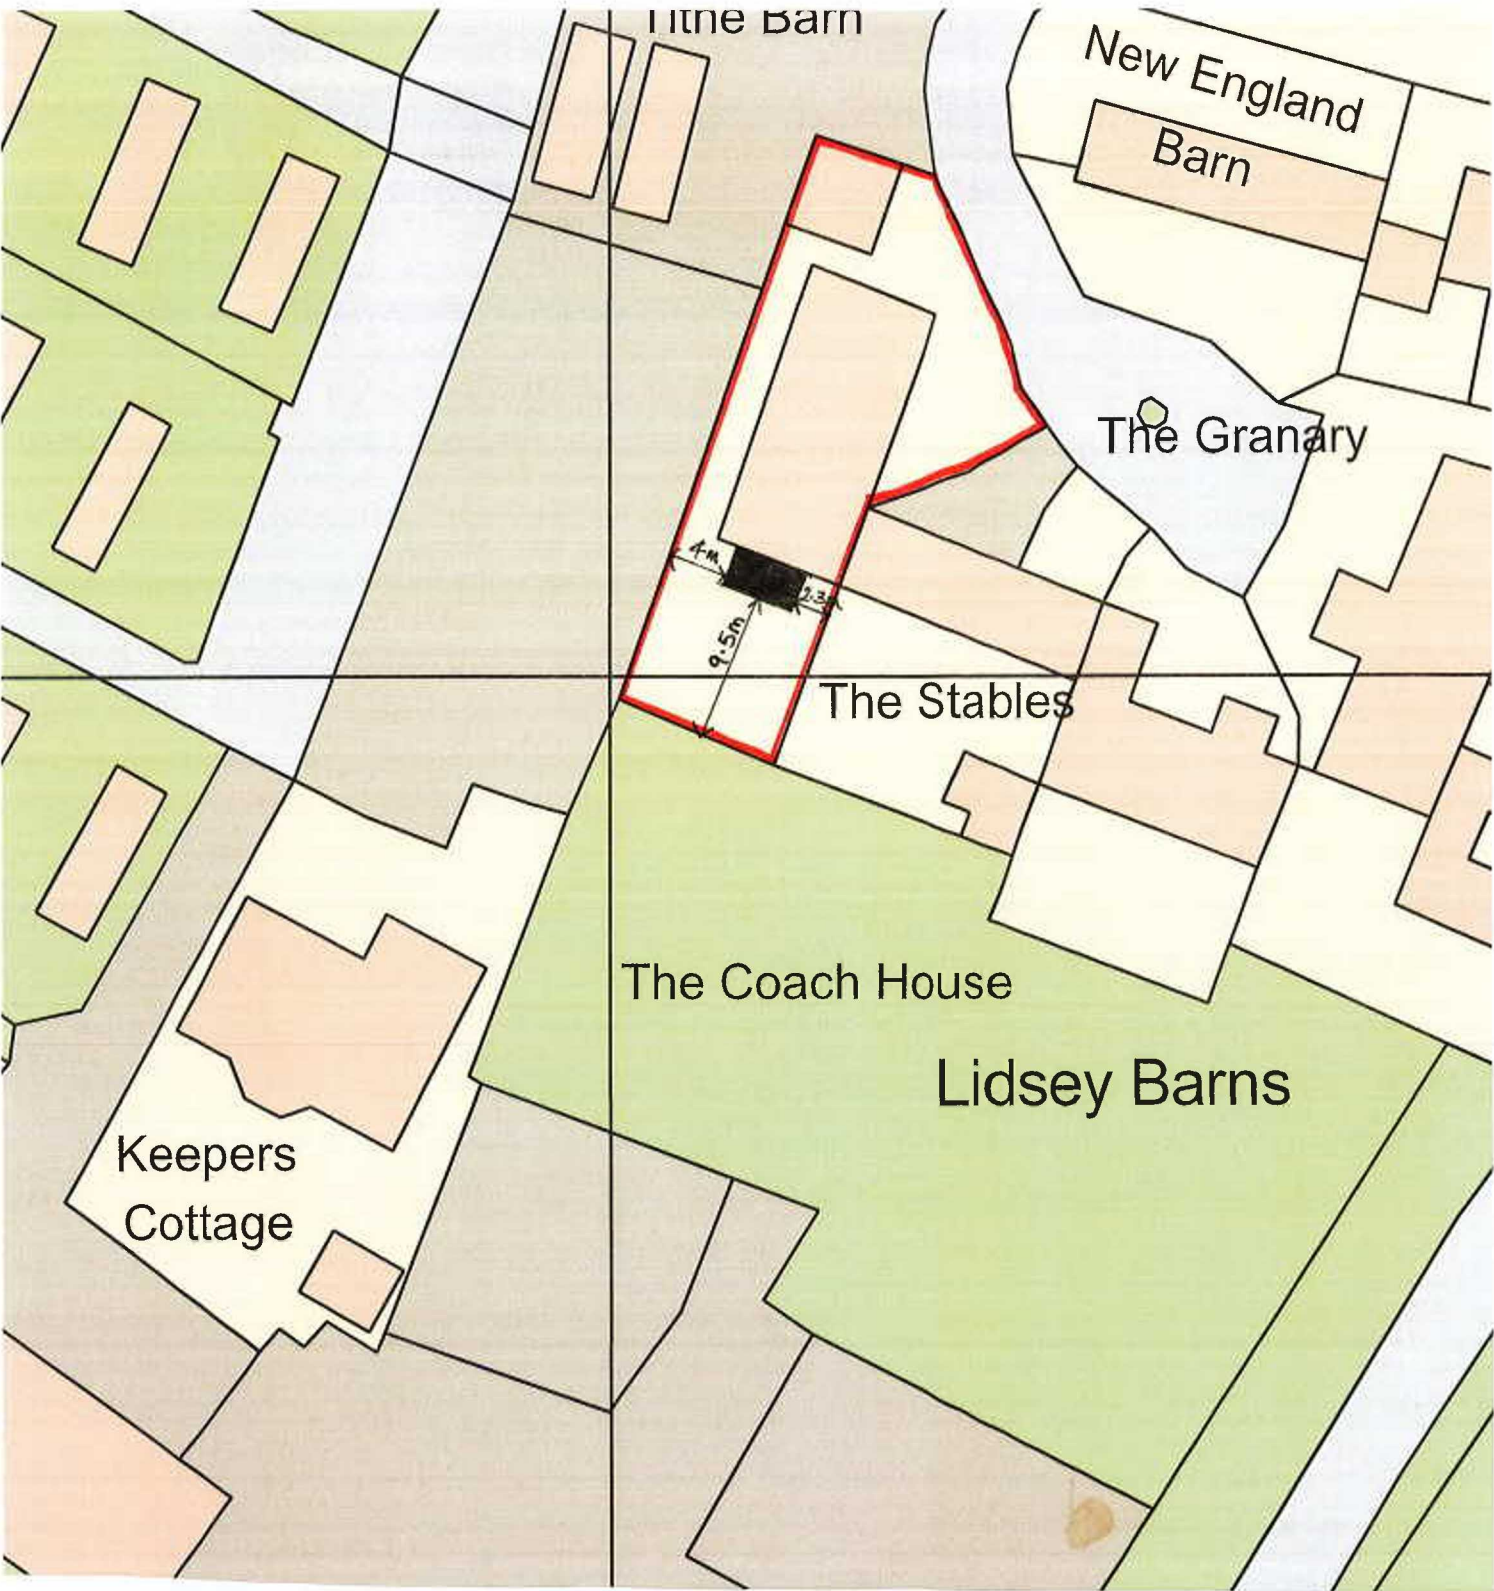

NATIONAL
MAP CENTRE



BLOCK PLAN
PROPOSED CONSERVATORY

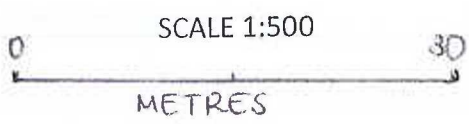

Os Licence number 100046950
Our Reference 900/08799



Site Address
TITHE BARNS
LIDSEY ROAD
BOGNOR REGIS
PO22 9QS