




TOTAL DOOR WALKTHROUGH APPROX. = 1582MM
PRIMARY DOOR WALKTHROUGH APPROX. = 756MM

PROPOSED ELEVATION

Southern Elevation

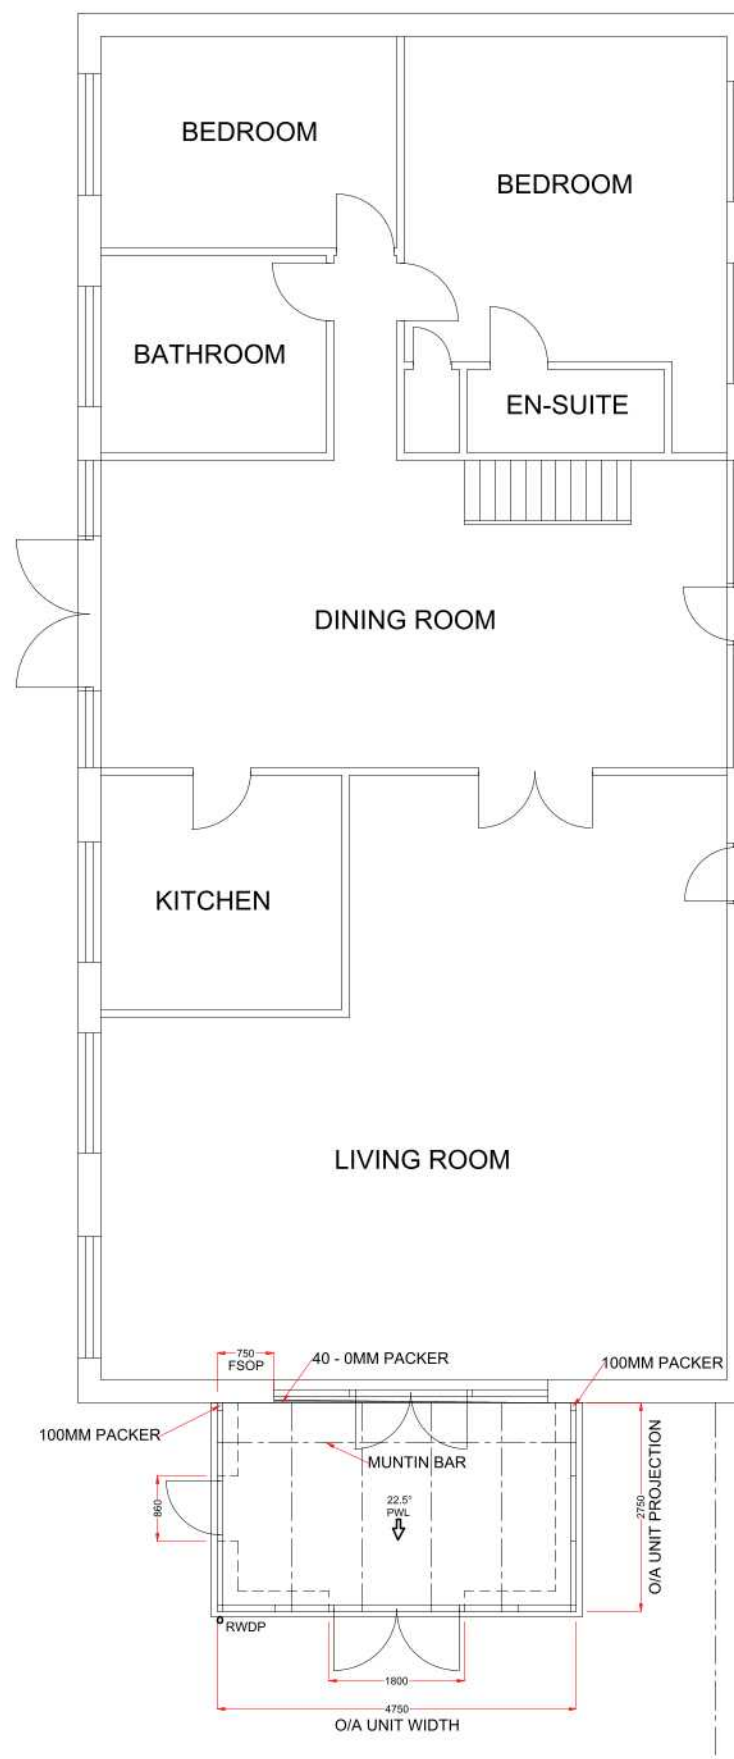

Product Specification:

Roof: Aluminium Rafter with PVCu Capping
Roof Type: Aluminium Rafter with PVCu Capping
Roof Glazing: Solarroof Glass
Obscure Glass: N/A
Roof external colour: WHITE
Roof Internal colour: WHITE

Frames/Doors:

Frame type: High Impact PVCu Mainframe
External Colour : WHITE
Internal Colour : WHITE

Rev.	Date	Description	Initials



Drawing title: **Proposed Plan and Elevation**

Contract No. : **90008799**

Page 3 of 4

Proposed: **PVCu Conservatory**
At: **TITHE BARN**
BOGNOR REGIS
PO22 9QS

Drawers initials: **SF**

Scale : **1:100**

Date: **01/09/21**

Notes:

Existing physical barrier to remain

These drawings are the property of Anglian Home Improvements and must not be used, distributed, loaned or copied without the express permission of Anglian Home Improvements.
All dimensions are in millimetres (mm) unless noted otherwise.
Do not use for base laying purposes

Produced on A3 paper

4 3 2 1 0 1:50 Scale Bar 1:100 0 1 2 3 4 5 6 7 8 9 10