
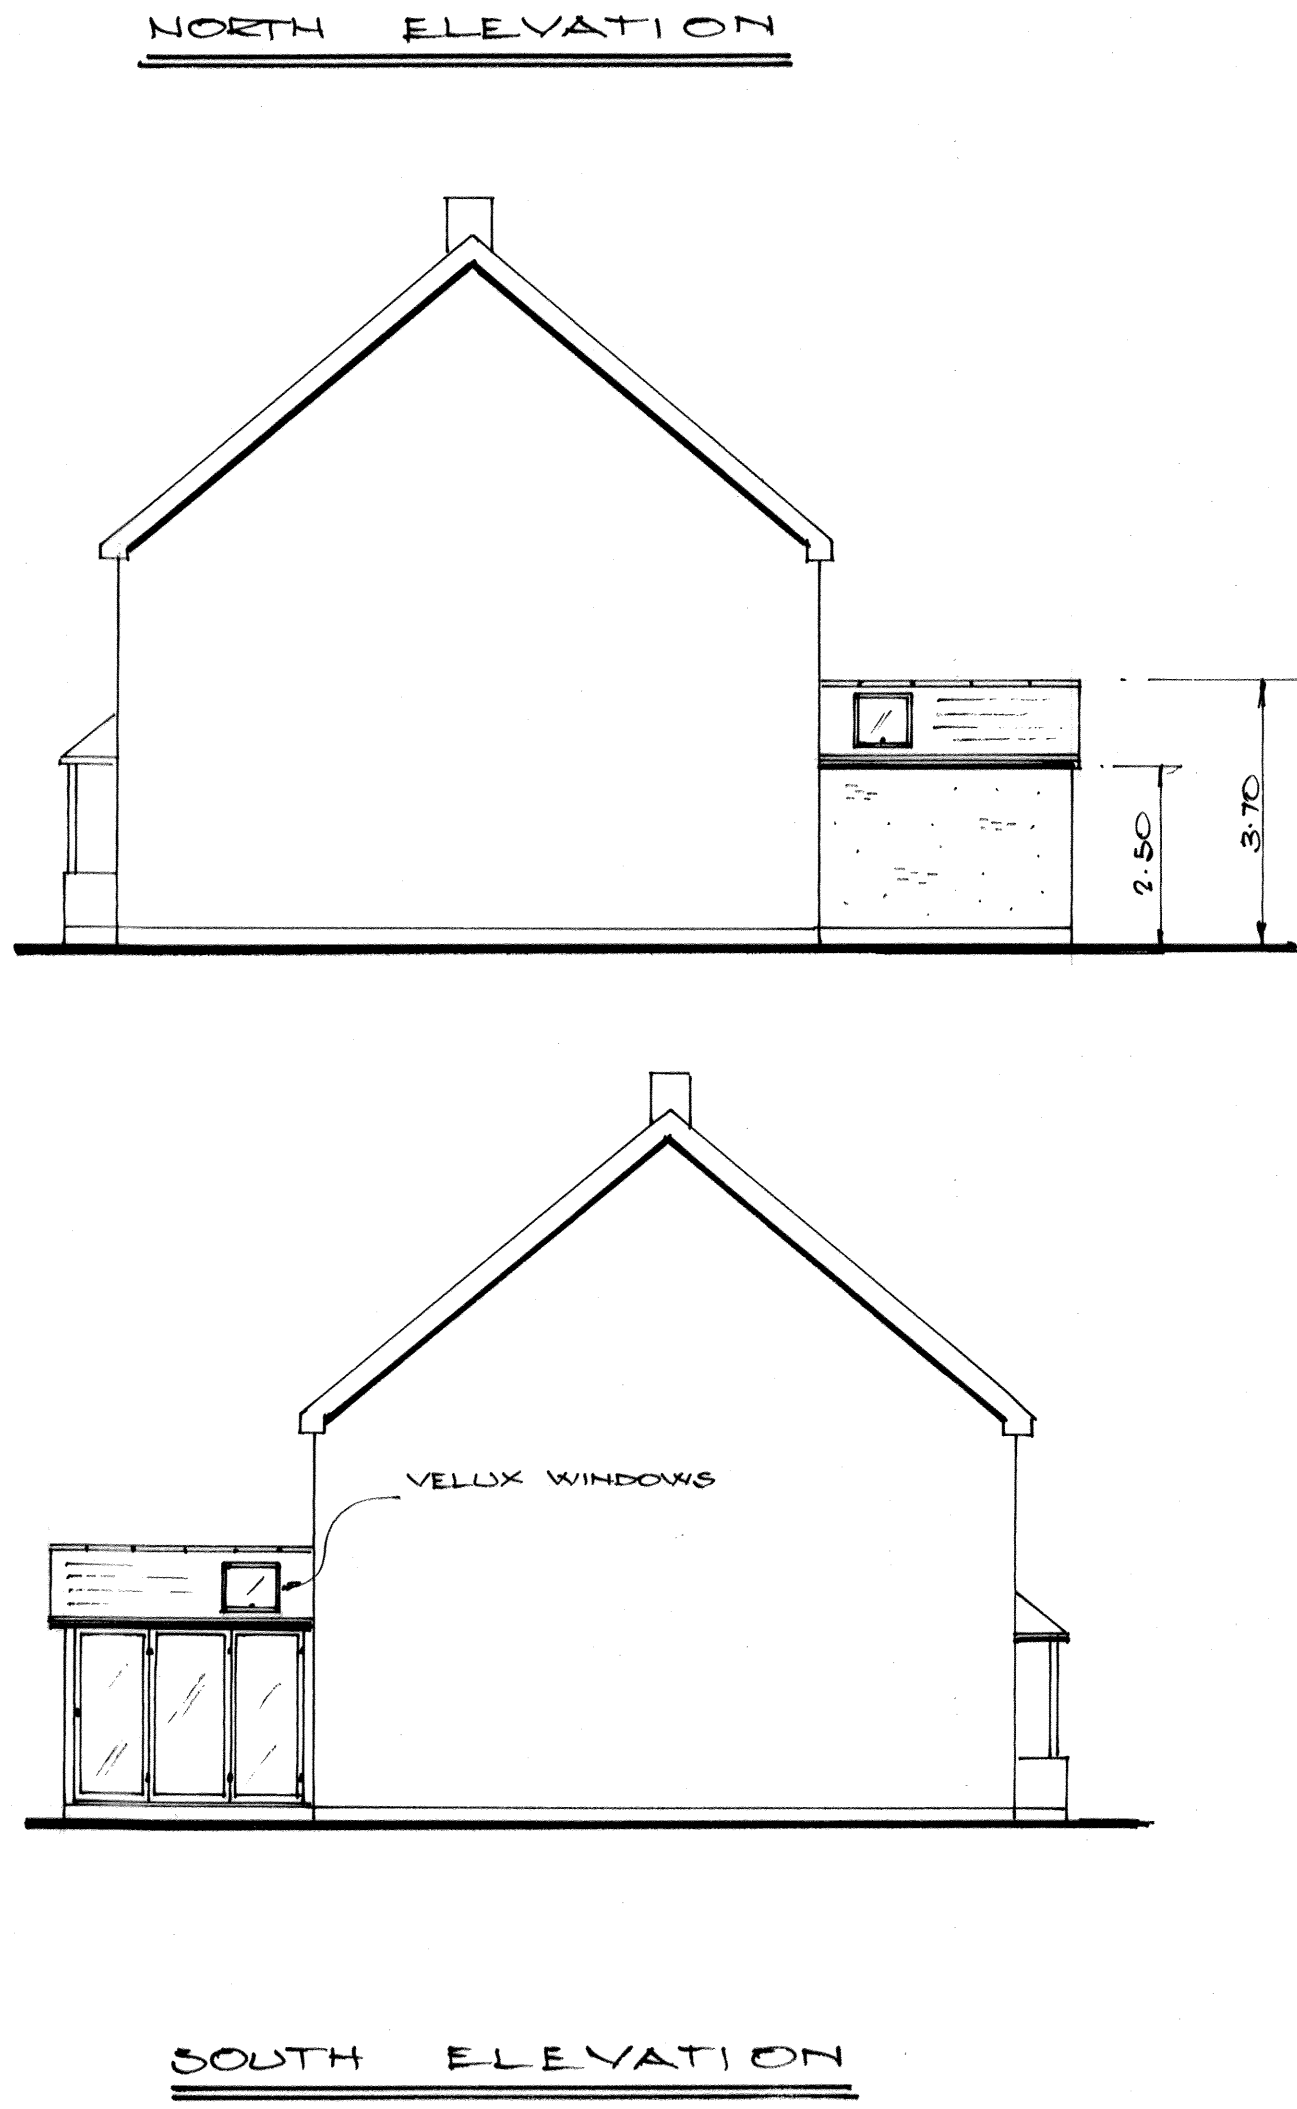
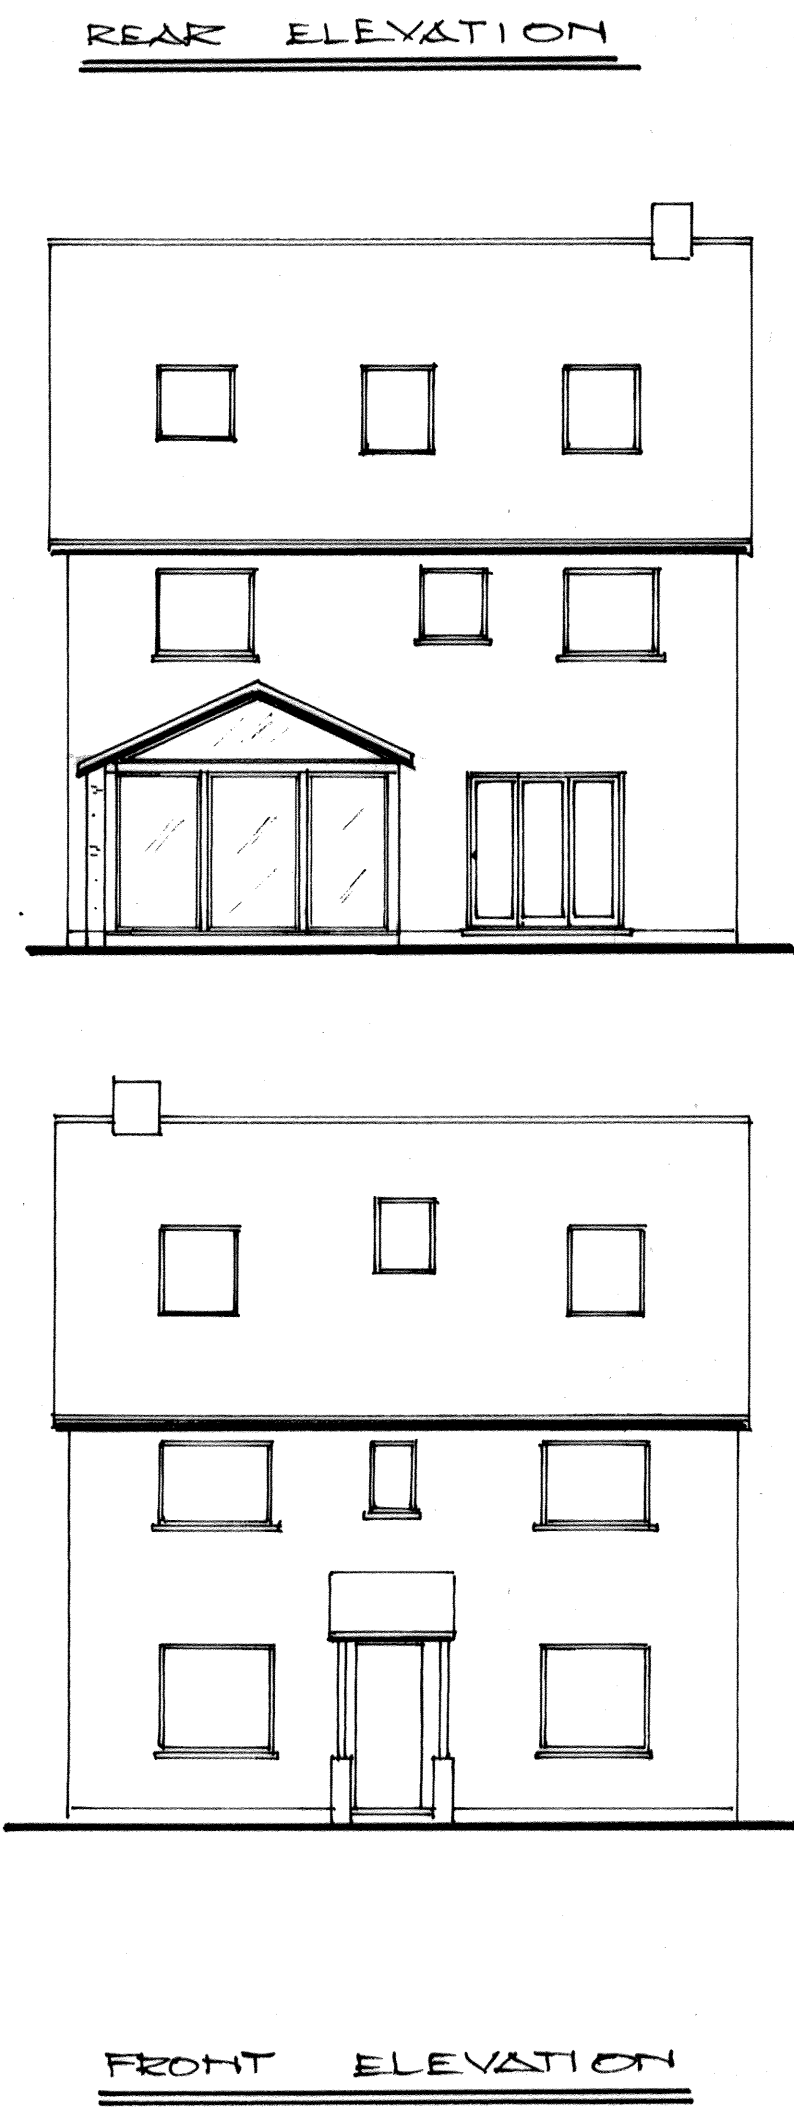


MATERIALS:
WALLS : FACING BRICKWORK TO MATCH EXISTING
 & TRIPLE GLAZED PANELS IN GREY
 ALUMINIUM POWDER COATED FRAMES
DOORS : TRIPLE GLAZED BI-FOLD GREY FRAMED
 IN ALUMINIUM
ROOF : TILES TO MATCH EXISTING & PITCH


NOTE : NEW WORKS SHOWN IN DETAIL

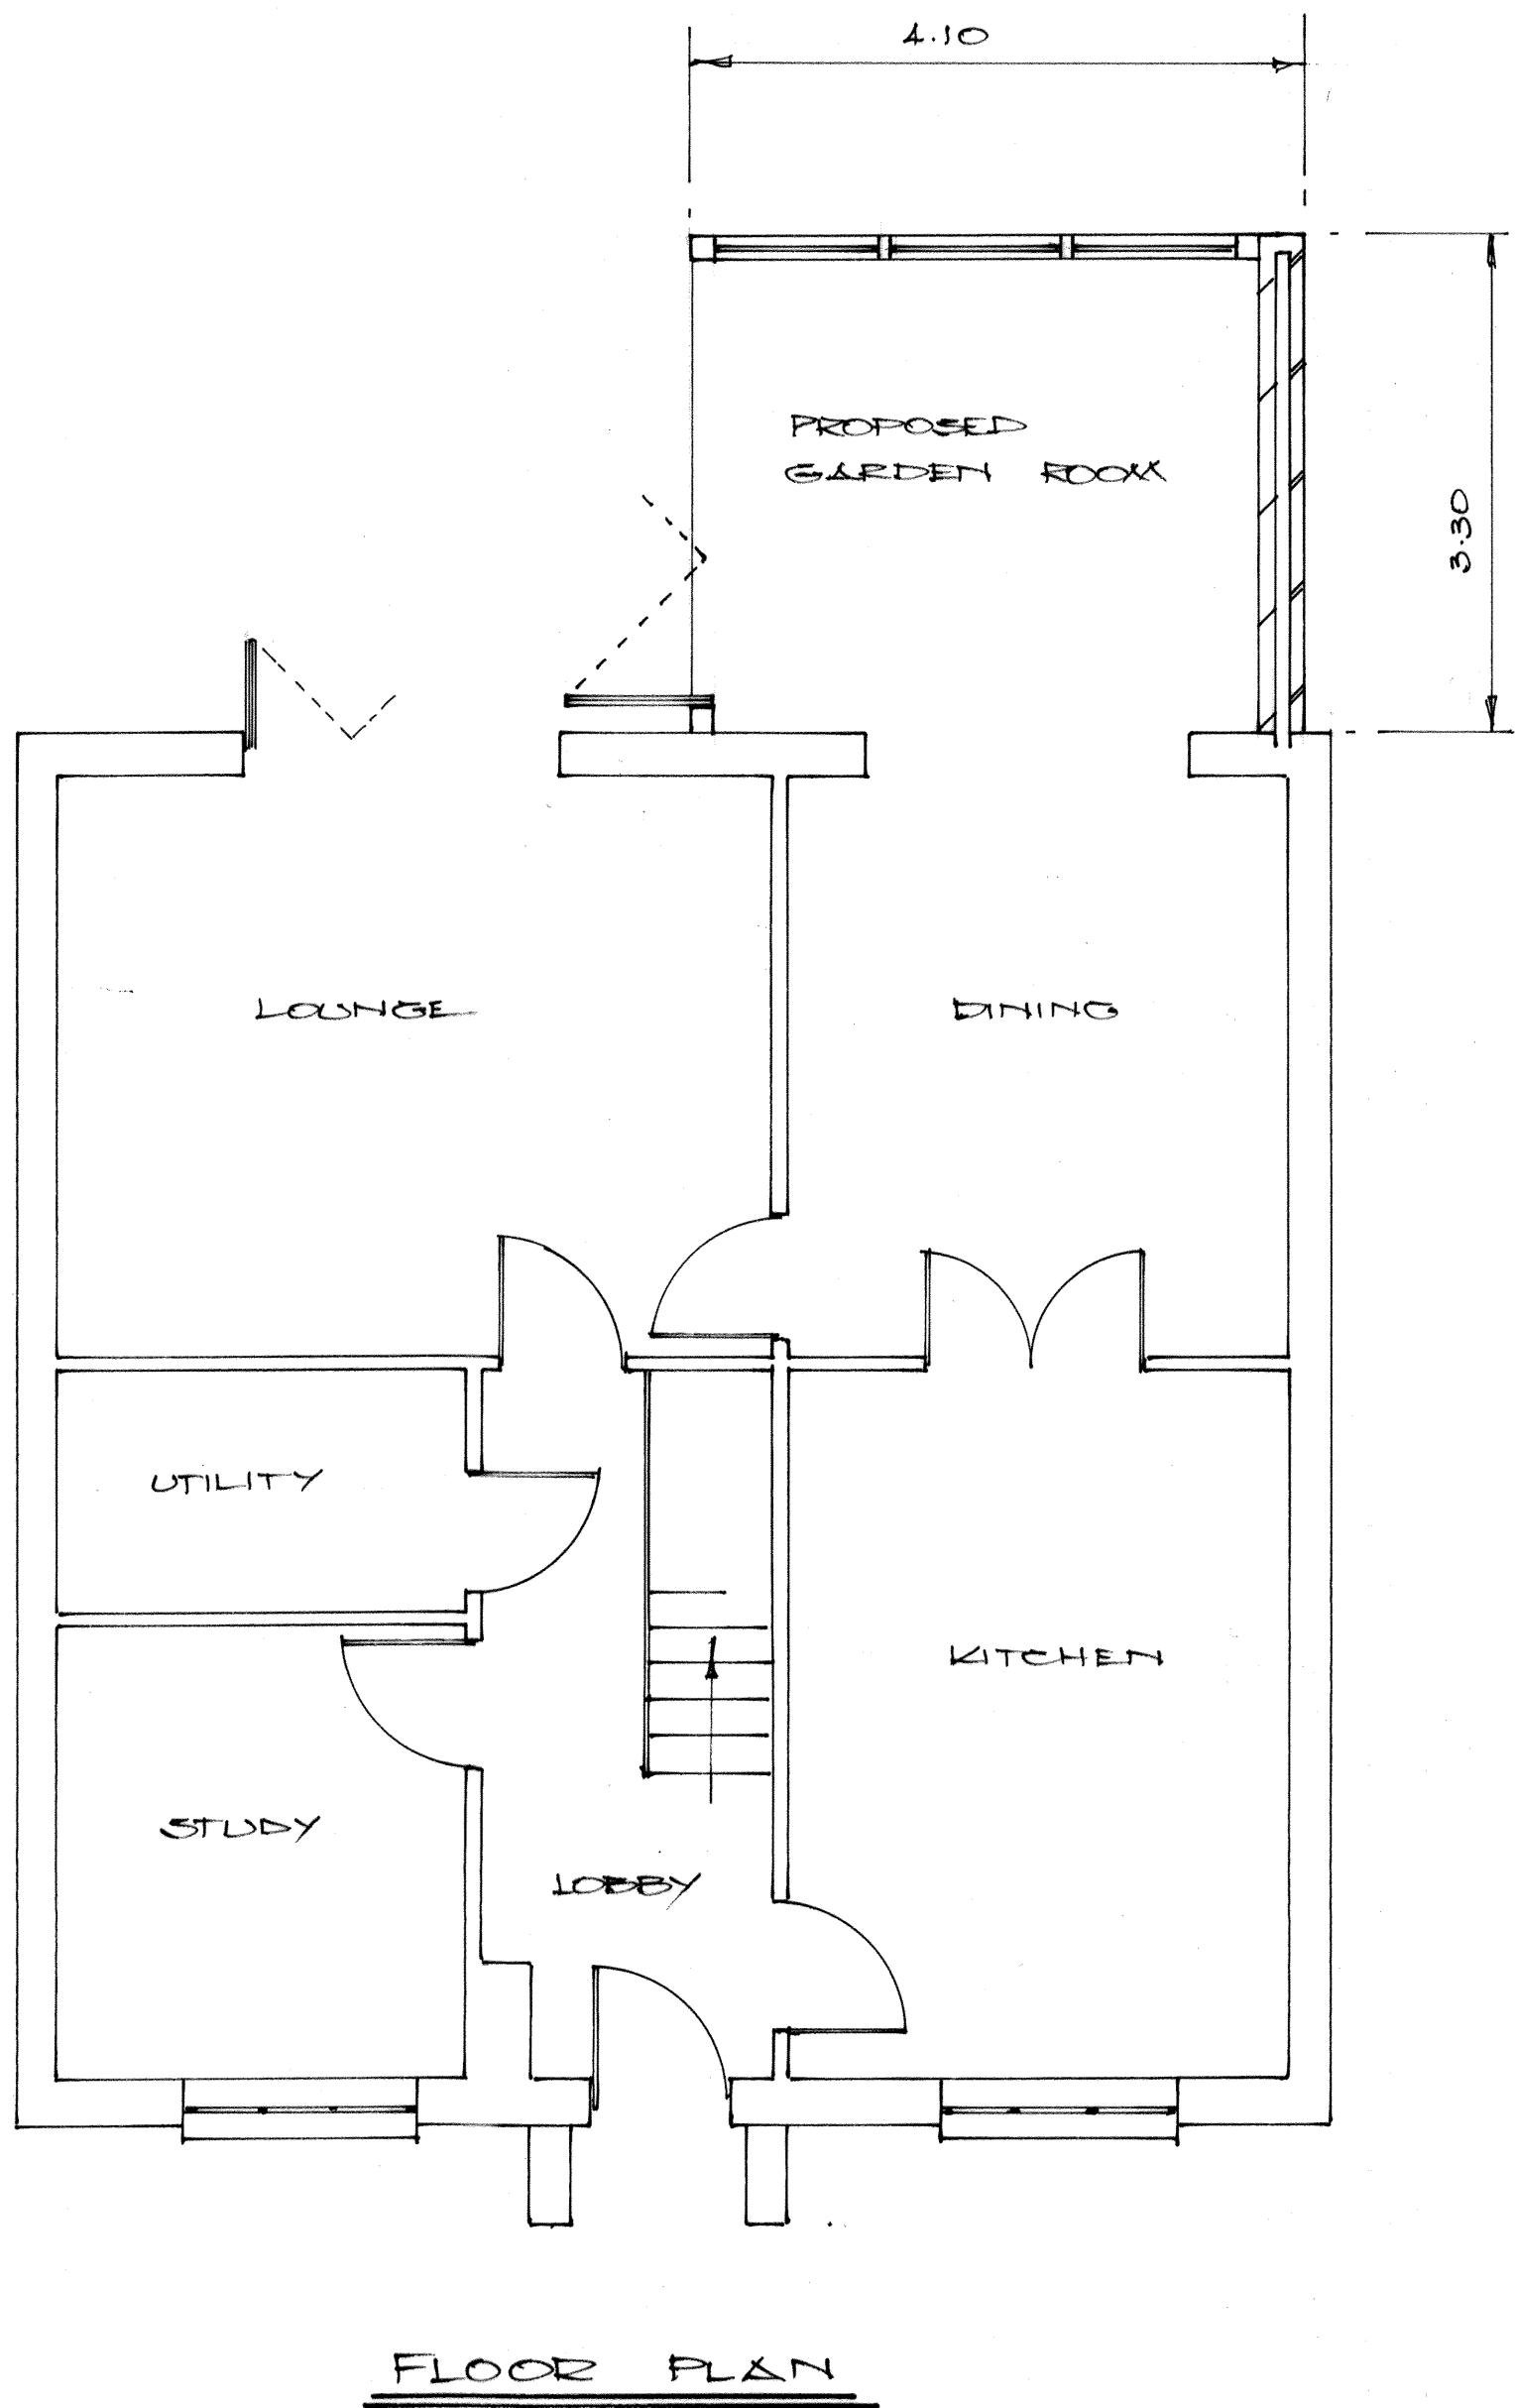

NOTES
All dimensions must be checked on site and not scaled from this drawing.

E	Date	Revisions
D		
C		
B		
A		

© copyright

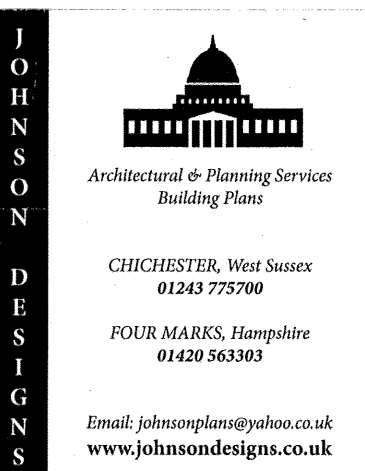

Client
MRS. S. PEARCE

Job Title
10 PECKHAM CHASE
EASTERGATE
PO 20 3AR

Drawing Title
PROPOSED
GARDEN ROOM

Scale 0 1 2 0 1 2
1:100 1:50 AT A1

Date SEPT 21 Drawn by J

Drg. No. 292345/100 Rev.