
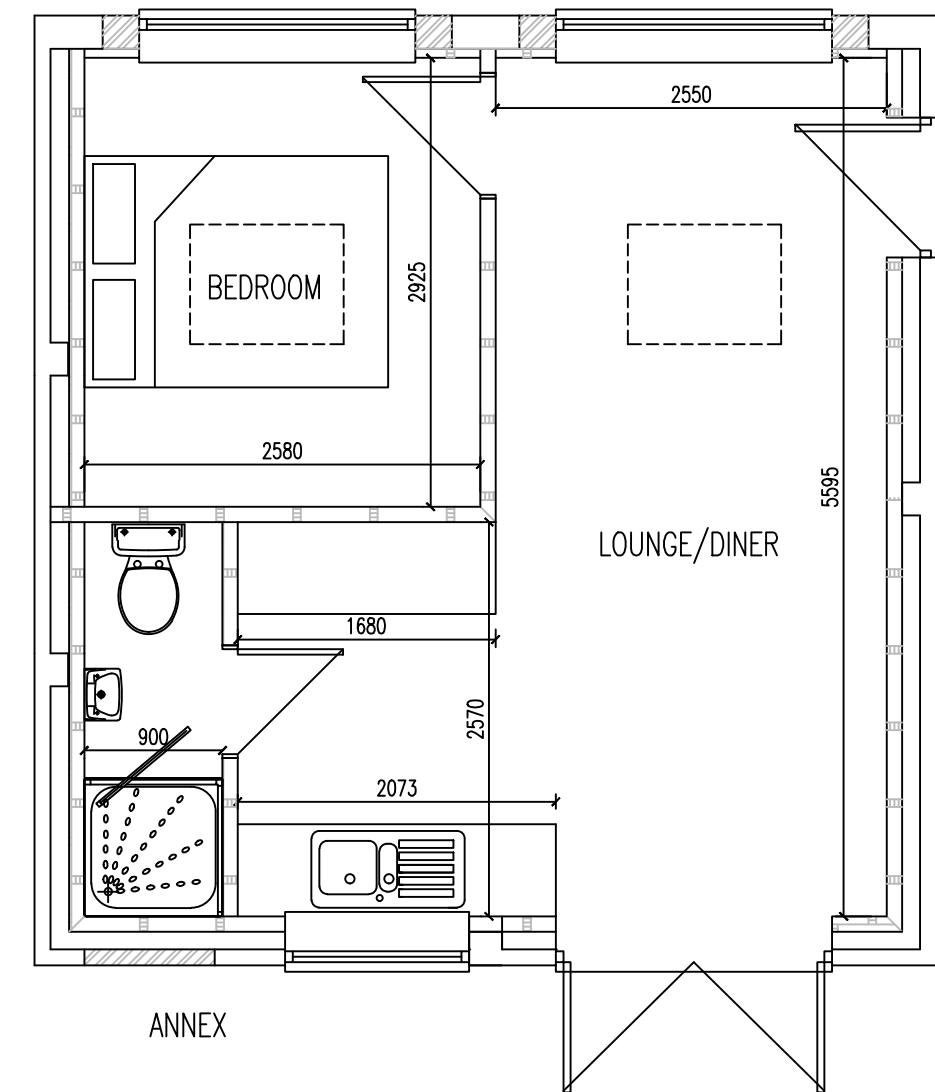
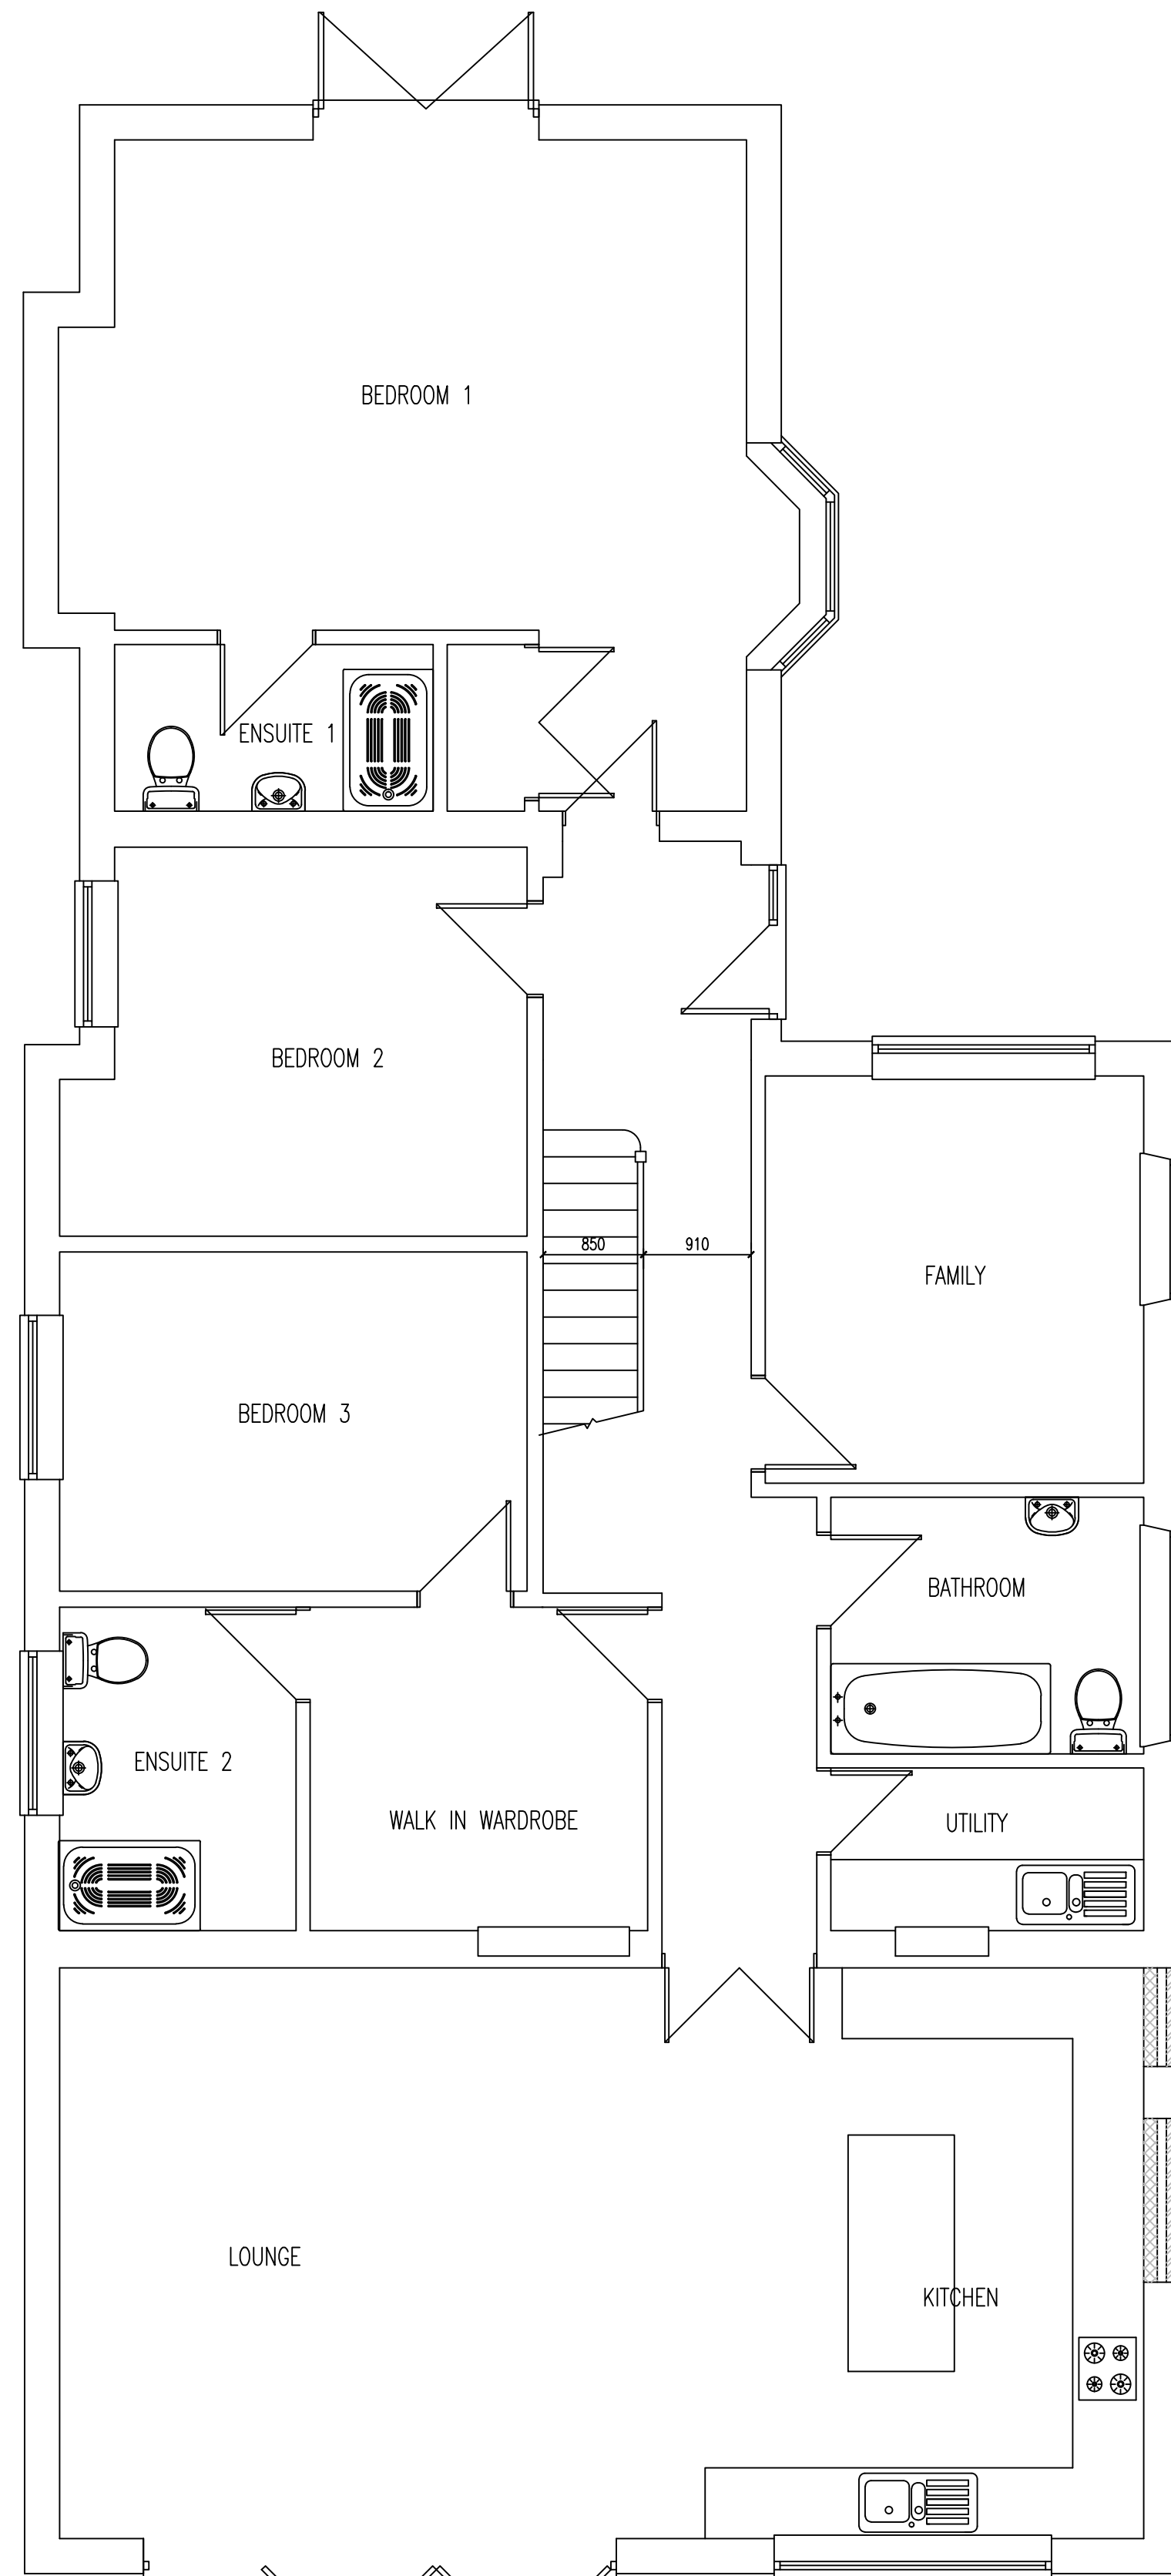


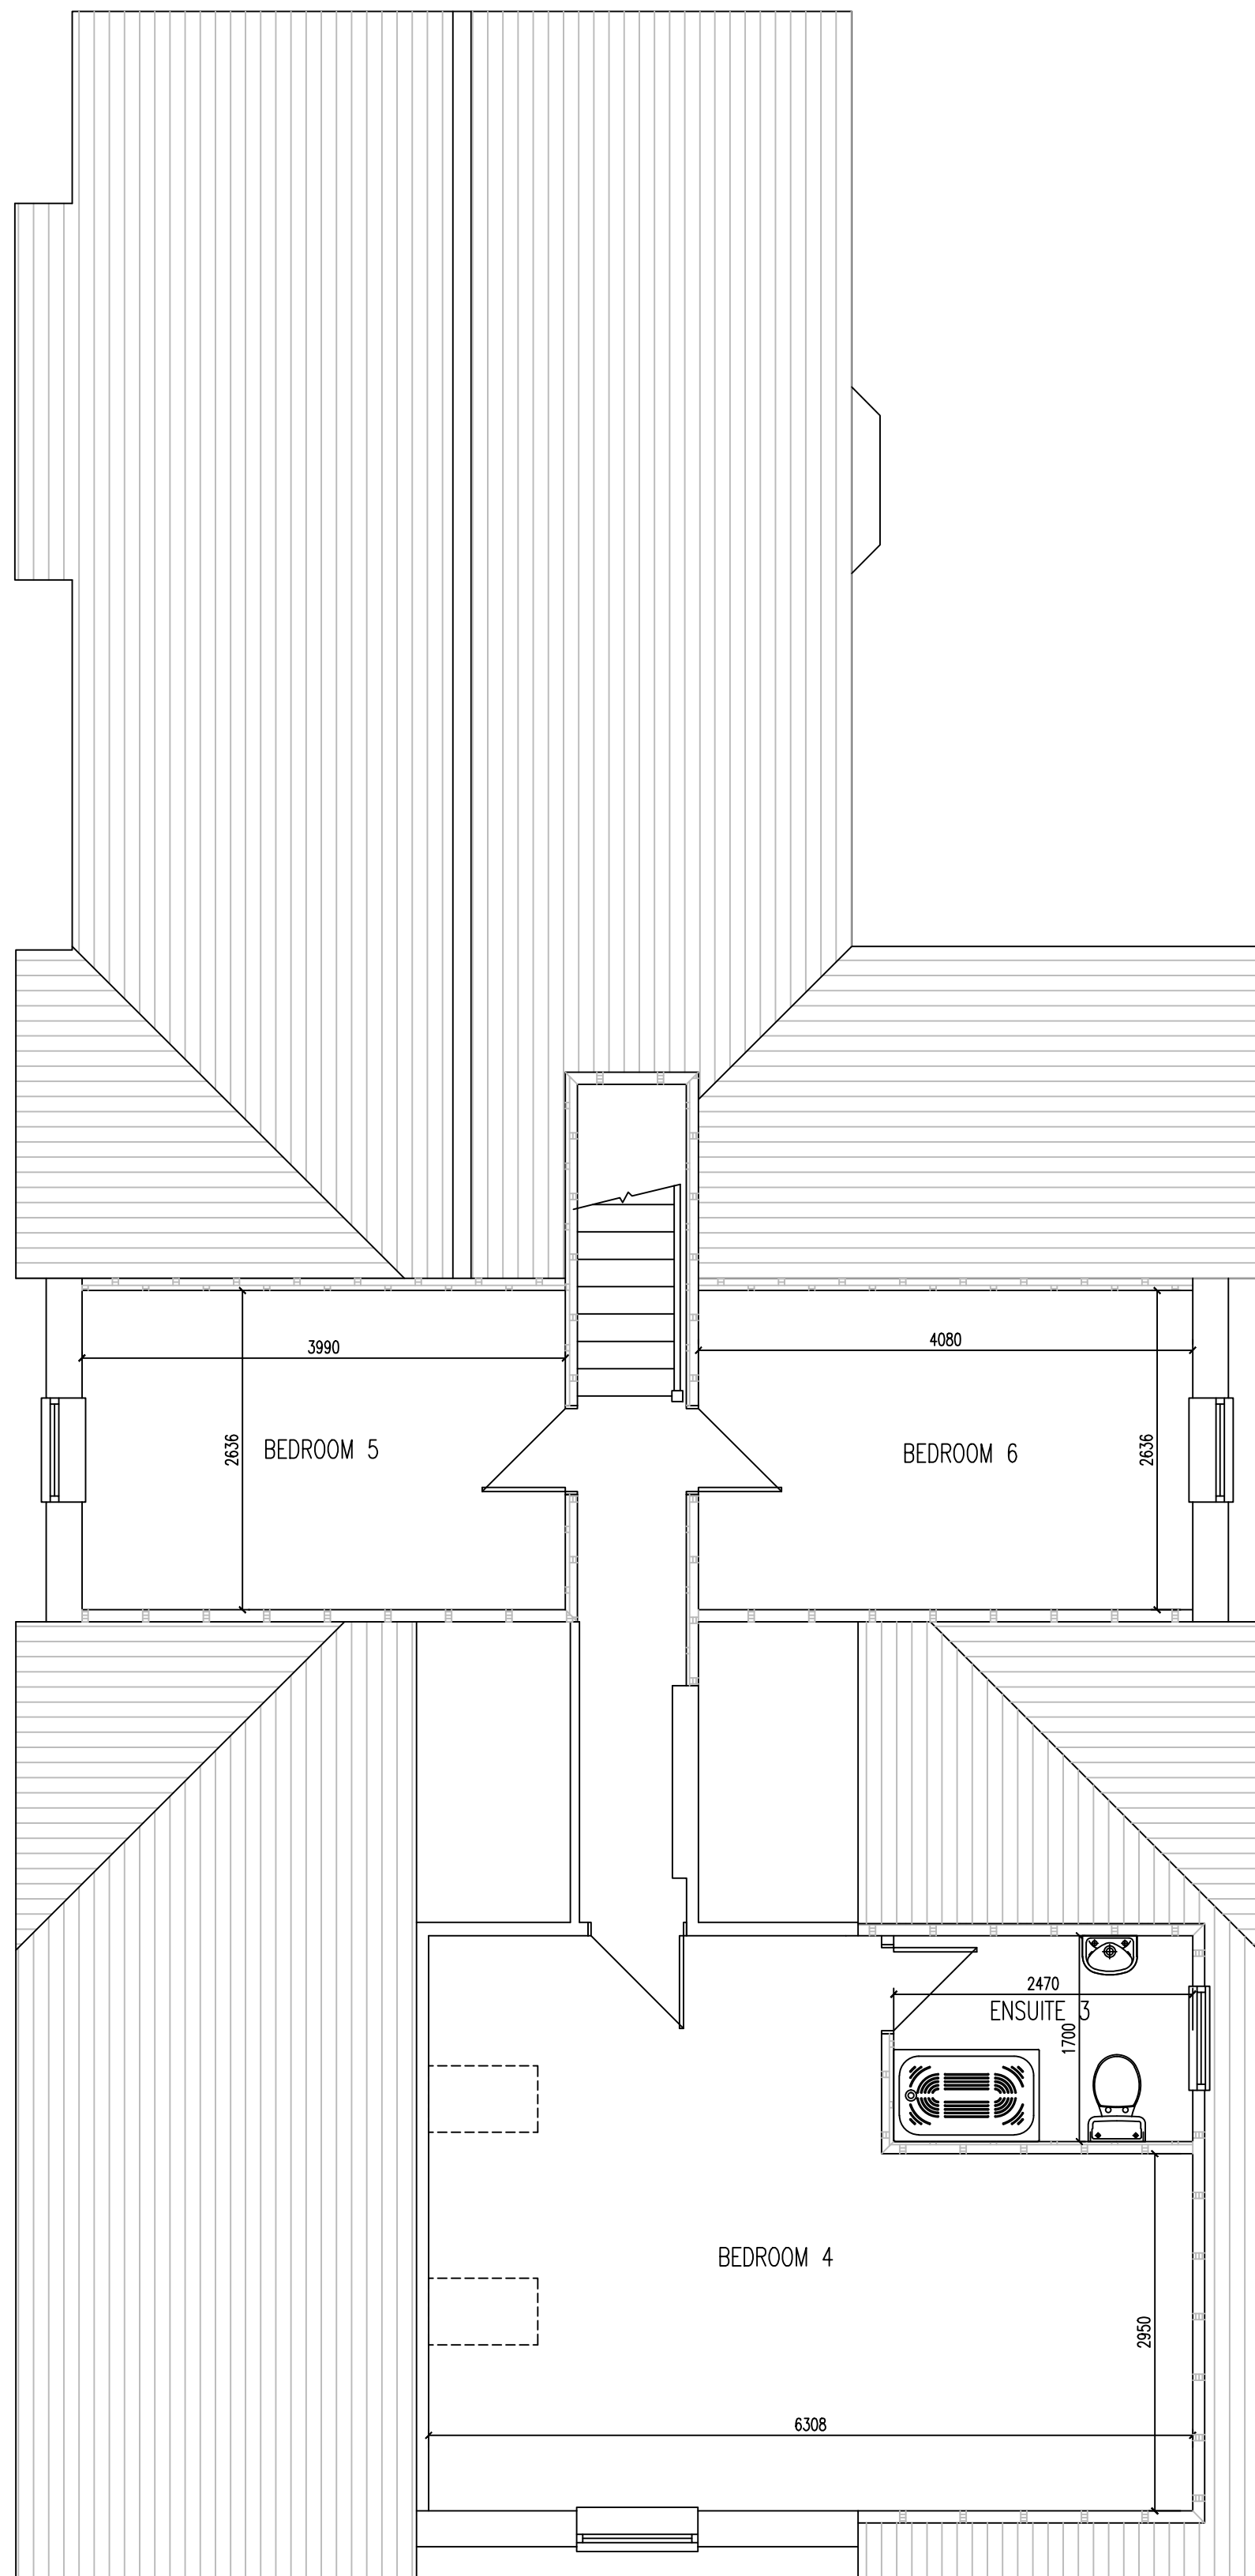

Arch Cad
Architectural Services
9 STAUNTON AVENUE, HAYLING ISLAND
HAMPSHIRE, PO11 0EN
TEL: 07761146079
email : archcad@hotmail.com

CLIENT

MR. G. LAMING

PROJECT

PROPOSED LOFT CONVERSION AND EXTENSION AND
CONVERSION OF GARAGE TO AN ANNEX
L'APACHE, WESTERGATE STREET, WOODGATE
CHICHESTER, WEST SUSSEX, PO20 3SQ

DRAWING TITLE

PROPOSED PLANS

DATE	30:09:2021	SCALE	1:50 AT A1
JOB / DRAWING No.		REV.	
21033 - 003		-	