




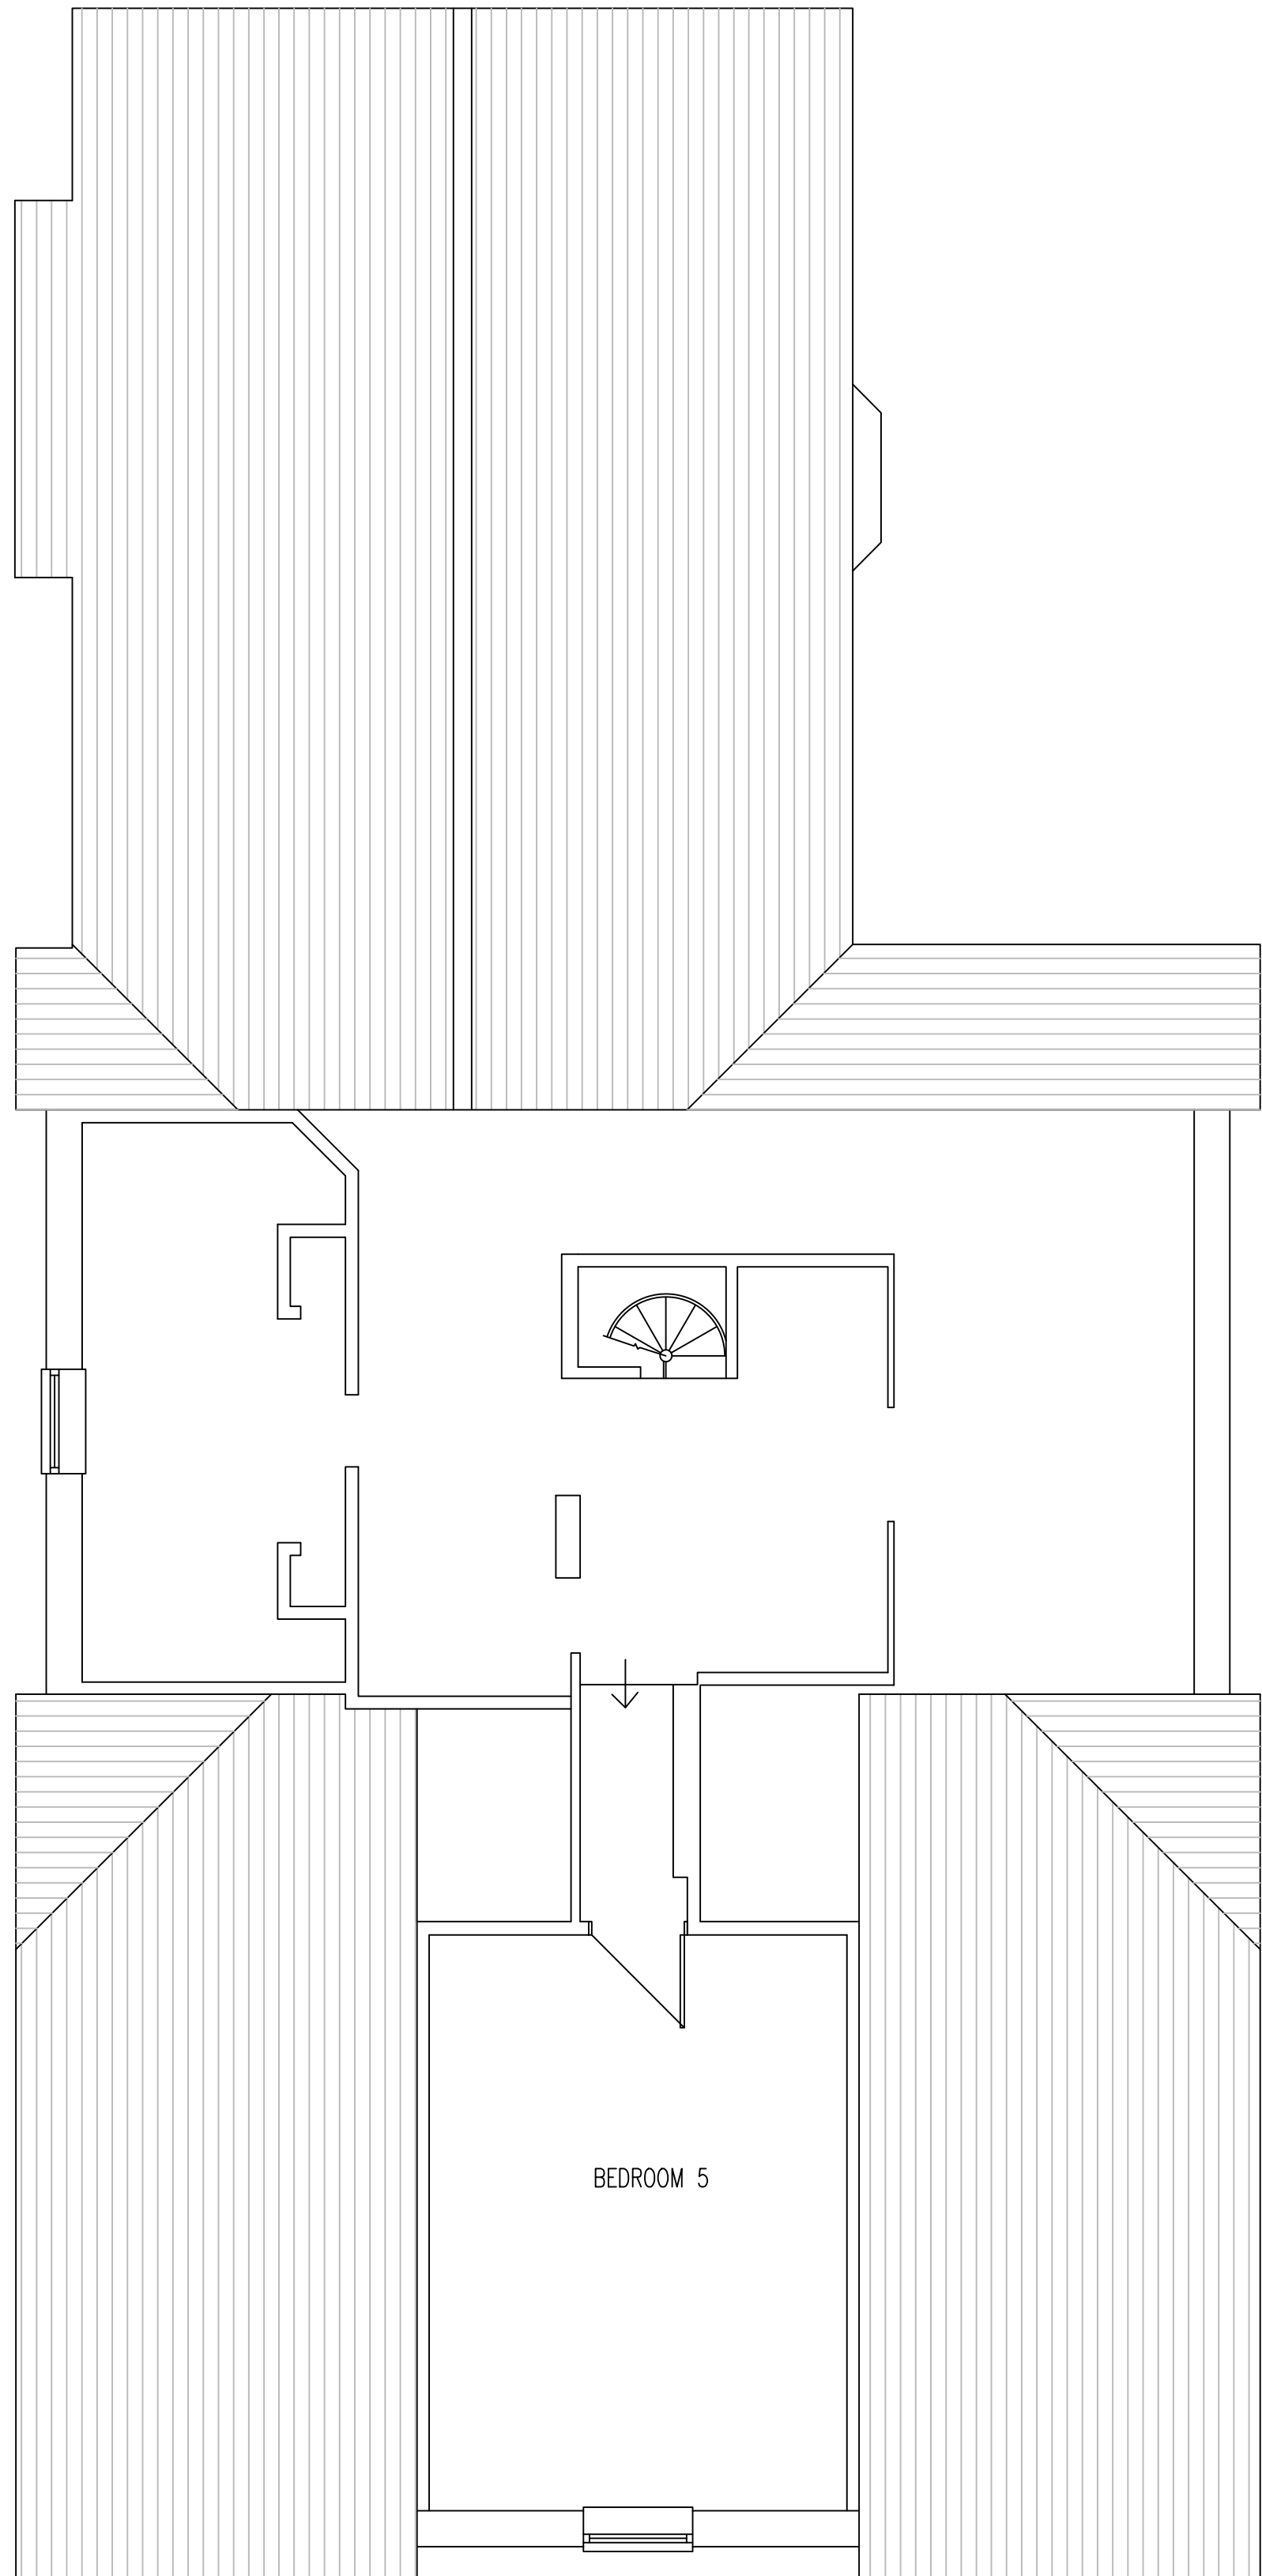

FIRST FLOOR

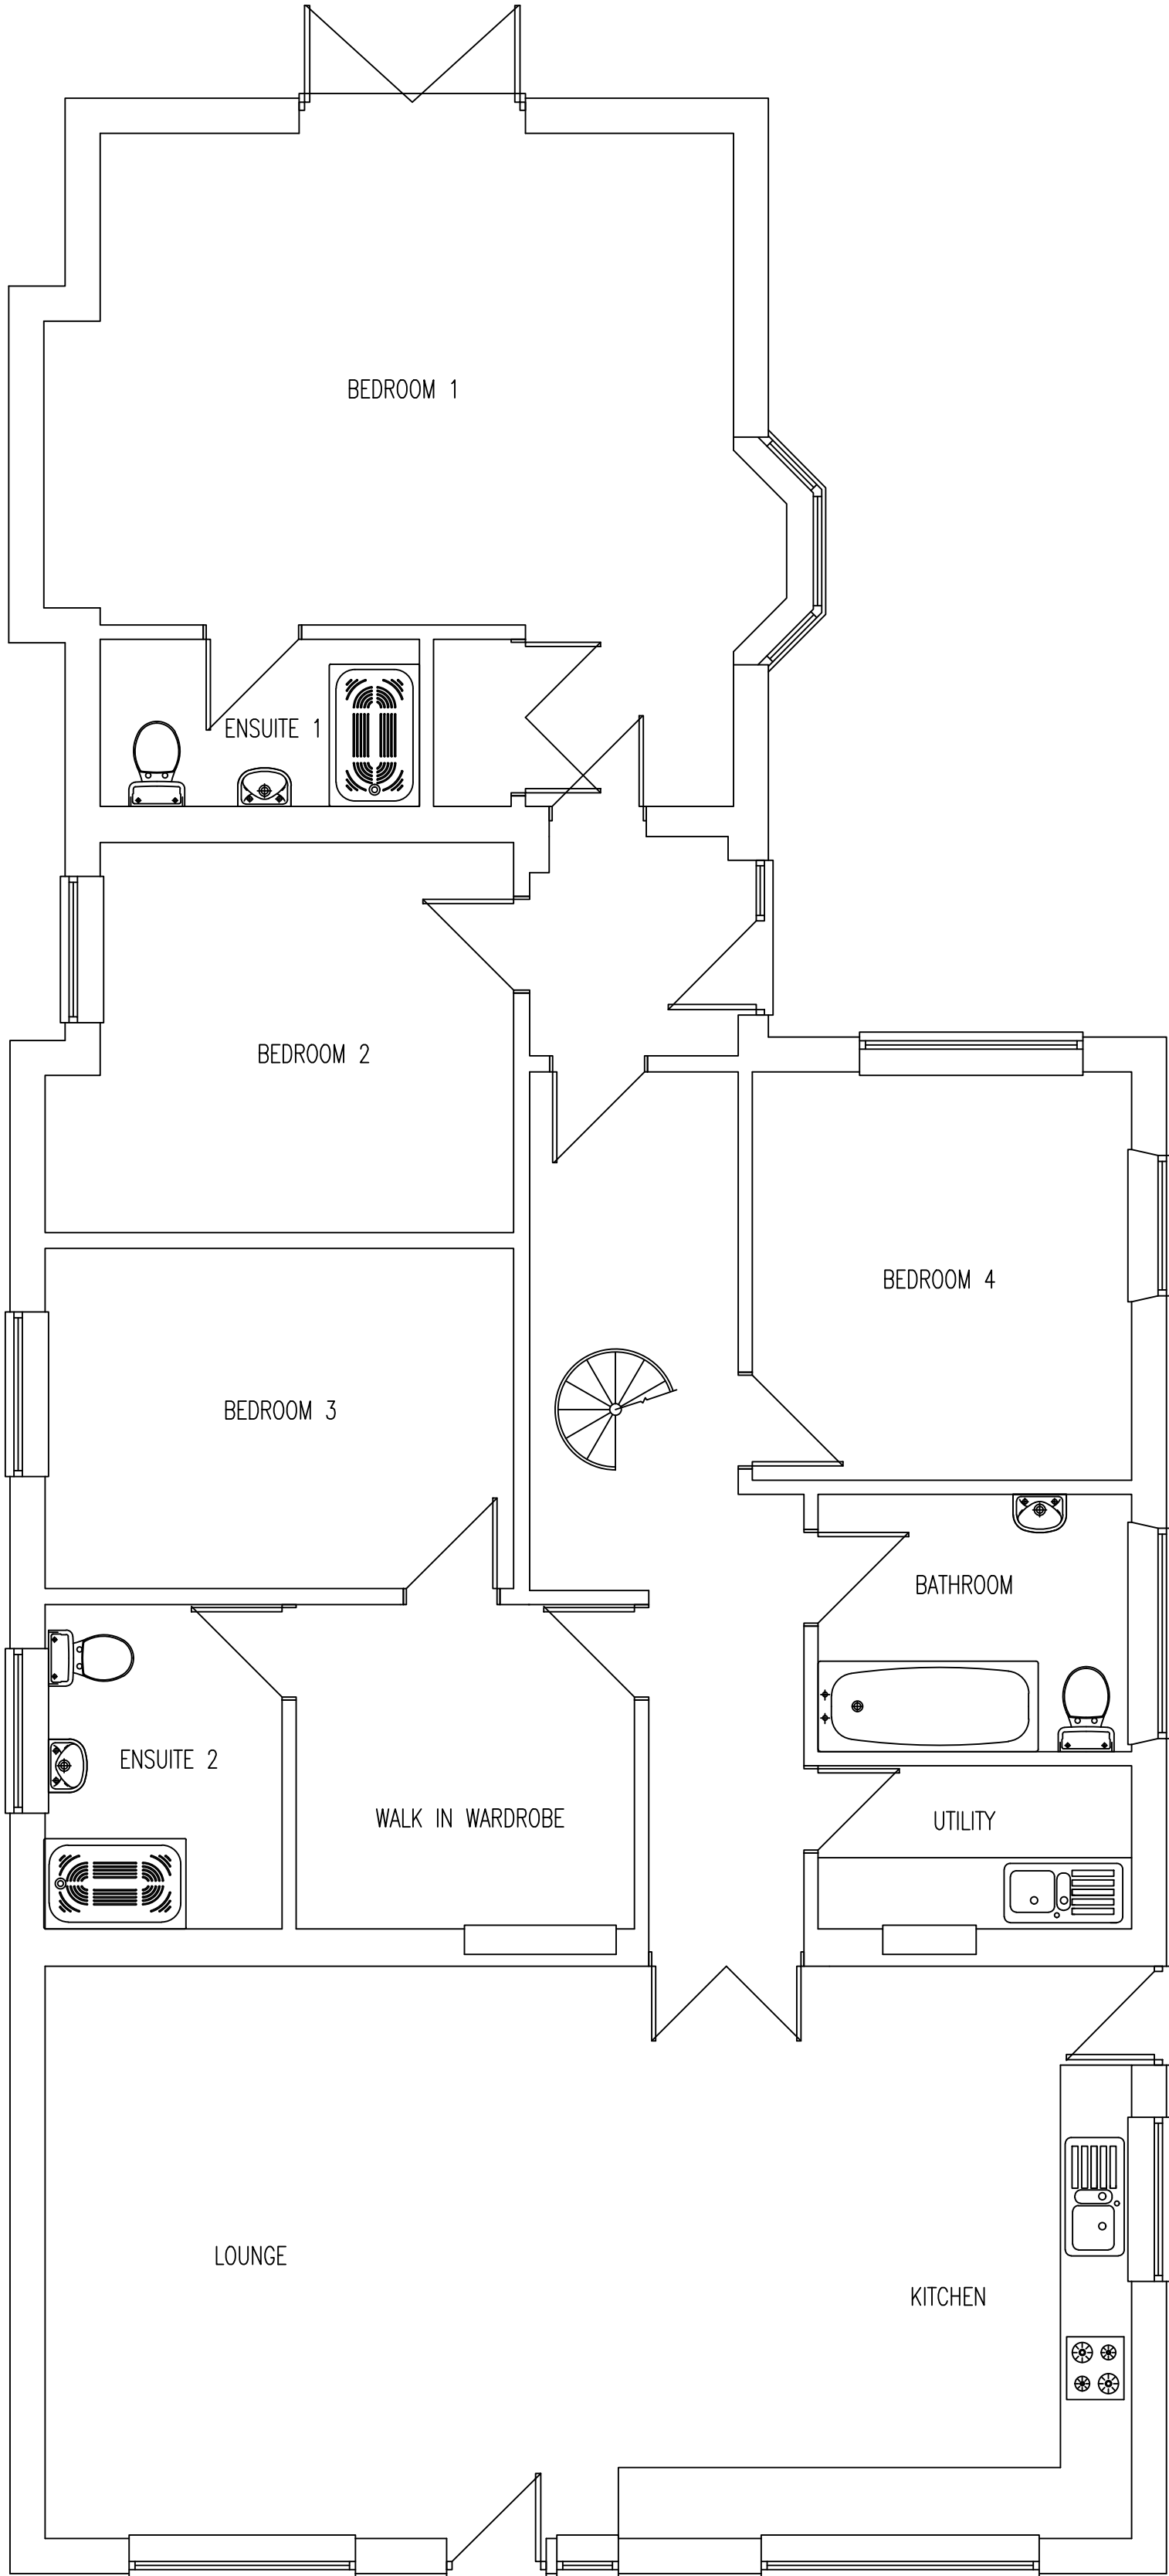

GROUND FLOOR

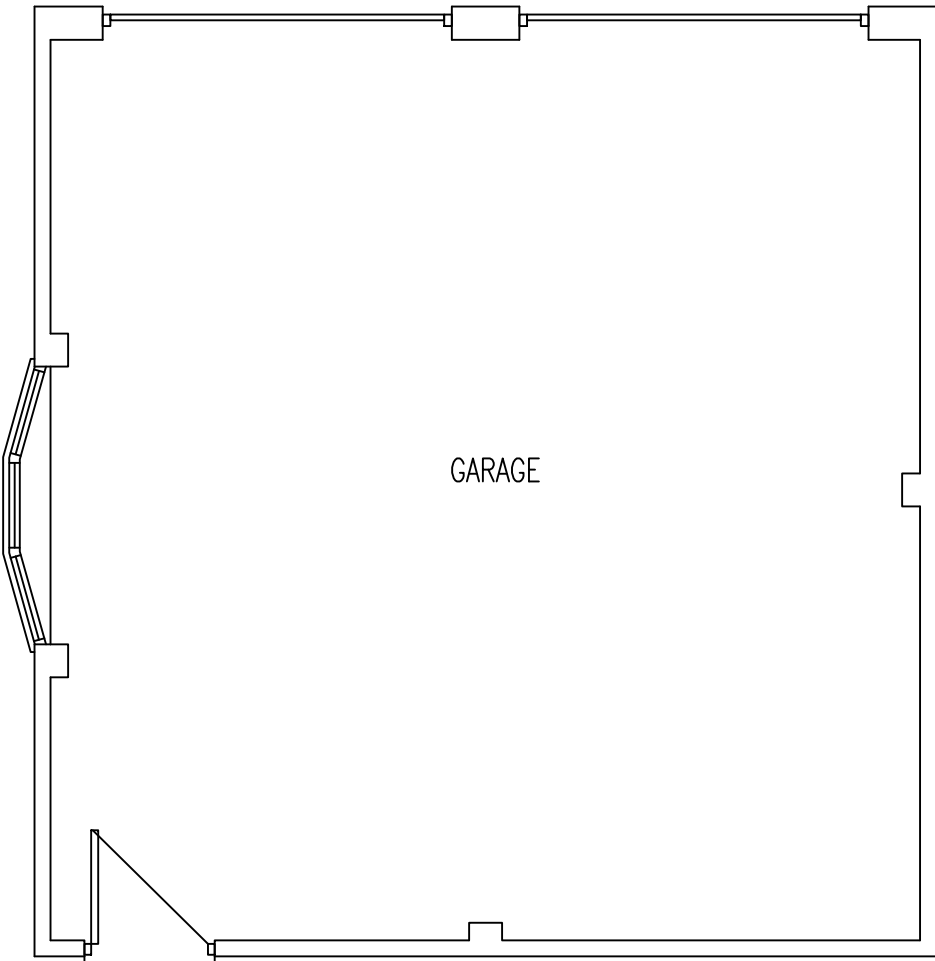

Arch Cad
Architectural Services
9 STANTON AVENUE, HAYLING ISLAND
HAMPSHIRE, PO11 0SA
TEL: 07761146079
email : archcad@hotmail.com

CLIENT
MR. G. LAMING

PROJECT
PROPOSED LOFT CONVERSION AND EXTENSION AND
CONVERSION OF GARAGE TO AN ANNEX
L'APACHE, WESTERGATE STREET, WOODGATE
CHICHESTER, WEST SUSSEX, PO20 3SQ

DRAWING TITLE
EXISTING PLANS

DATE 30:09:2021	SCALE 1:50 AT A1
JOB / DRAWING No. 21033 - 001	REV. -

