



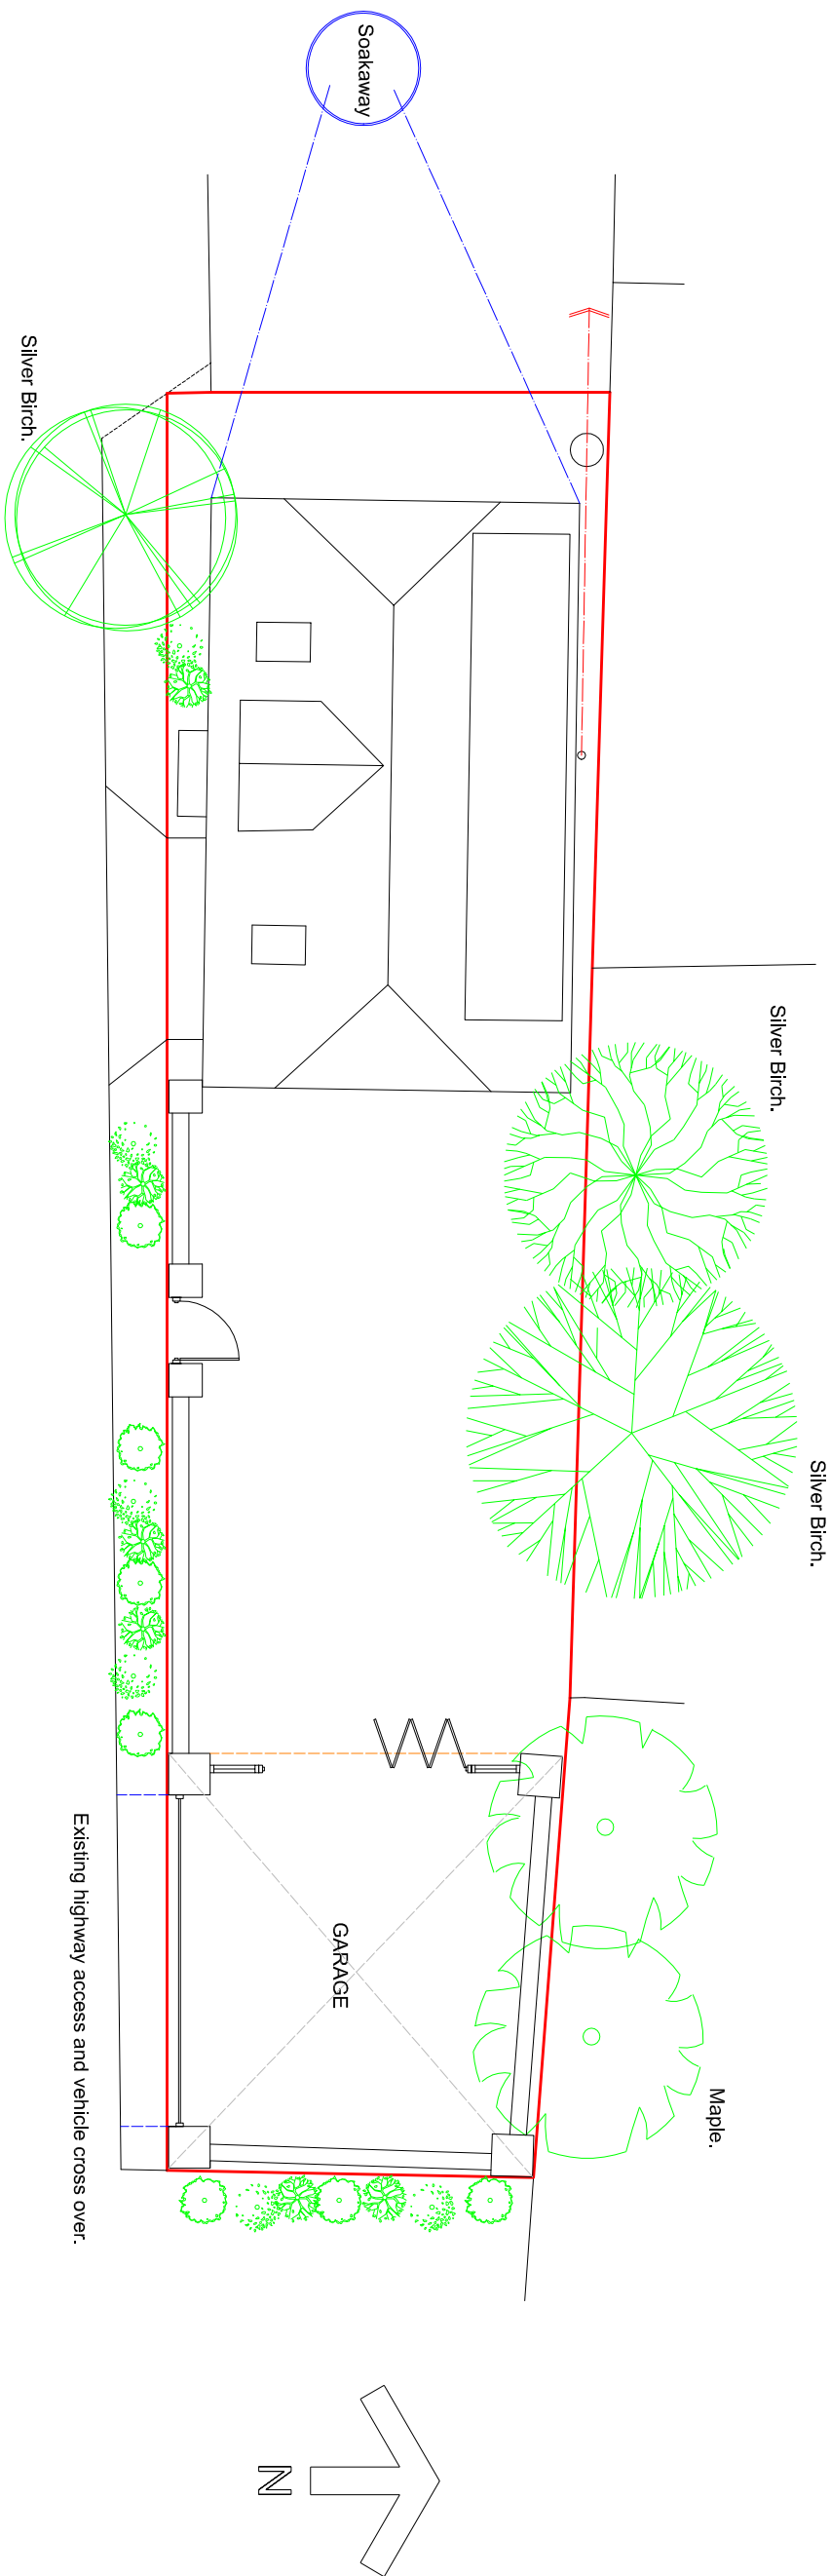

EXISTING ROOF/SITE PLAN

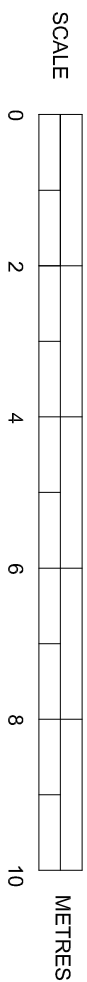

SUSSEX BUILDING CONSULTANCY LIMITED	
HOLLY COTTAGE, 27A BELLE MEADE CLOSE, WOODGATE, BOGNOR REGIS.	
SCALE - 1/100 REV - DATE - 19/09/2018	
 Partner LABC	3 NORTHCOTE ROAD PO21 5LZ TEL - (01243) 861379