

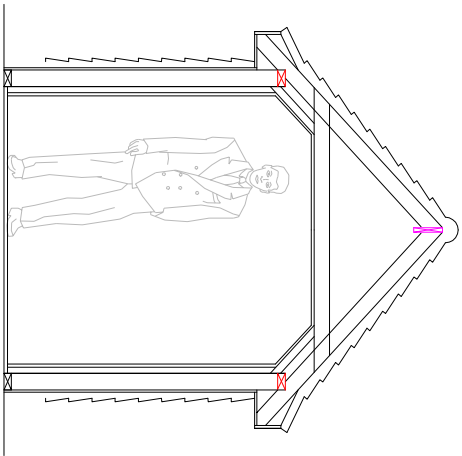
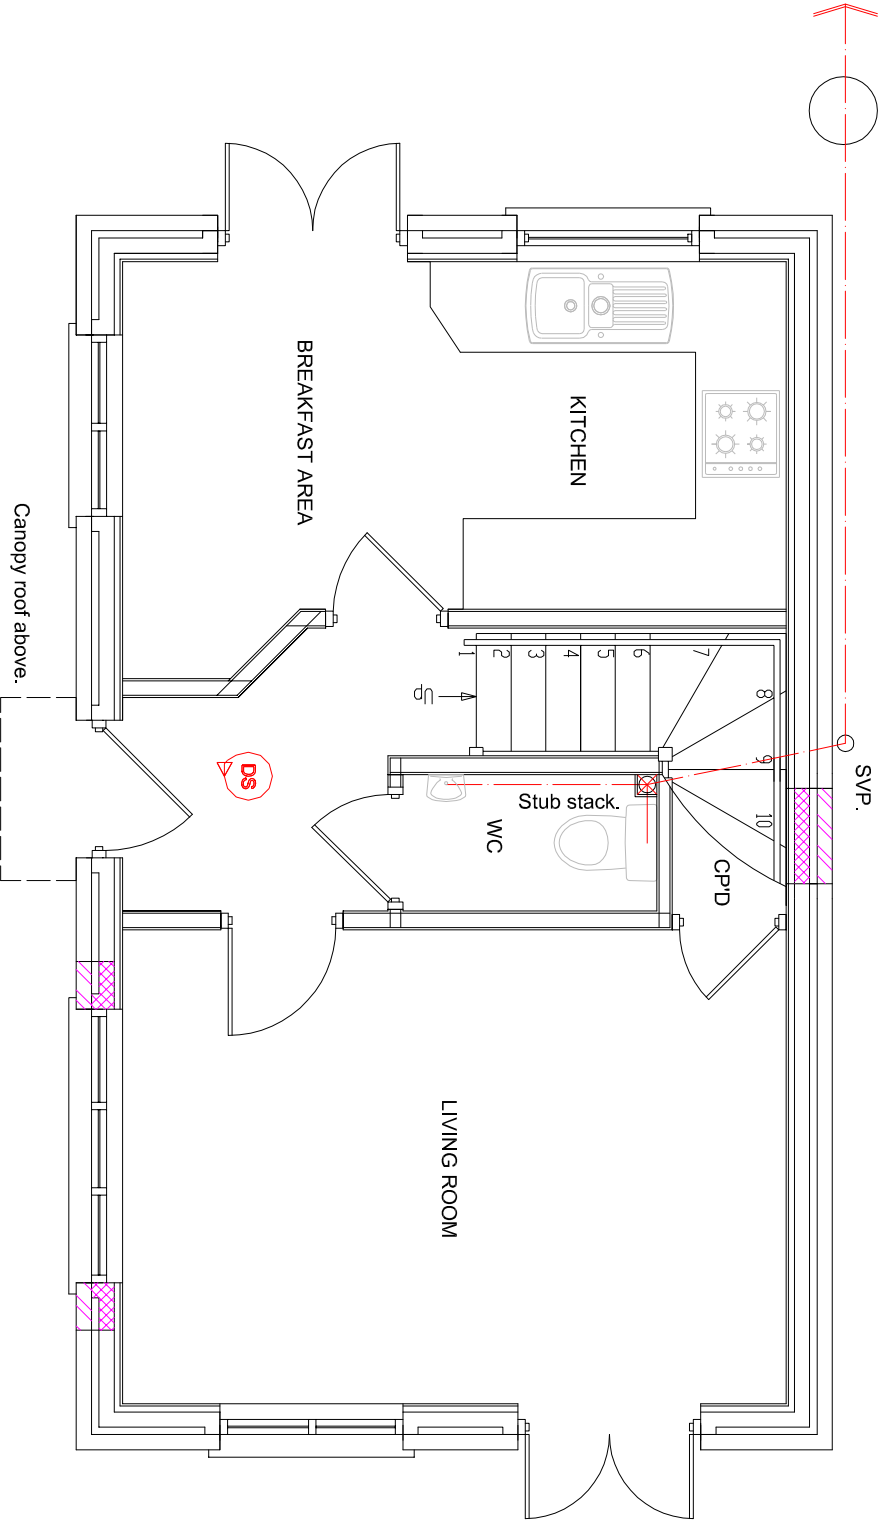


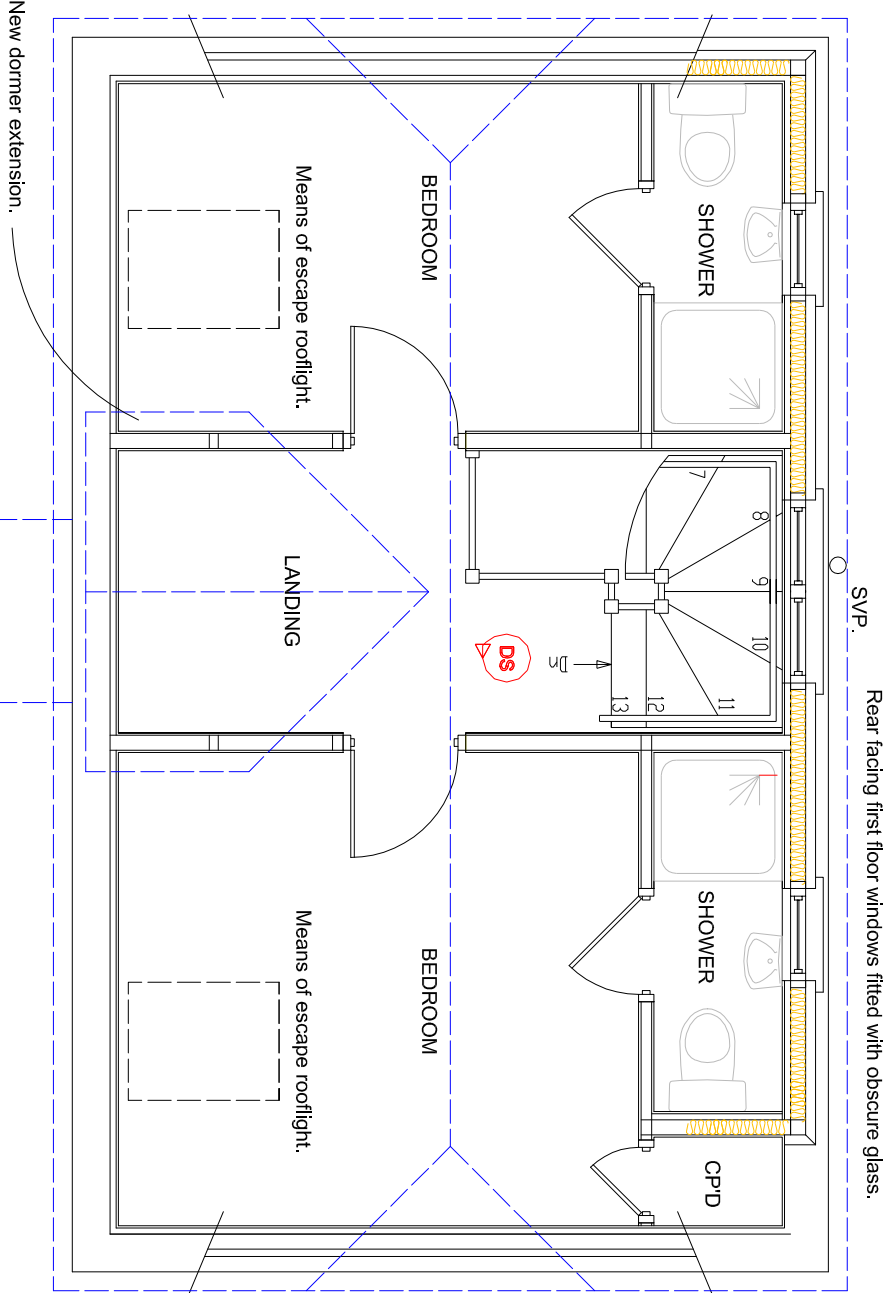

Rear facing windows to be fitted with obscure glazing.

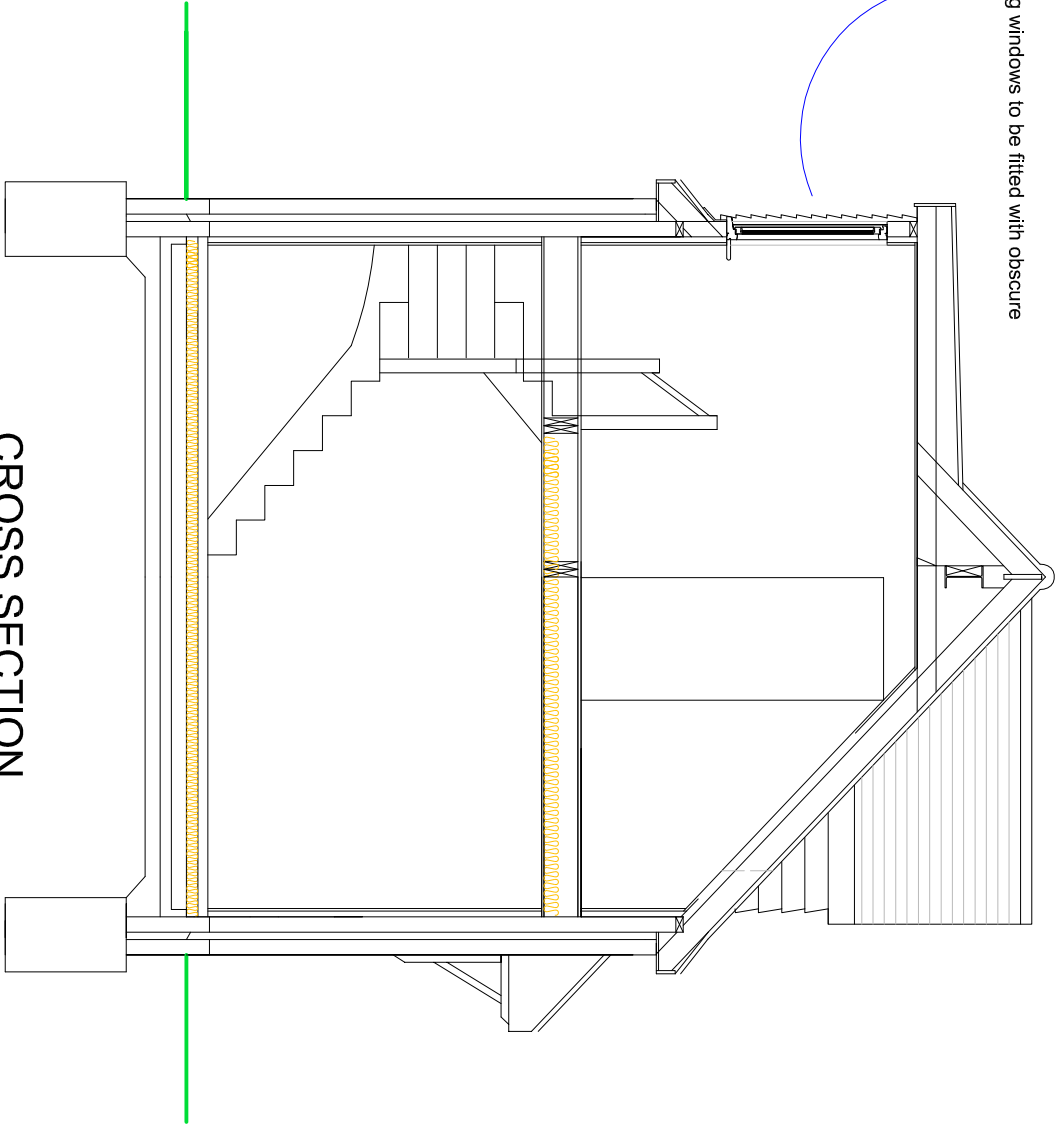

SUSSEX BUILDING CONSULTANCY LIMITED

HOLLY COTTAGE, 27A BELLE MEADE CLOSE,
WOODGATE, BOGNOR REGIS, WEST SUSSEX.

SCALE - 1/50 REV - DATE - 19/09/2018

LABC
partner

3 NORTHCOTE ROAD
BOGNOR REGIS
PO21 5LZ
TEL/FAX - (01243) 961379