



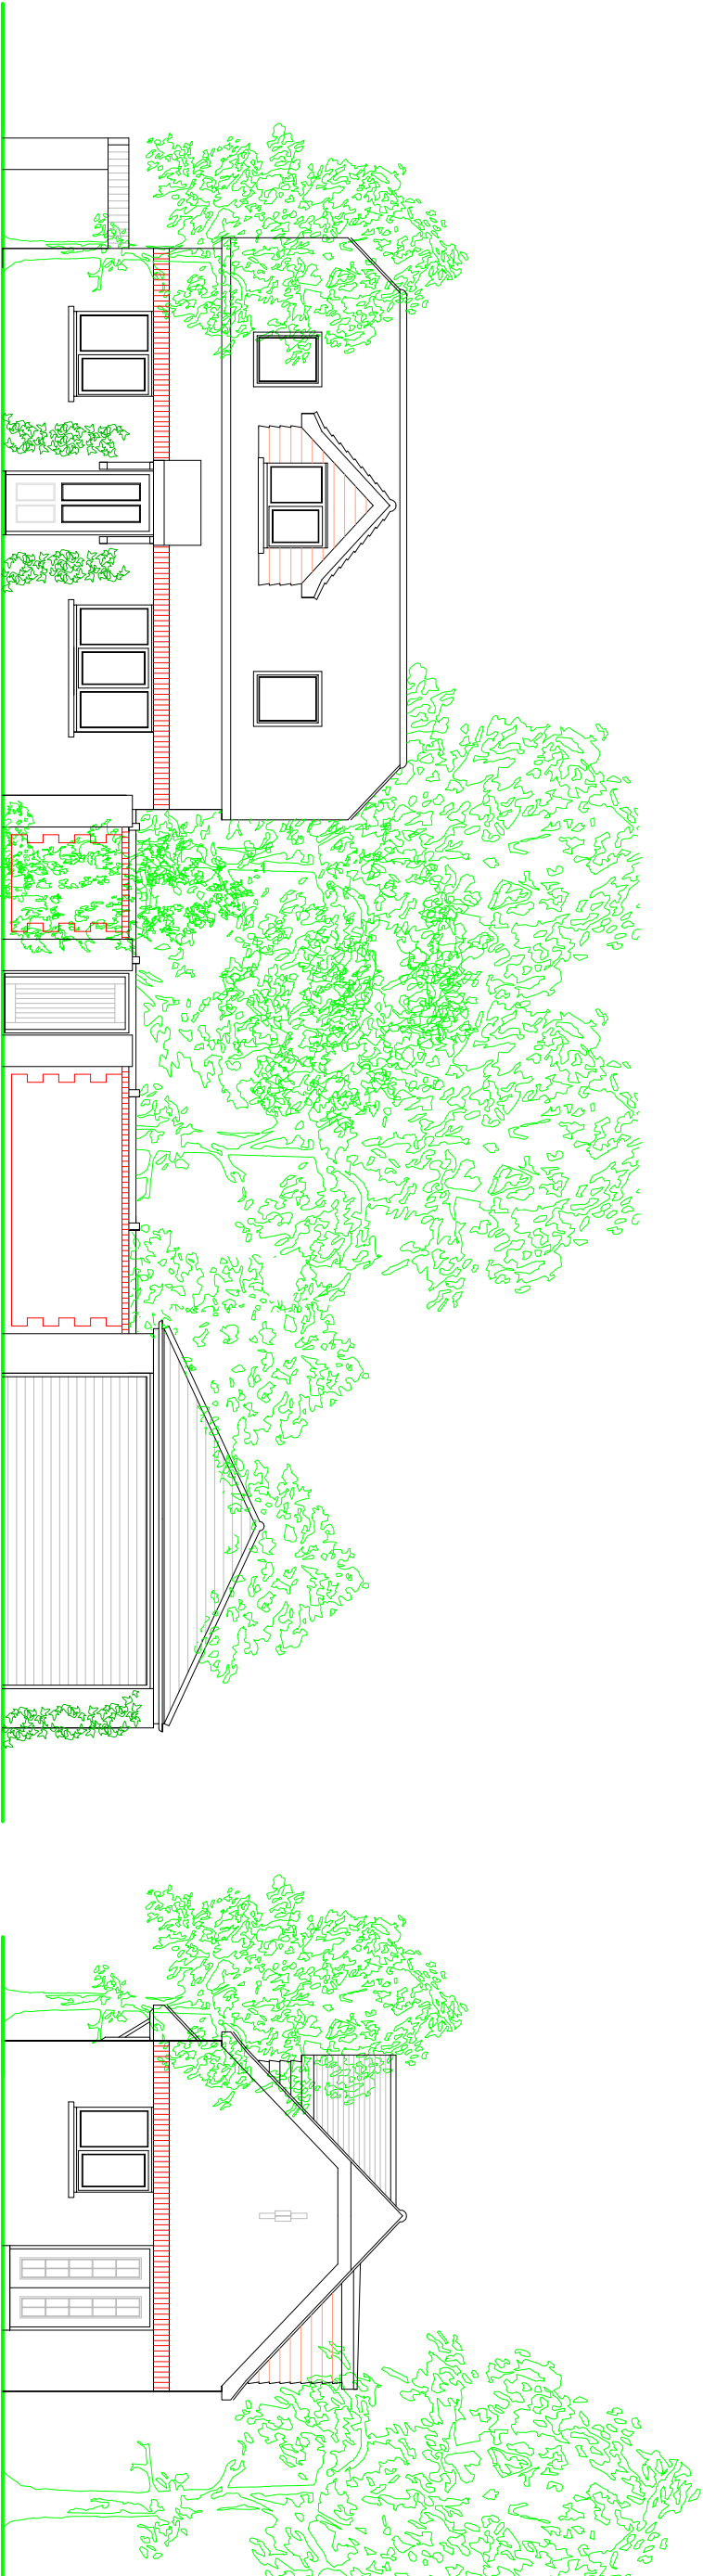

FRONT ELEVATION

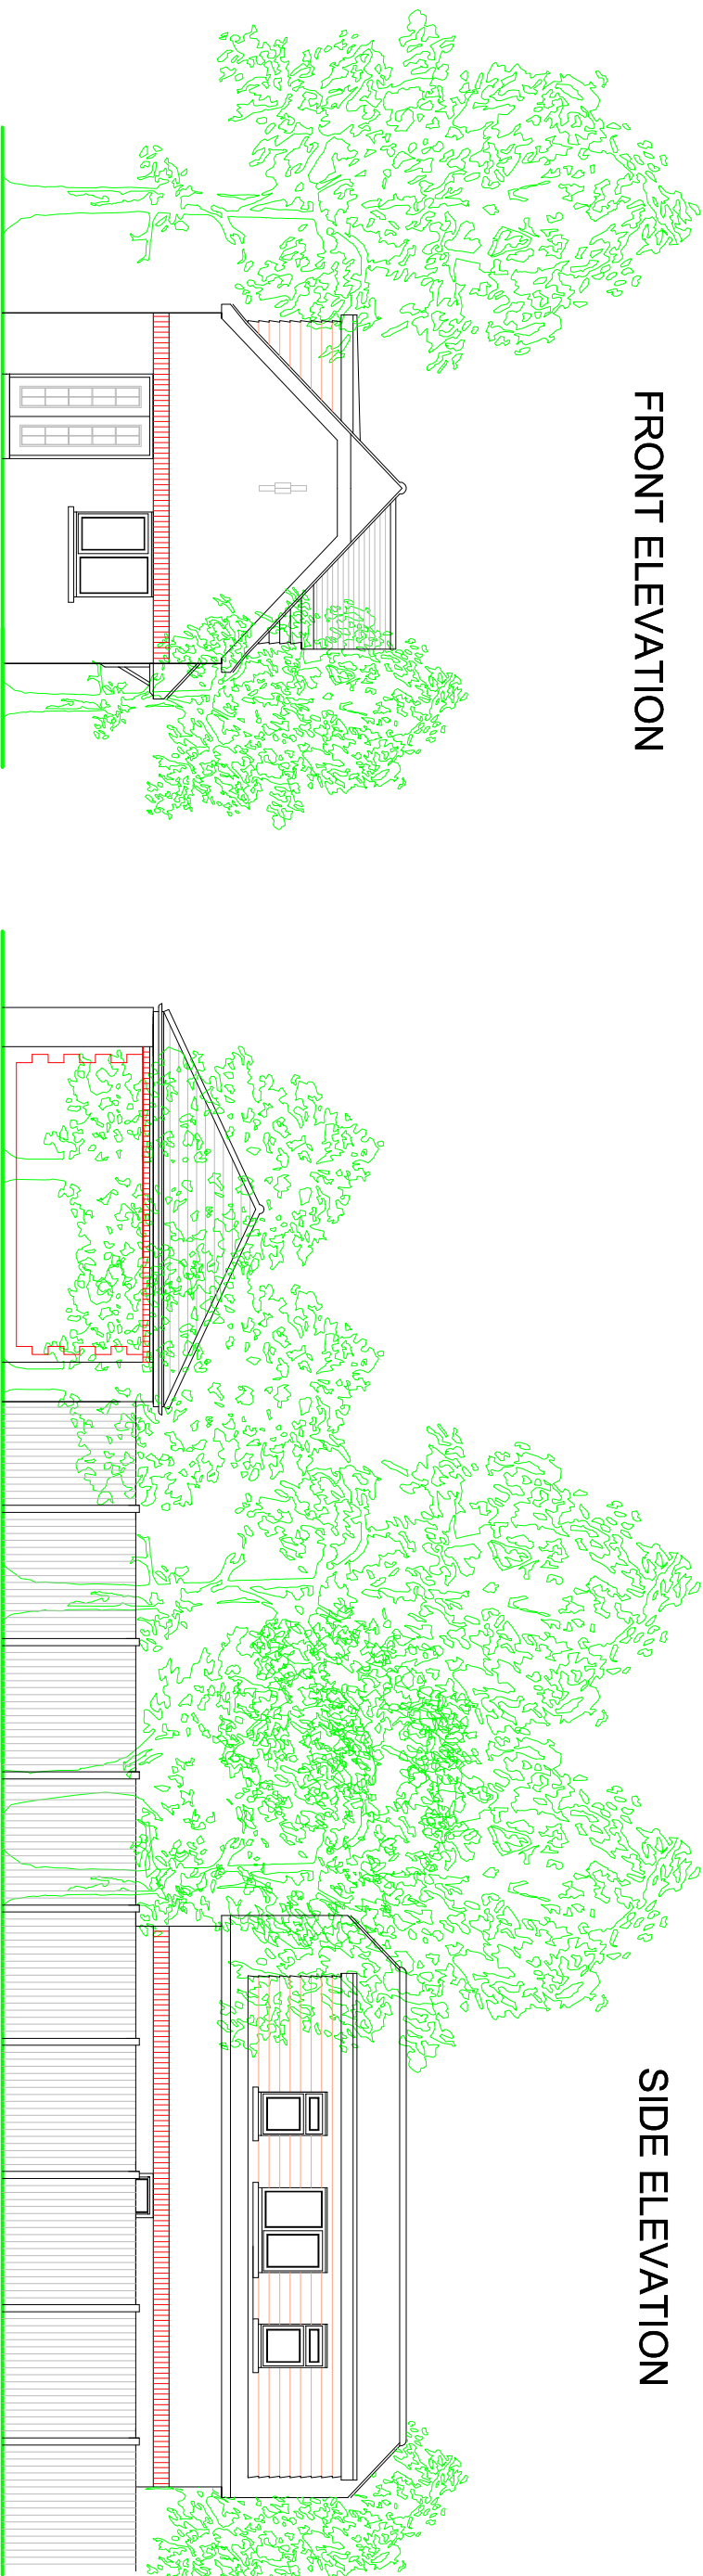


SIDE ELEVATION

NOTES

ROOF - Interlocking tiles (Marley Modern) to pitched roof.

WALLS - Face brickwork.

WINDOWS/DOORS - Timber casement double glazed windows and doors.

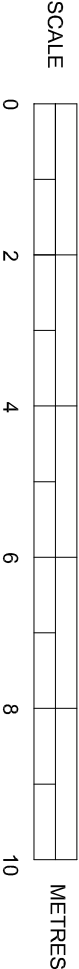

EXISTING ELEVATIONS

REAR ELEVATION

SUSSEX BUILDING CONSULTANCY LIMITED

HOLLY COTTAGE, 27A BELLE MEADE CLOSE,
WOODGATE, BOGNOR REGIS.

SCALE - 1/100 REV - DATE - 19/19/2018



LABC
partner

3 NORTHOTE ROAD
POZI SZ2
BOGNOR REGIS
TEL - (01243) 861879