




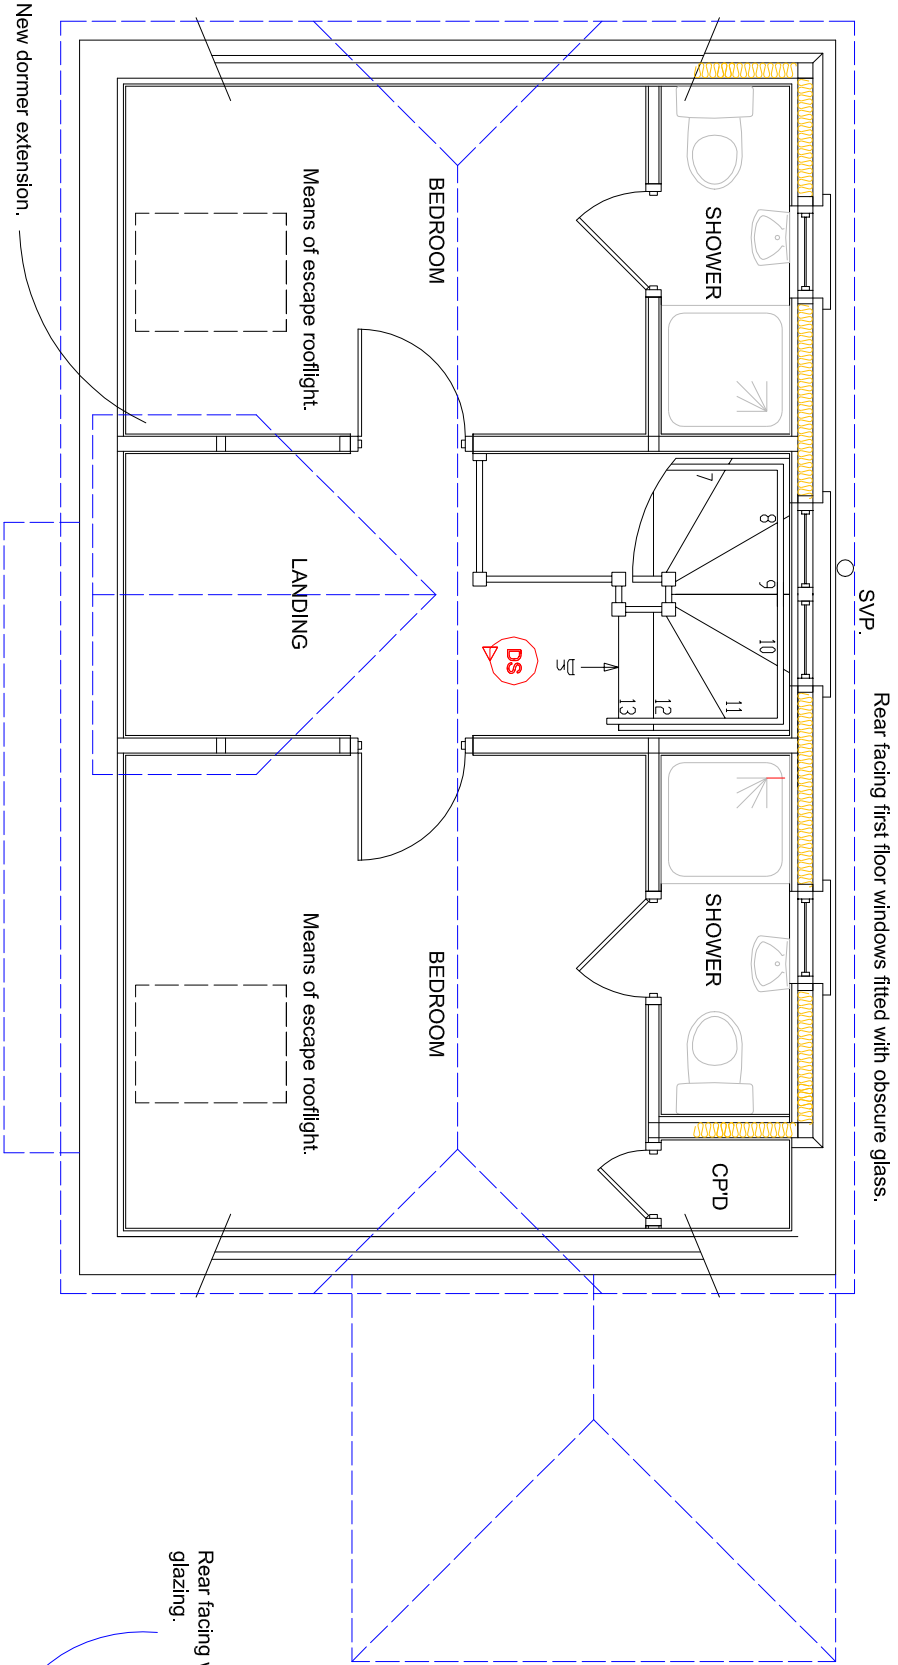

PROPOSED FIRST FLOOR PLAN

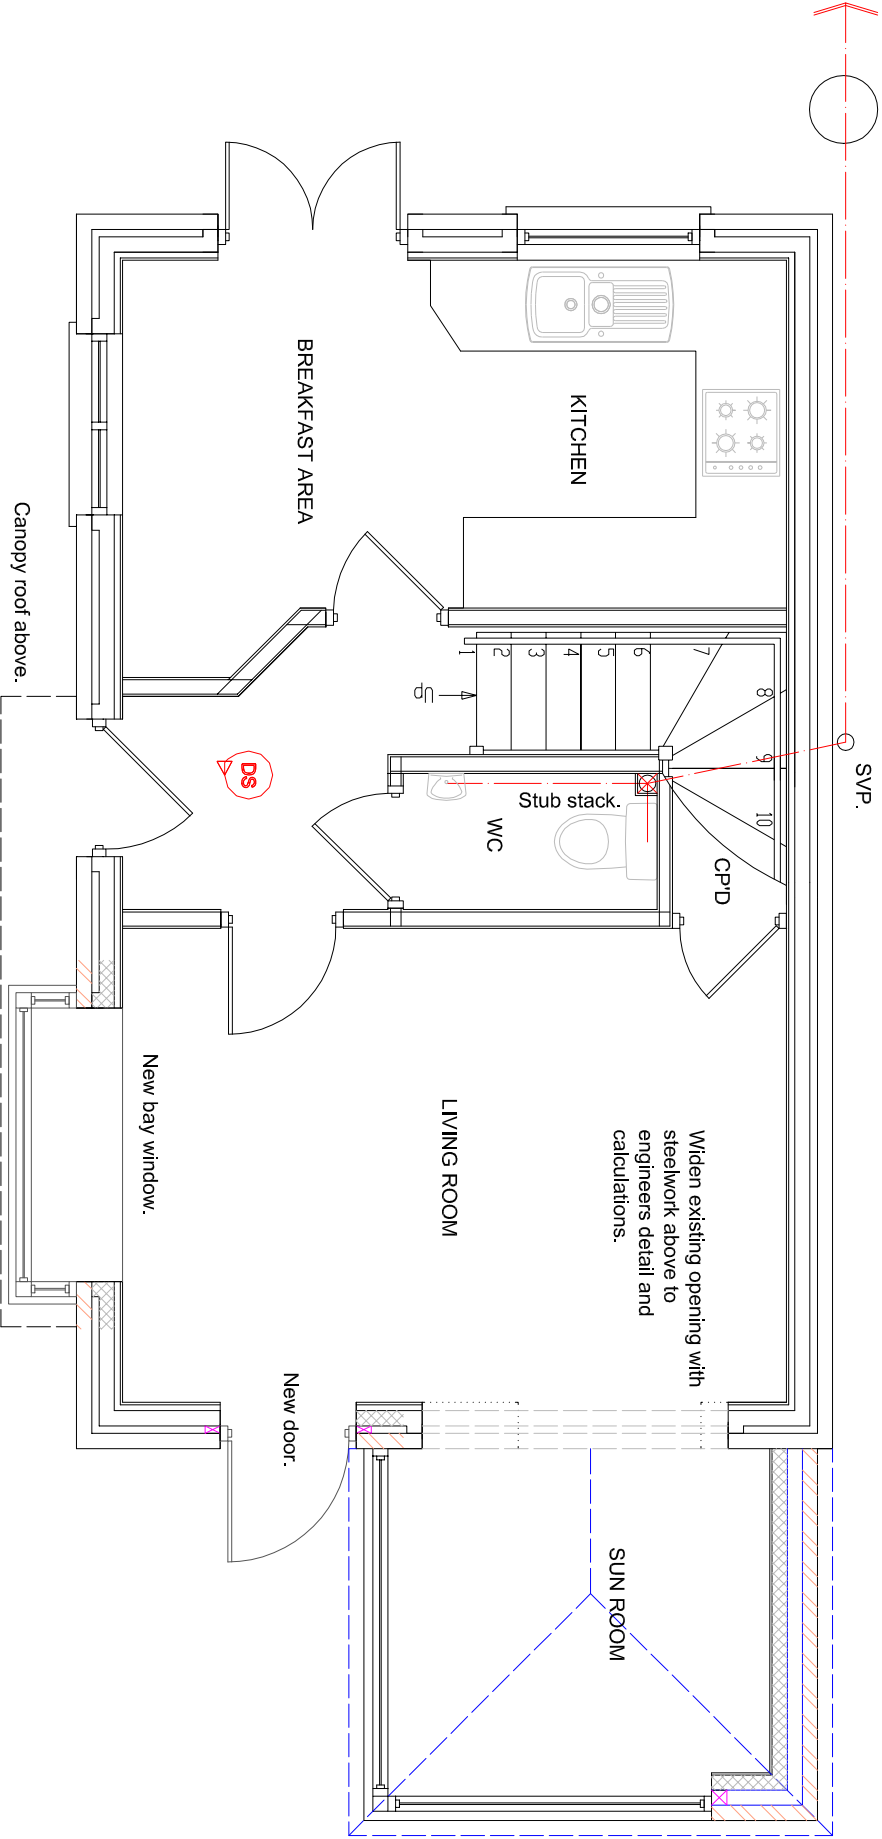


PROPOSED GROUND FLOOR PLAN

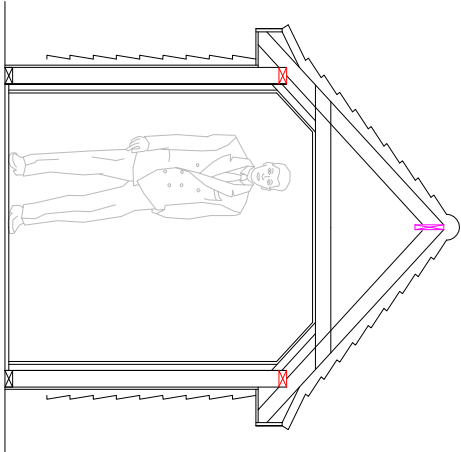

SECTION THRO DORMER

Rear facing windows to be fitted with obscure glazing.

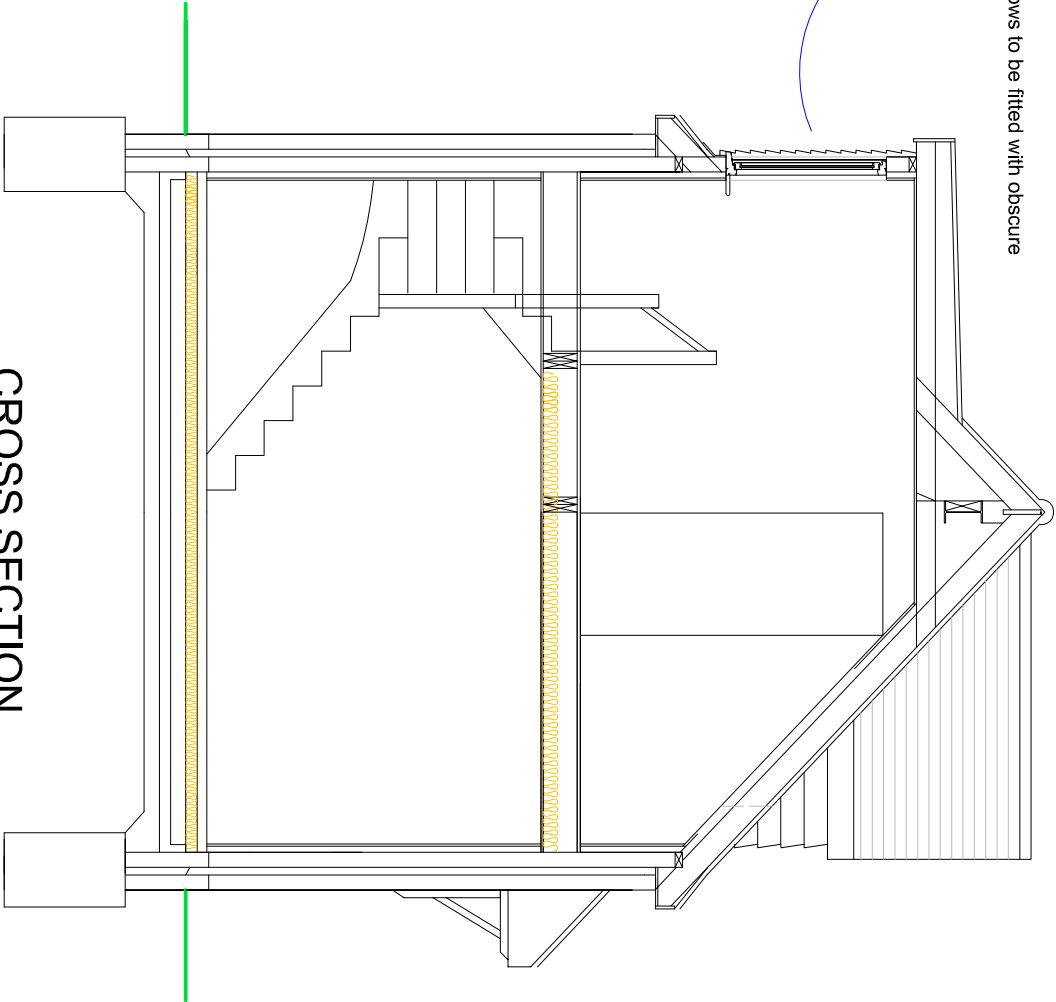

CROSS SECTION

SUSSEX BUILDING CONSULTANCY LIMITED

HOLLY COTTAGE, 27A BELLE MEADE CLOSE,
WOODGATE, BOGNOR REGIS, WEST SUSSEX.

SCALE - 1/50 REV - DATE - 20/09/2018



partner
LABC
BOGNOR REGIS
PO21 5LZ
TEL/FAX - (01243) 861379